




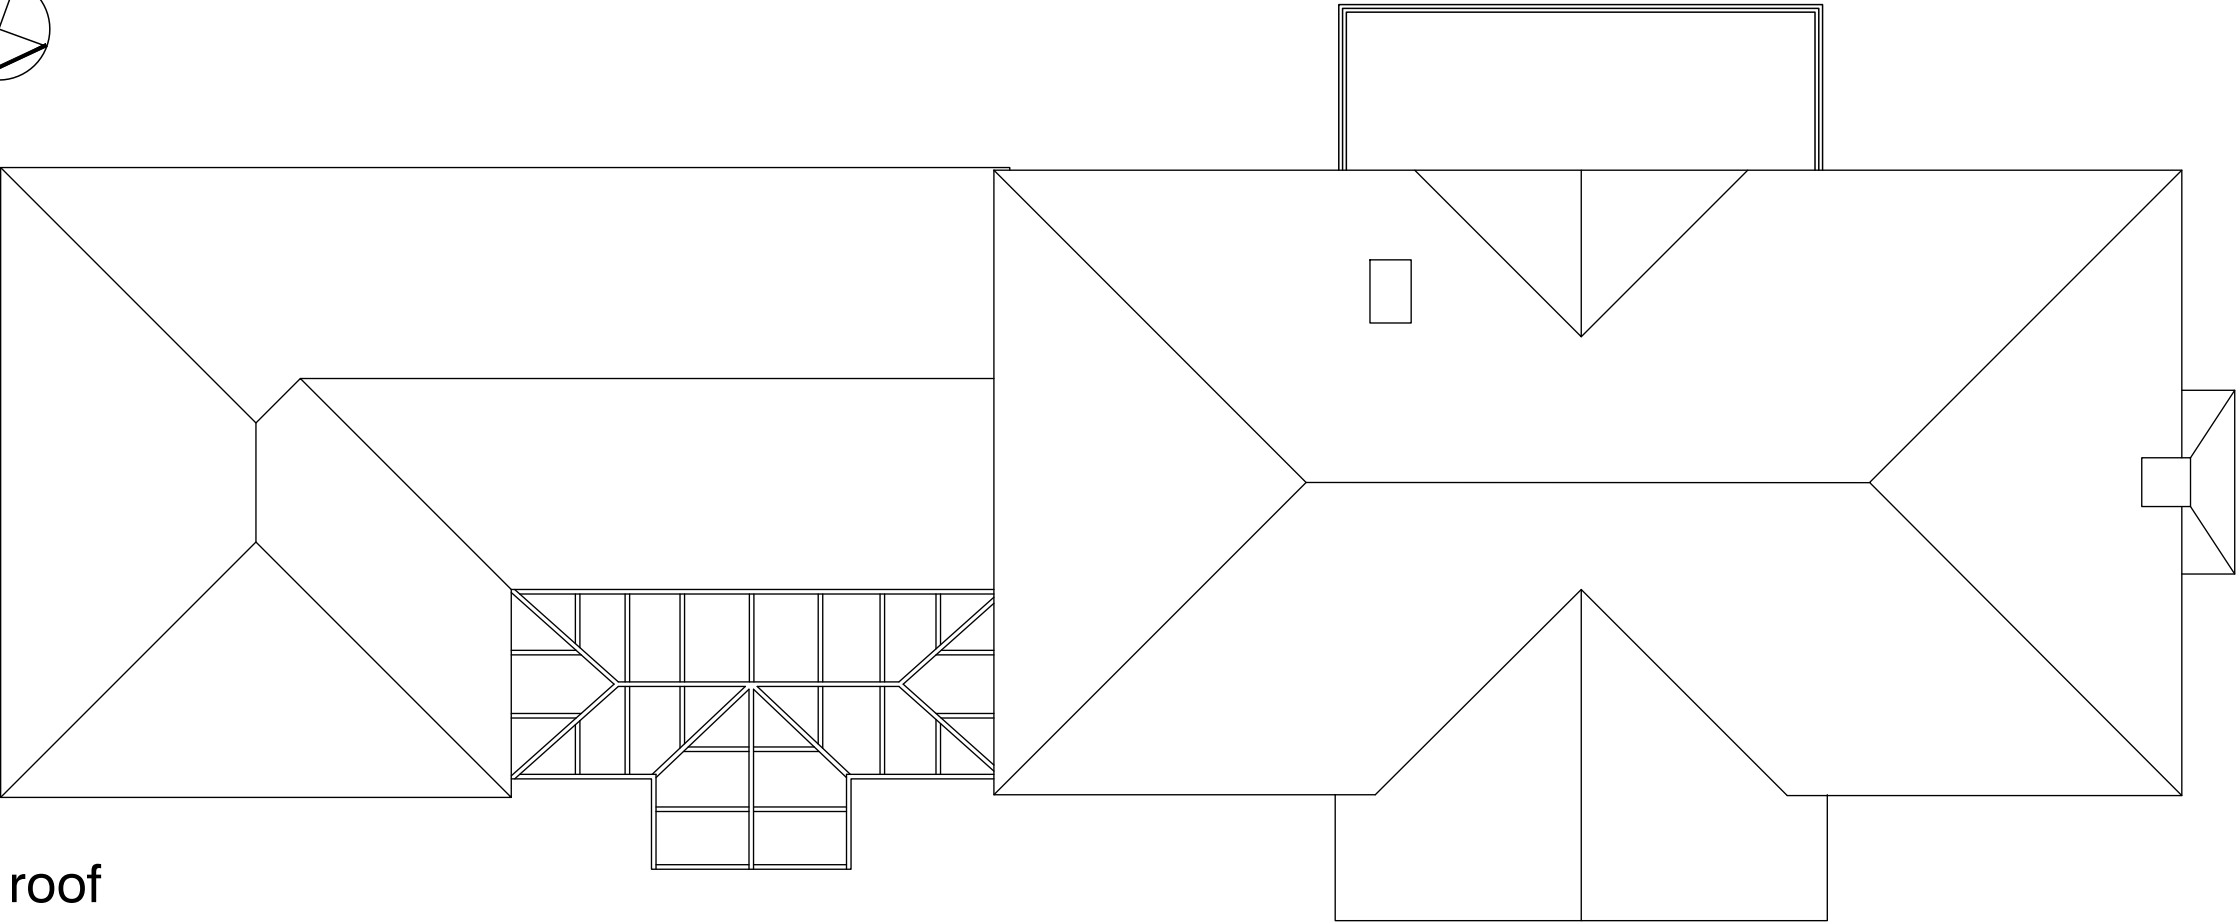

roof

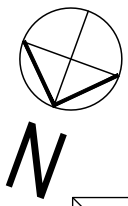

first

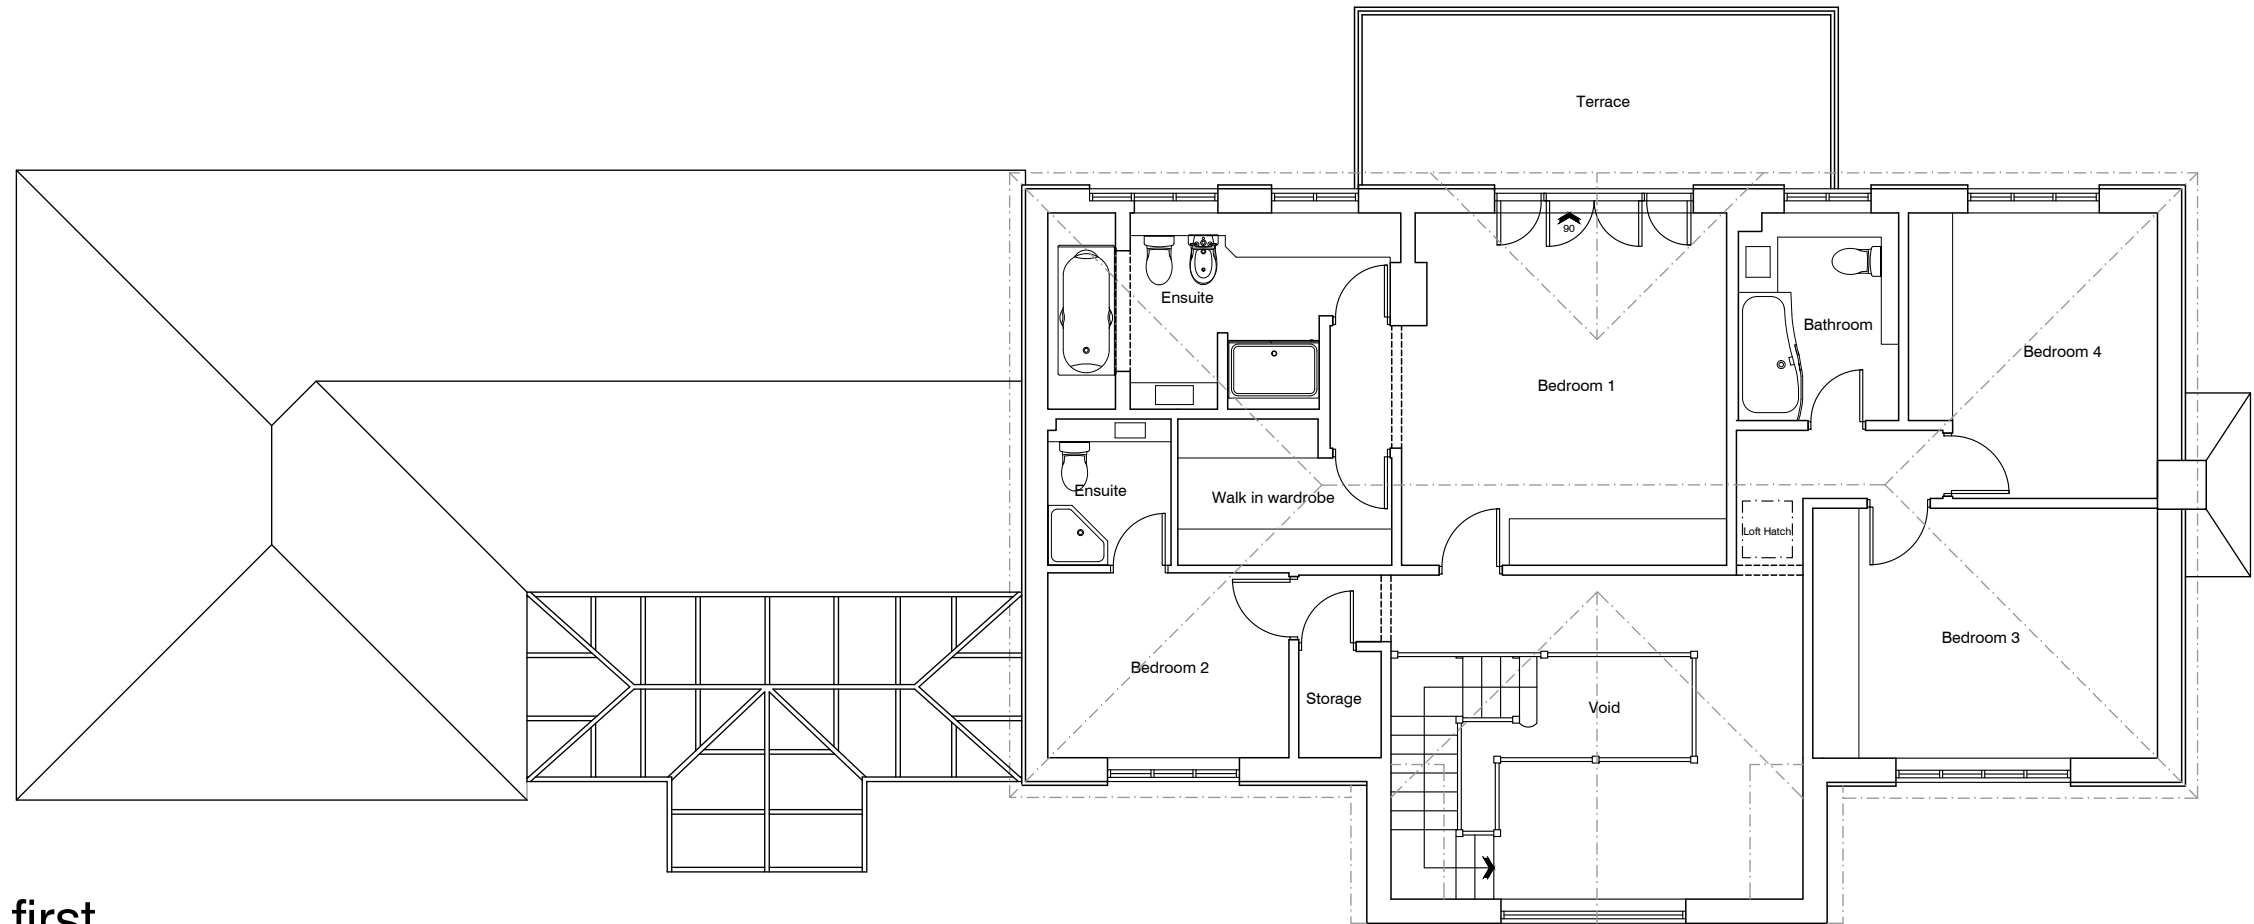

Date	Revision
L	
K	
J	
I	
H	
G	
F	
E	
D	
C	
B	
A	

Client	MR J & DR S ALTENDORFF		
Project	AWBROOK HOUSE LEWES ROAD HAYWARDS HEATH		
Title	FIRST FLOOR & ROOF PLAN AS EXISTING		
Date	Scales	Dwg. No.	Rev.
05/26	1:100 @ A3	811/03	