

- ☐ SURVEY
- ☐ FEASIBILITY
- ☒ PLANNING
- ☐ BUILDING REGULATIONS
- ☐ CONSTRUCTION


Notes

Do not scale, use figured dimensions only.

All dimensions to be verified on site prior to the commencement of any work or the production of any shop drawing. All discrepancies to be reported to the Architect.

This drawing is to be read in conjunction with all related Architect's and Engineer's drawings and any other relevant information. It is the contractors responsibility to ensure that all works are in compliance with Building Regulations.

This drawing is copyright of David Jenkins Design.

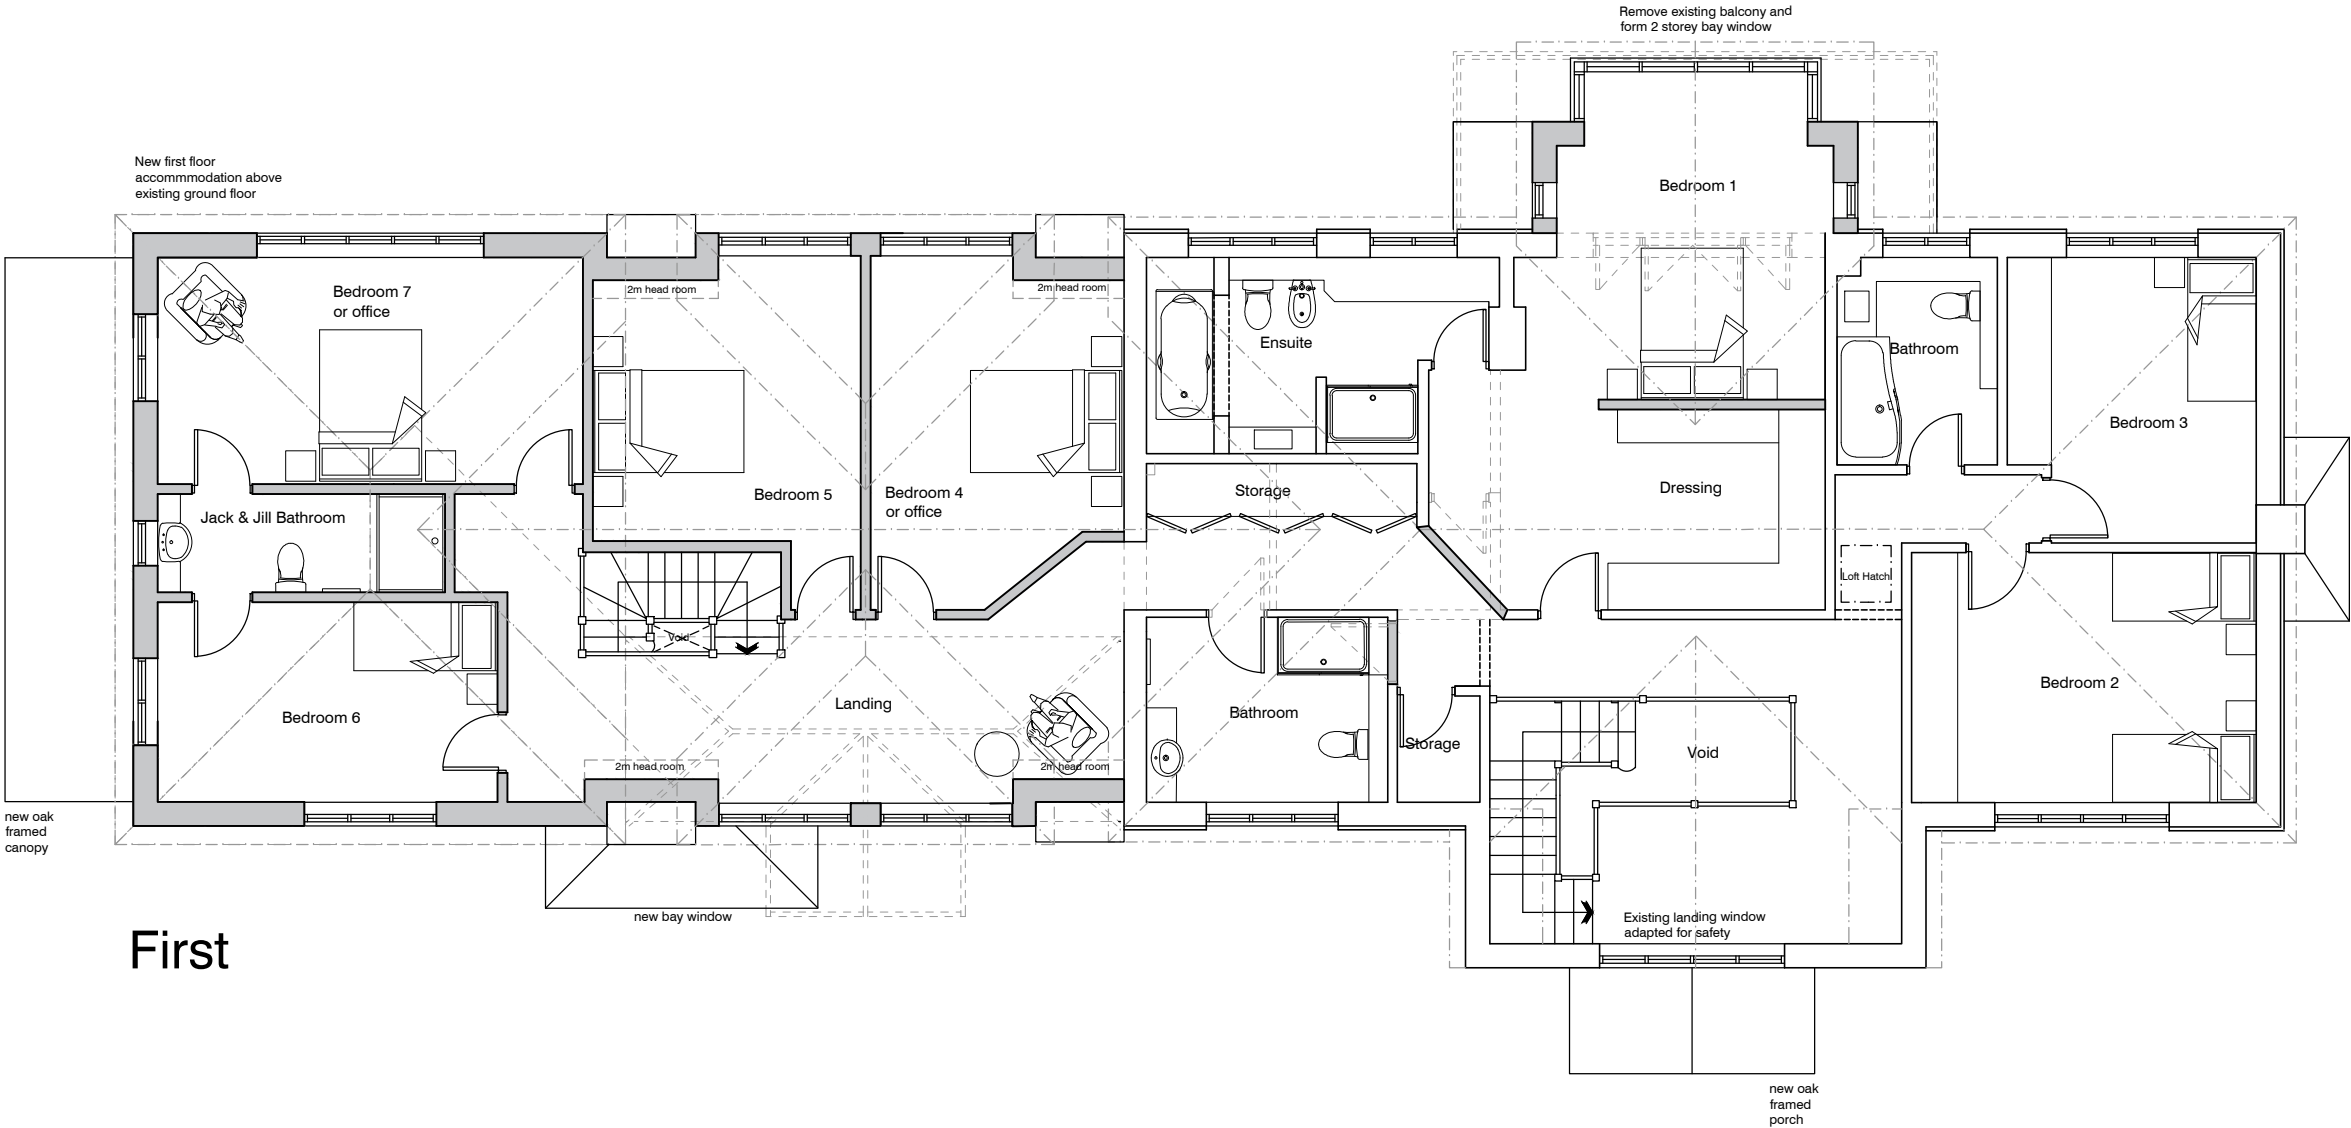

First

Date	Revision
L	
K	
J	
I	
H	
G	
F	
E	
D	
C	
B	
A	15/07/26 Revised to client feedback

Client MR J & DR S ALTENDORFF

Project AWBROOK HOUSE
LEWES ROAD
HAYWARDS HEATH

Title FIRST FLOOR PLAN
PROPOSED

Date	Scales	Dwg. No.	Rev.
06/26	1:100 @ A3	811/07	A

