

Mid Sussex Design
architectural design services
info@midsussexdesign.co.uk
07980 920621
17 Gatesmead, Haywards Heath, RH16 1SN

- DESIGN
- PLANNING
- BUILDING REGULATIONS
- CONSTRUCTION

Notes


Do not scale, use figured dimensions only.

All dimensions to be verified on site prior to the commencement of any work or the production of any shop drawing. All discrepancies to be reported to the designer.

This drawing is to be read in conjunction with all related designer's and Engineer's drawings and any other relevant information. It is the contractors responsibility to ensure that all works are in compliance with Building Regulations, British Standards and Codes of Practice.

This drawing is copyright of Mid Sussex Design. It must not be reproduced without written consent.

rev:	
client:	Nina Jadidi
project:	31 Lucastes Lane, Haywards Heath
drawing:	146/03
date:	03 Feb 2026
scale:	1:50 @ A3
title:	roof plan - existing
drawn by:	SAF

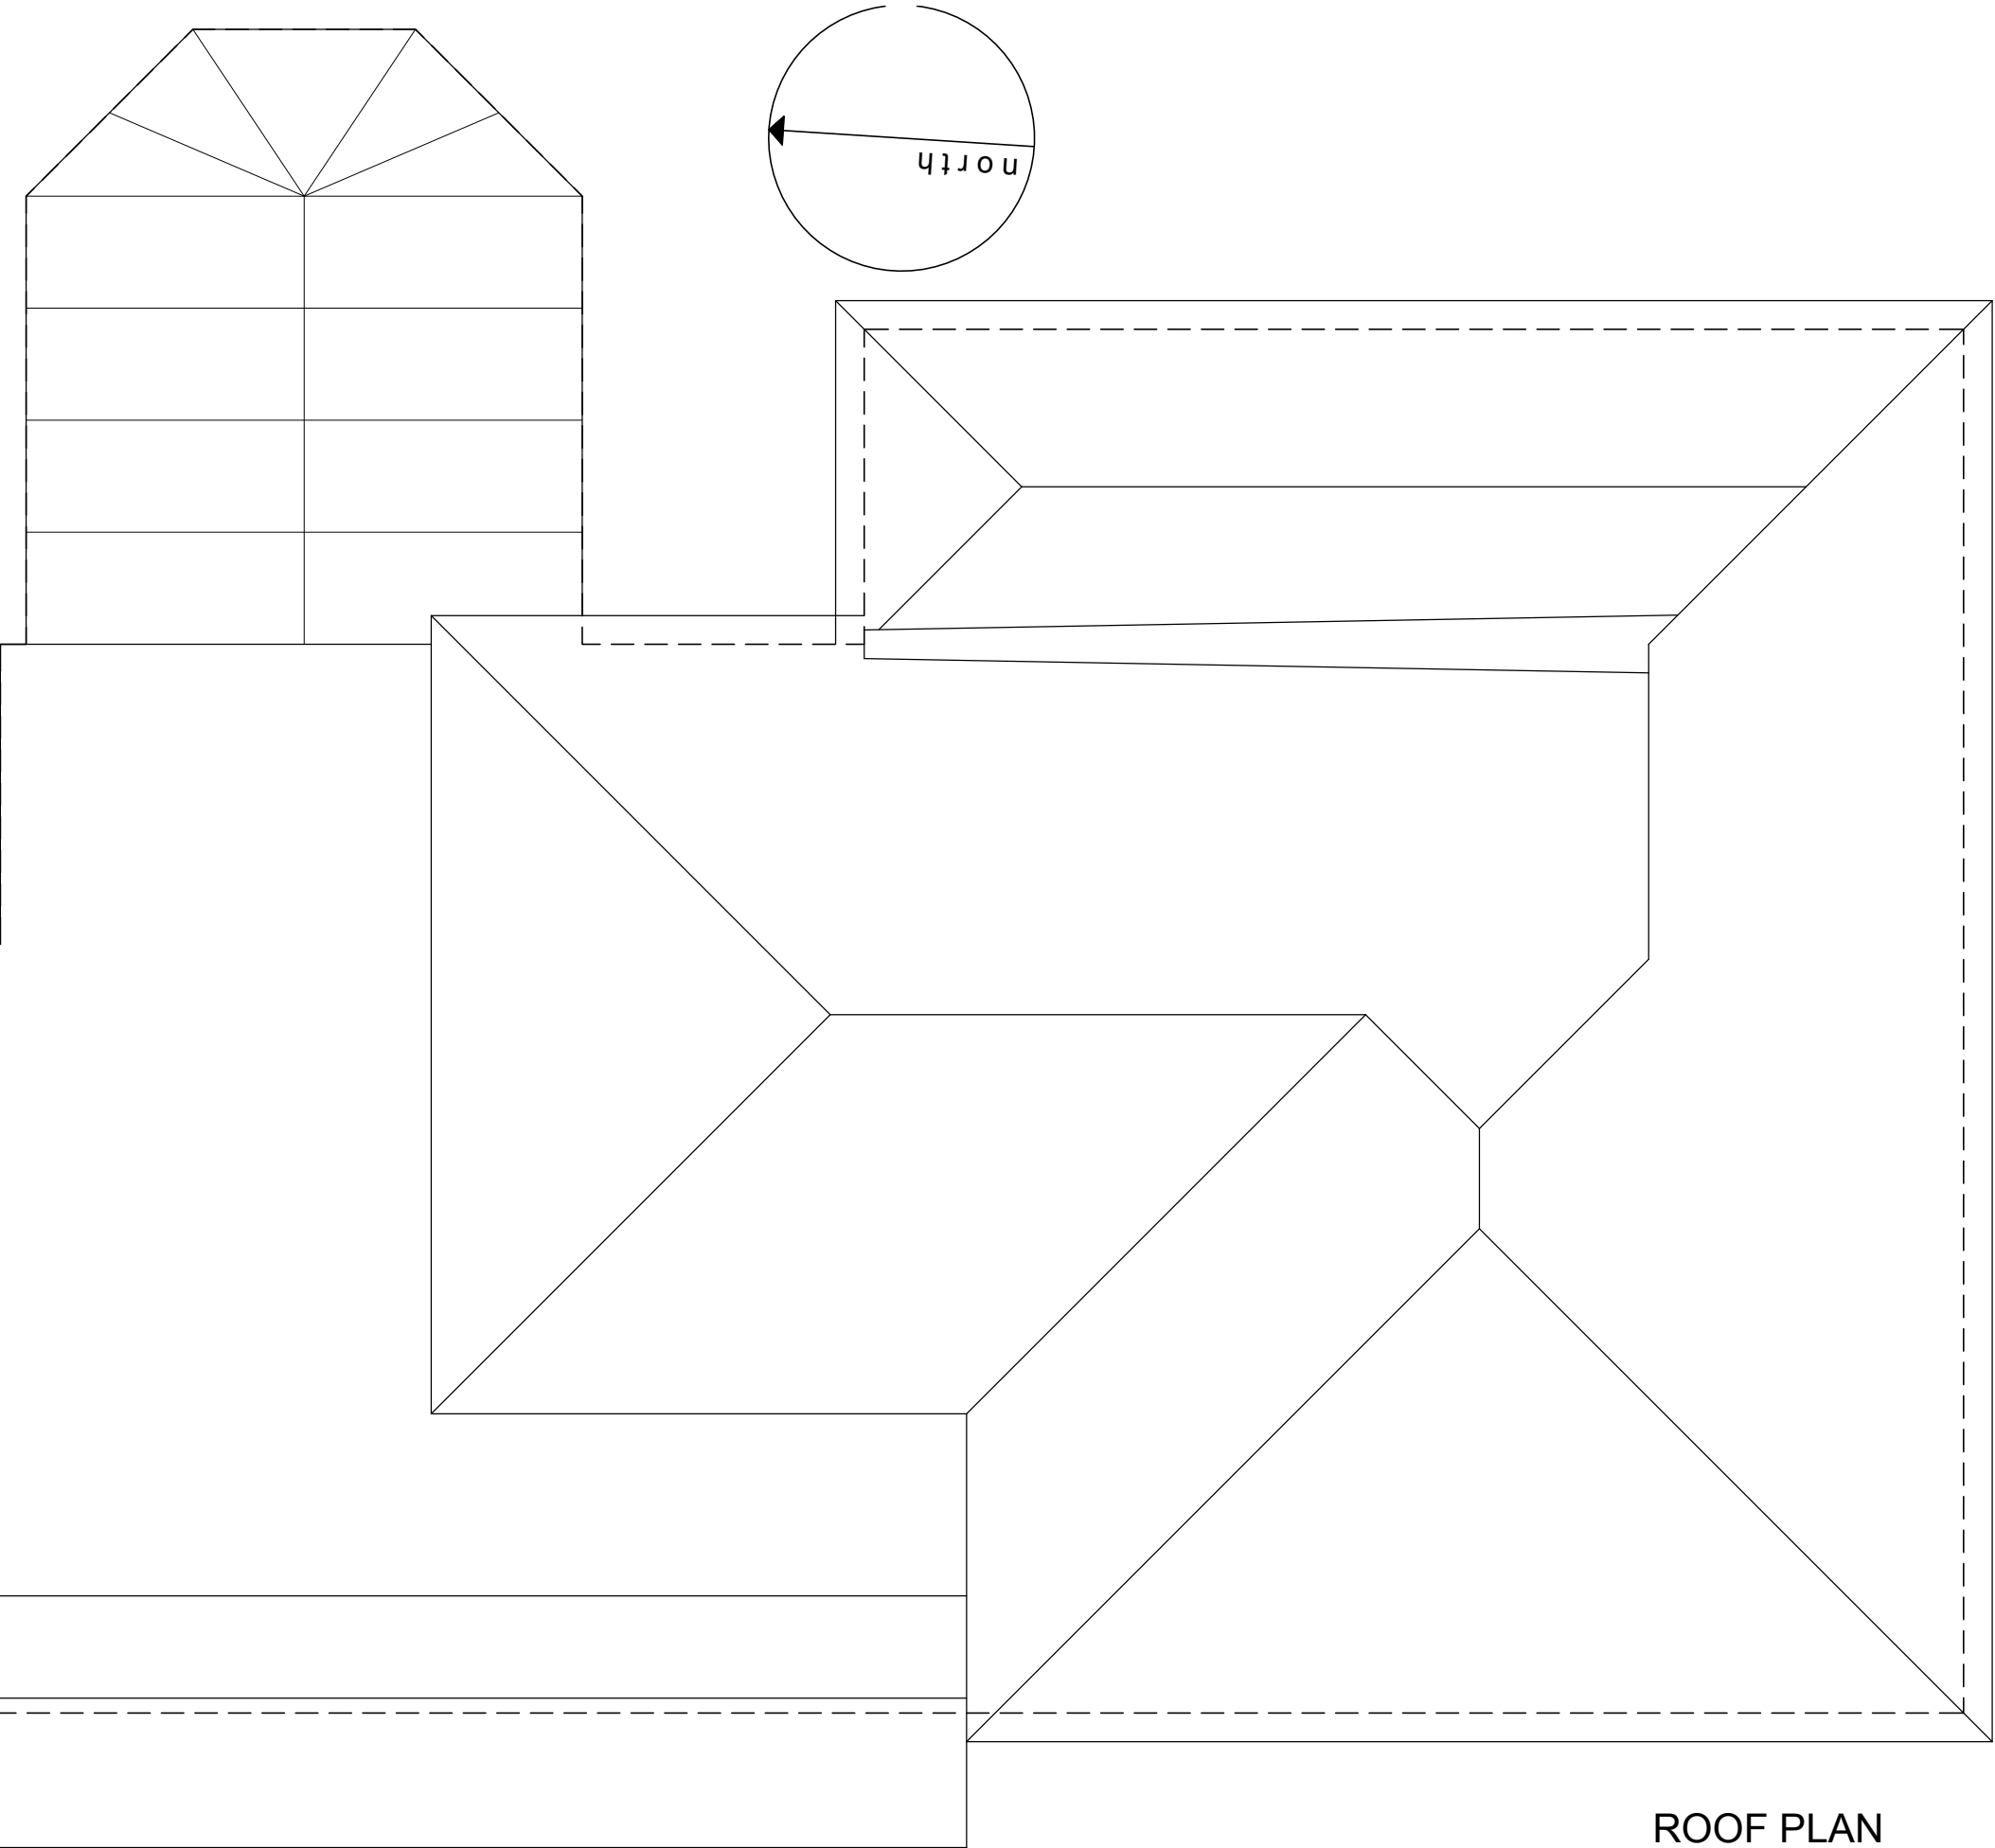

ROOF PLAN

