




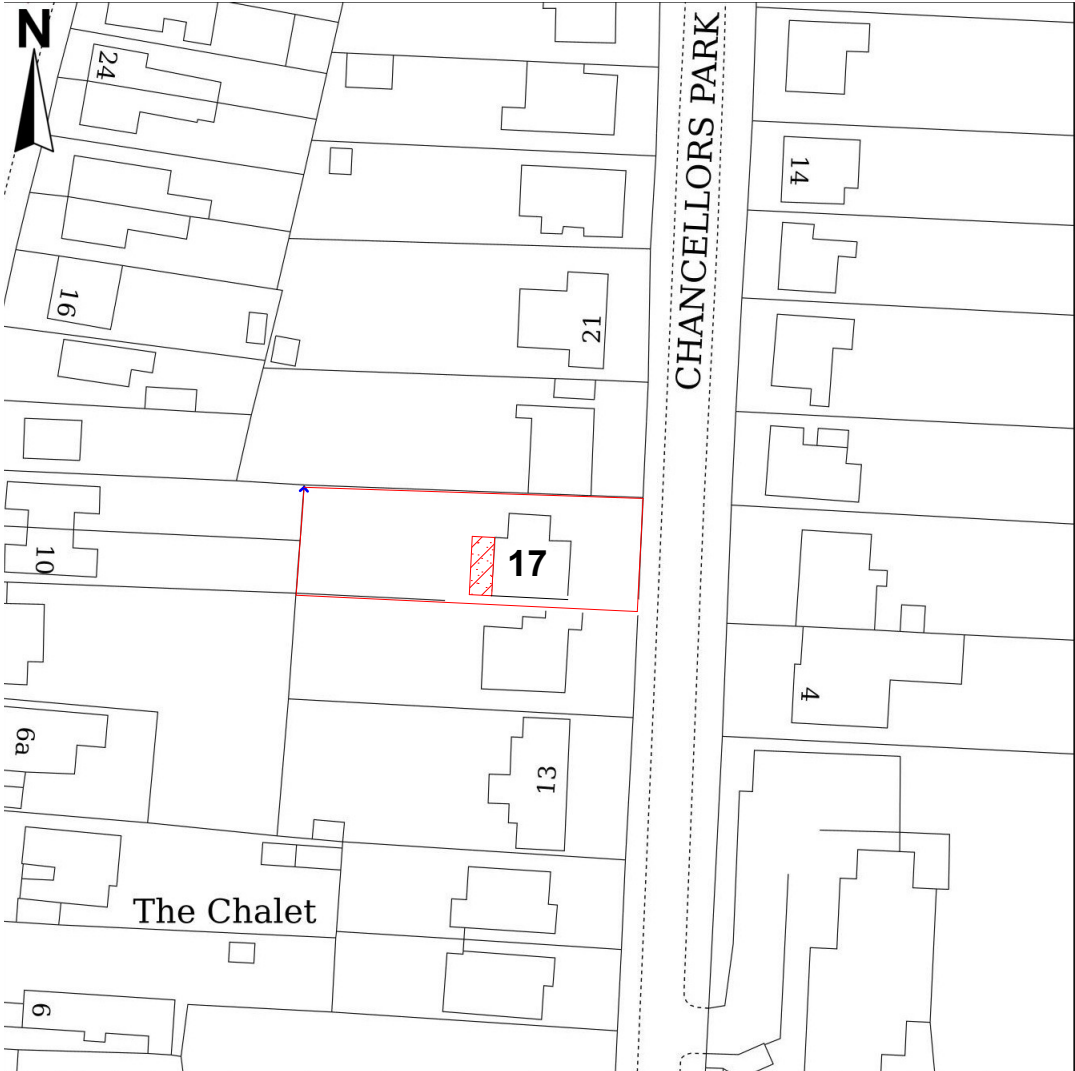


1 OS MAP 1:1000

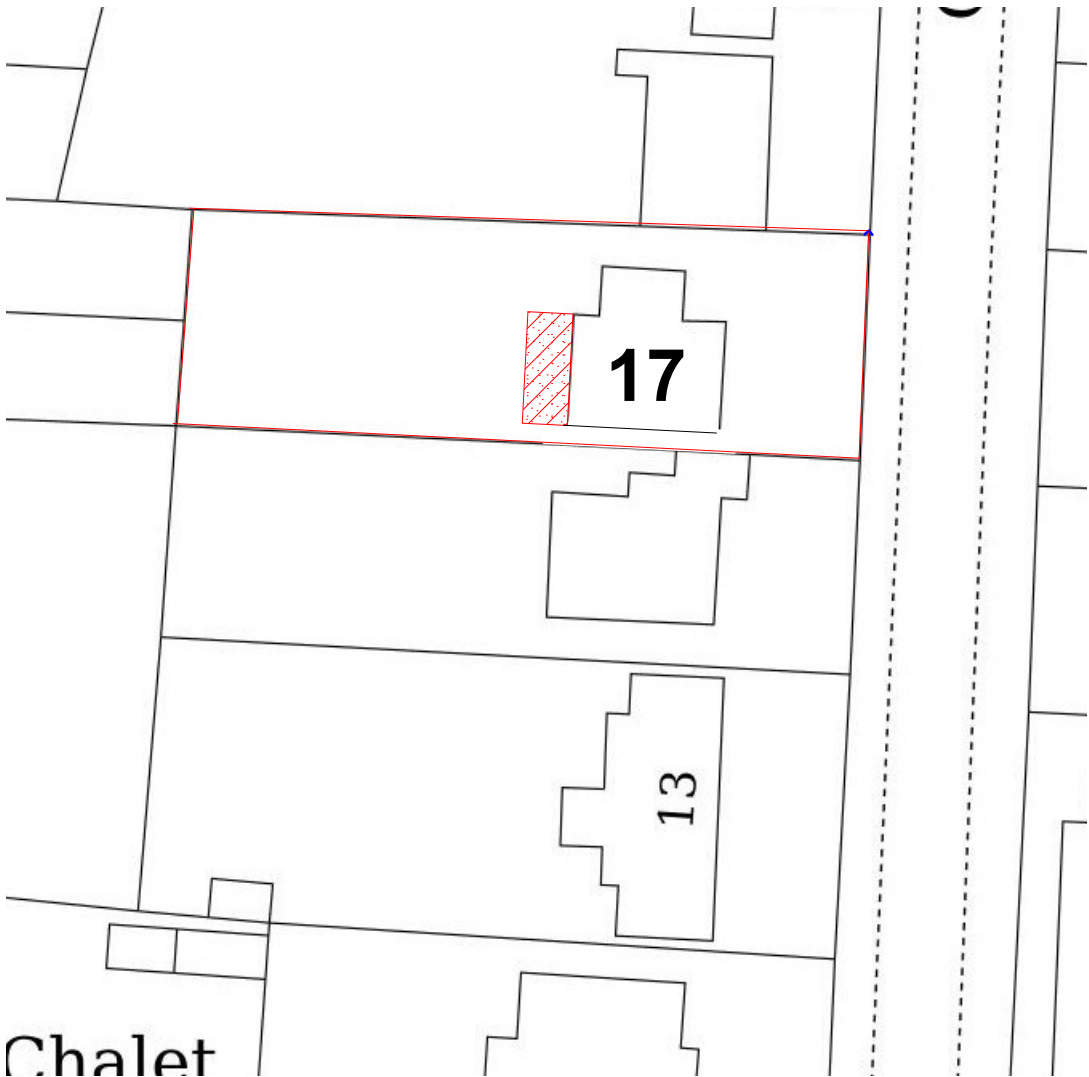

2 OS MAP 1:500

 

1:1000

 


1:200



1:100



1:50

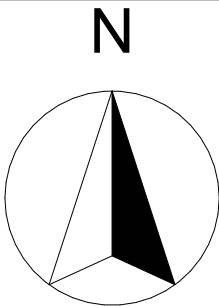

NOTES:

- 1) Do not scale this drawing. Use dimensions which are represented only.
- 2) Plan measurements are approximate and are for illustrative purposes only. While we do not doubt the floor plans accuracy. We make no guarantee, warranty or representation as to the accuracy and completeness of the floor plan.
- 2) Check scale and all dimensions on site before all work is commenced.
- 3) All goods materials workmanship to conform with current building regulations BSS and COP's
- 4) The drawings are property of Bavian Design LTD. All plans are protected by Copyright Laws. Any use of the information contained herein beyond the one-time use authorized by a purchase of prints, or any duplication, publication, sale or distribution of any part of these plans without the prior written consent of the Original Designer represents a violation of Law subject to the prescribed penalties.
- 5) Any use of the plans, or modifications of the plans, by purchasers, builders or others is done at their own risk. Licensees should have the plans reviewed by a local professional architect or engineer before the start of construction. The information contained within the construction documents is intended to depict design and basic construction detailing. It is the builder's responsibility to provide standard construction details and practices which will result in a structurally sound and weatherproof finished product.



WWW.BAVIANDESIGN.COM
© 2026 Bavian Design Ltd. All rights reserved. Designs remain under exclusive ownership of Bavian Design Ltd. and cannot be replicated, utilised in any way for any purpose without prior written consent from Bavian Design Ltd.

DRAWN BY: MR SAM TAYLOR DATE: 02/02/2026

A: 39-40 BOND STREET BRIGHTON EAST SUSSEX BN1 1RD
UK
E: designs@baviandesign.com
T: 01273 906309

SITE ADDRESS
17 CHANCELLORS PARK HASSOCKS BN6 8EY UK

DRAWING NAME:

OS MAP 1:1000, OS MAP 1:500

DRAWING SCALE: 1:400
DRAWING STATUS
CONCEPT

LAYOUT ID: A.03.1
REVISION: