



Only figured dimensions are to be used. All dimensions to be checked on site.

Please note: Refer to 'type' of drawing below; planning drawings should only be treated as such.

Notes

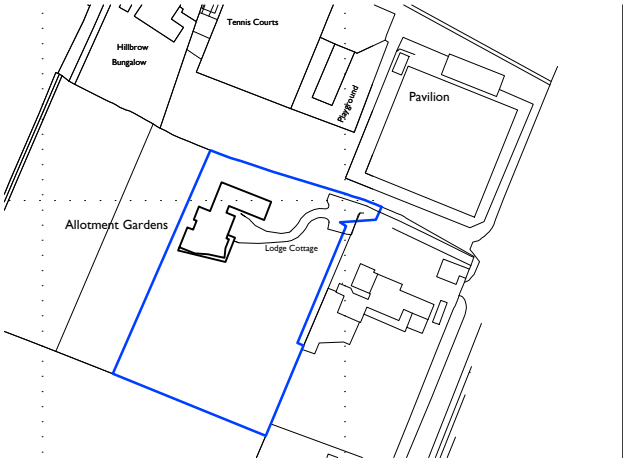

+LP Proposed location plan - scale 1:2500 at A3
Scale in Metres

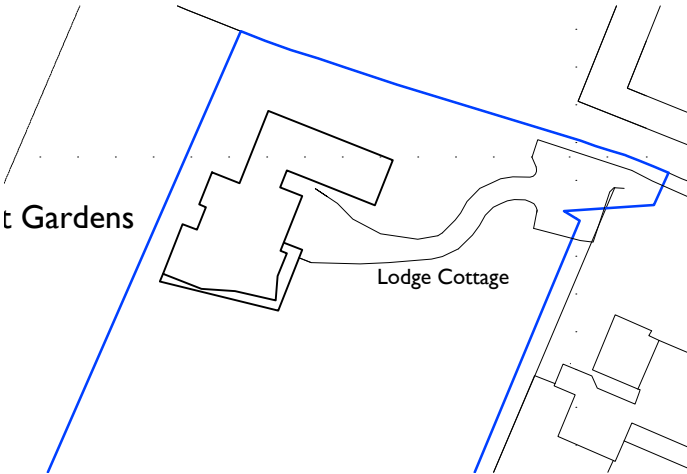

+BP Proposed block plan - scale 1:1000 at A3
Scale in Metres


APPLICATION FOR DETAILED
PLANNING CONSENT



LONDON / BRIGHTON / MANCHESTER
t +44 (0)845 180 3676 www.liamrussellarchitects.com

JOB NEW LODGE COTTAGE SOUTH AVENUE HURSTPIERPOINT	CHECKED LRA
	DRAWN BH
CLIENT MR AND MRS WHELAN	DATE 02.26
	SCALE 1:100/1000/2500 @ A3
DRAWING PROPOSED ROOF PLAN	REVISION A
	NUMBER 1777-PA-012

24 Windesham Road, Brighton, East Sussex BN1 3AG, UK
t +44 (0)845 180 3676 www.liamrussellarchitects.com
Liam Russell Architects Ltd registered in England and Wales 04758636
DO NOT SCALE FROM THIS DRAWING. THIS DRAWING IS COPYRIGHT ©

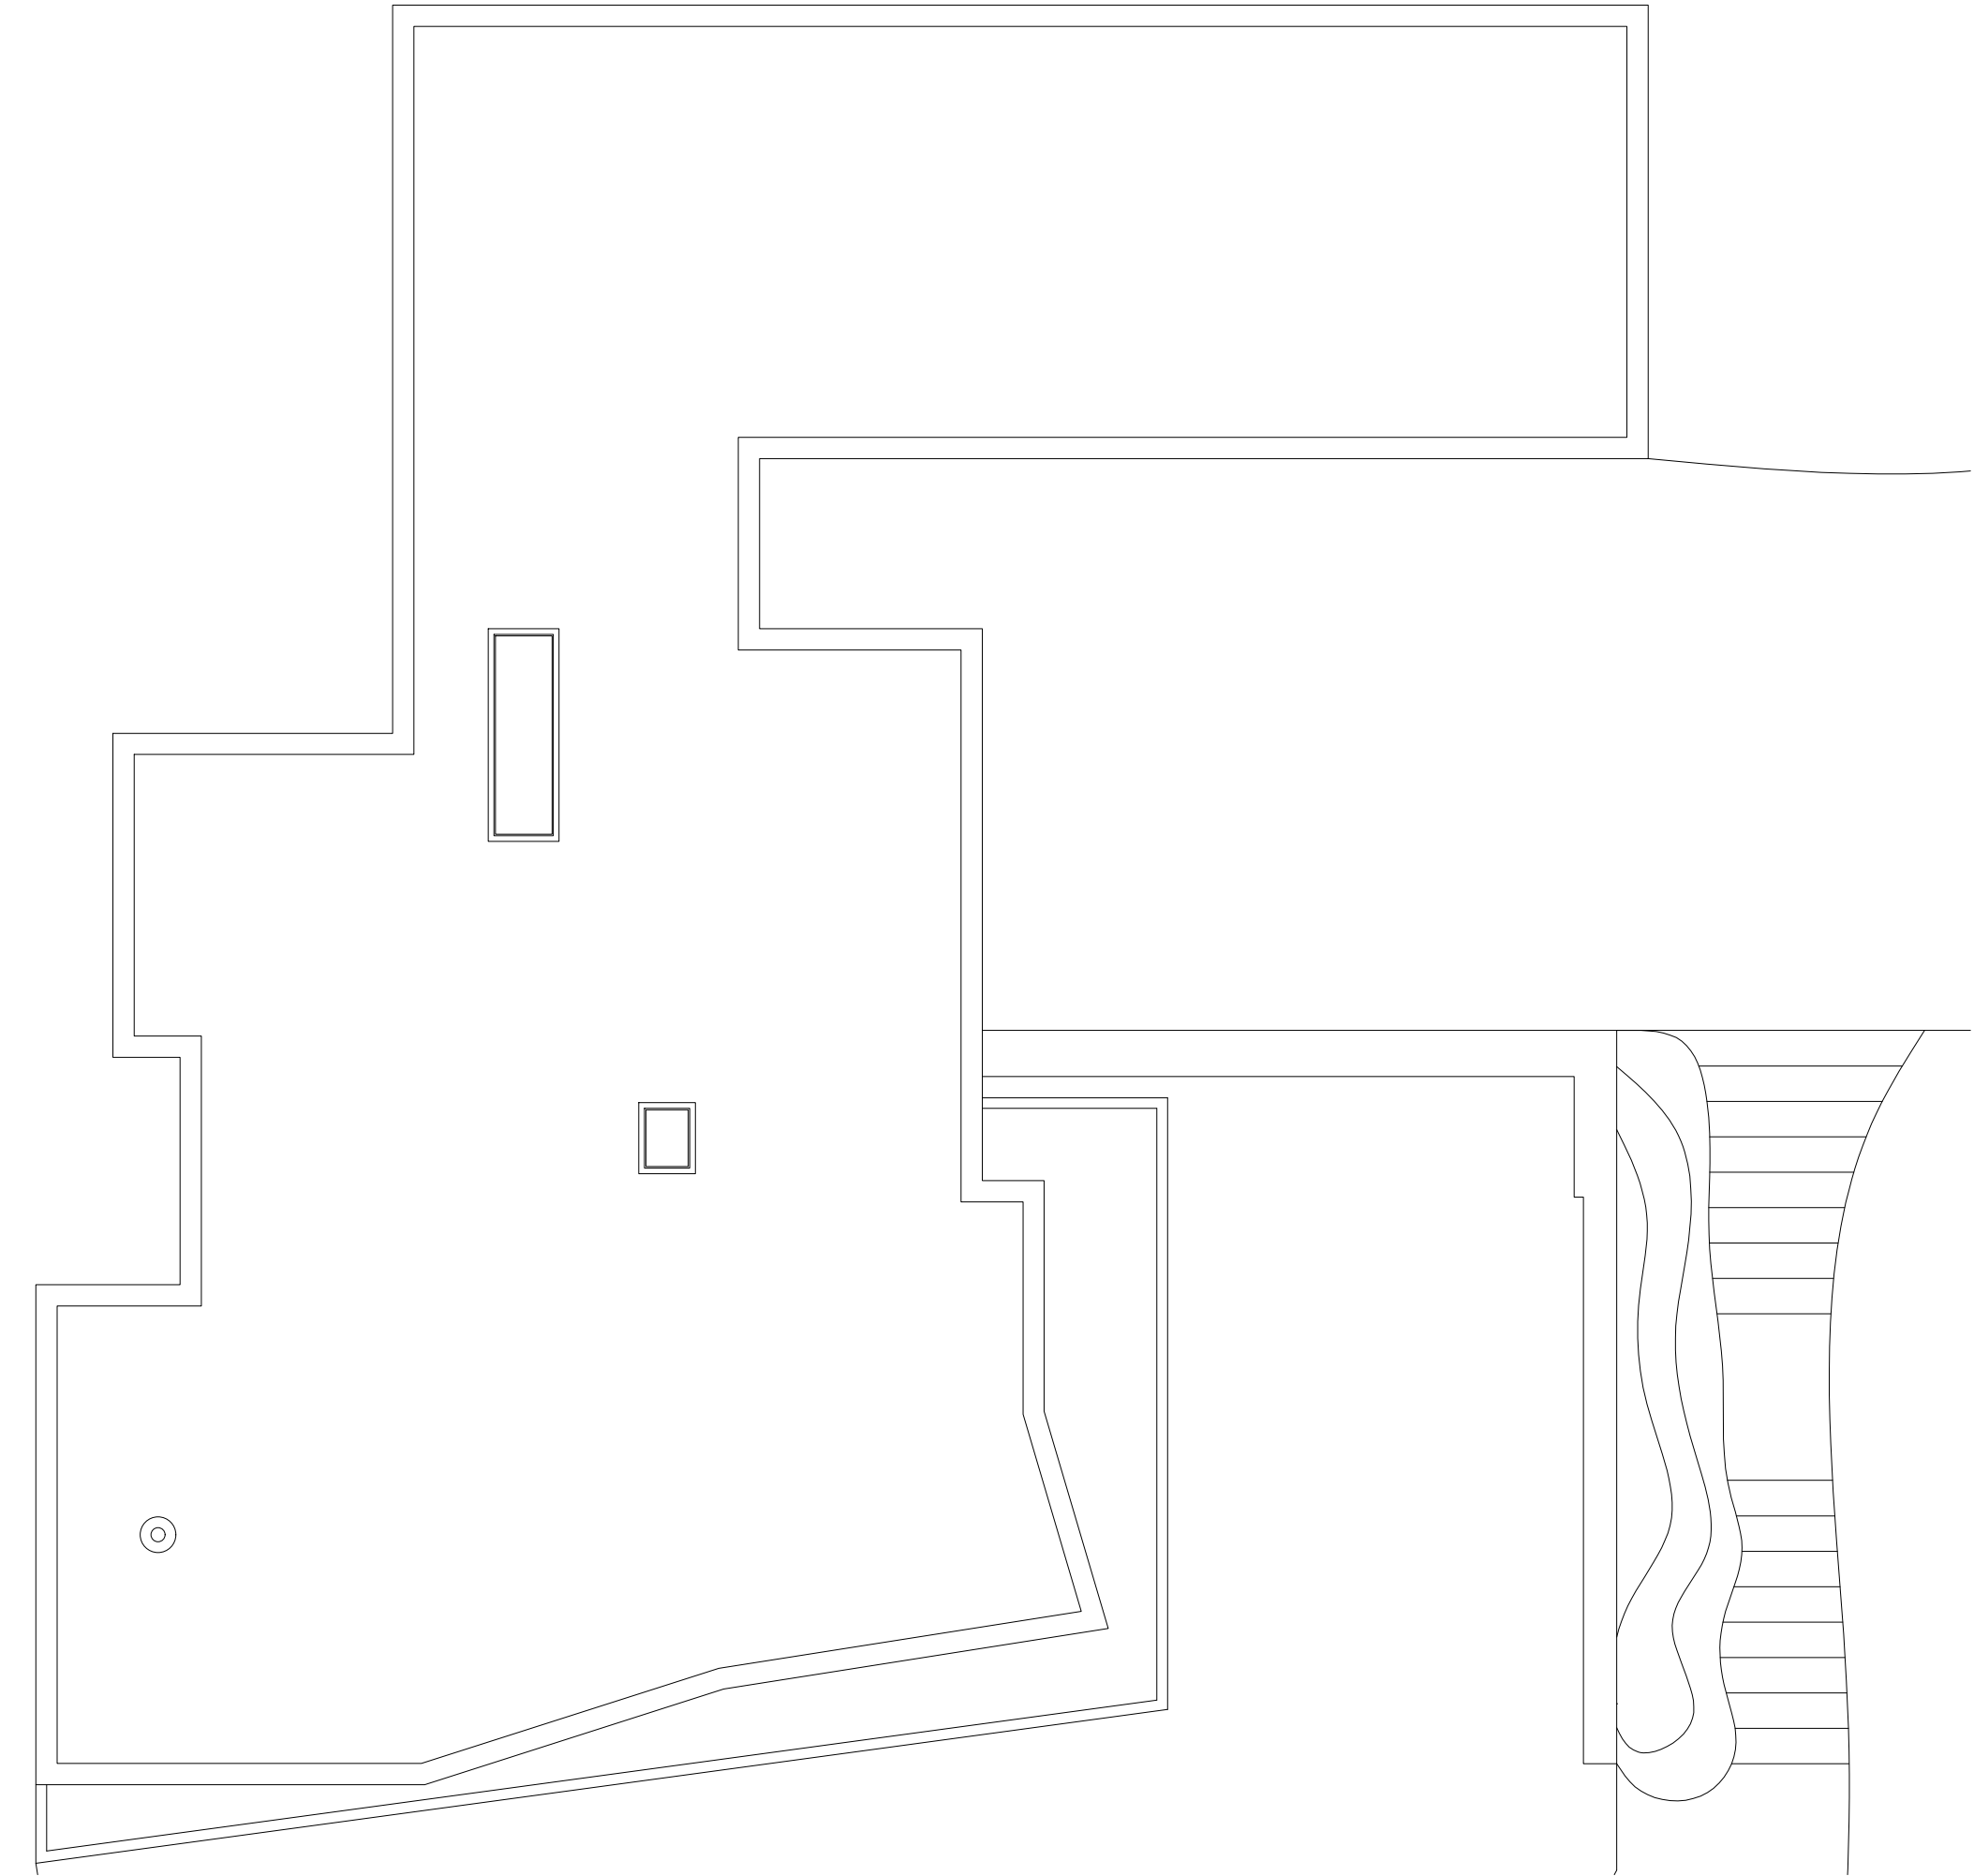

+RP Proposed roof plan - scale 1:100 at A3
Scale in Metres