


Only figured dimensions are to be used. All dimensions to be checked on site.

Please note: Refer to 'type' of drawing below; planning drawings should only be treated as such.

Notes



+EL Proposed south elevation - scale 1:100 at A3
Scale in Metres
0 1 2 3 4 5

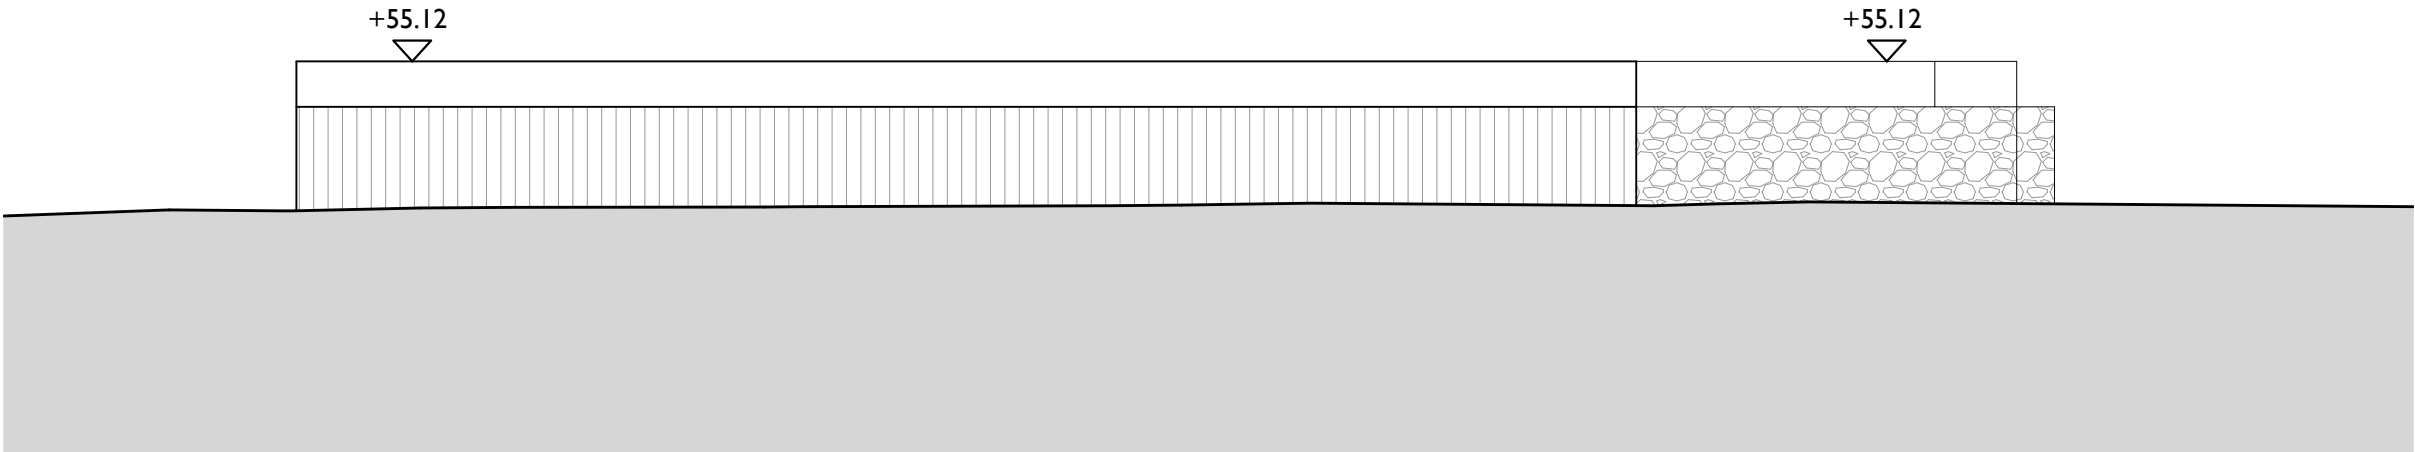

+EL Proposed north elevation - scale 1:100 at A3
Scale in Metres
0 1 2 3 4 5

REV B 02.26 Alterations to fenestration and louvres BH
REV A 01.22 Levels added BH

APPLICATION FOR
MINOR MATERIAL
AMENDMENT



LONDON / BRIGHTON / MANCHESTER
+44 (0)845 180 3676 www.liamrussellarchitects.com

JOB NEW LODGE COTTAGE SOUTH AVENUE HURSTPIERPOINT	CHECKED LRA
	DRAWN BH
CLIENT MR AND MRS WHELAN	DATE 02.26
	SCALE 1:100/1000/2500 @ A3
DRAWING PROPOSED NORTH AND SOUTH ELEVATIONS	REVISION B
	NUMBER 1777-PA-013