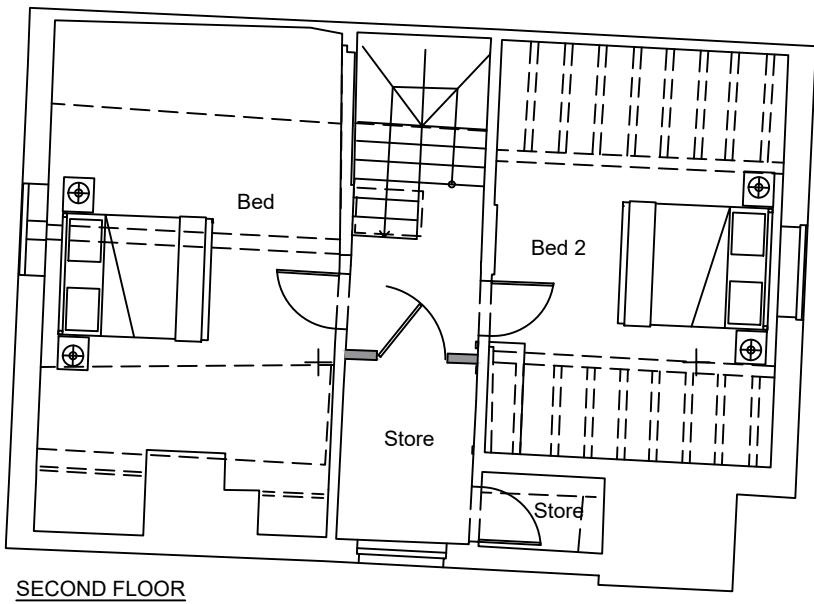
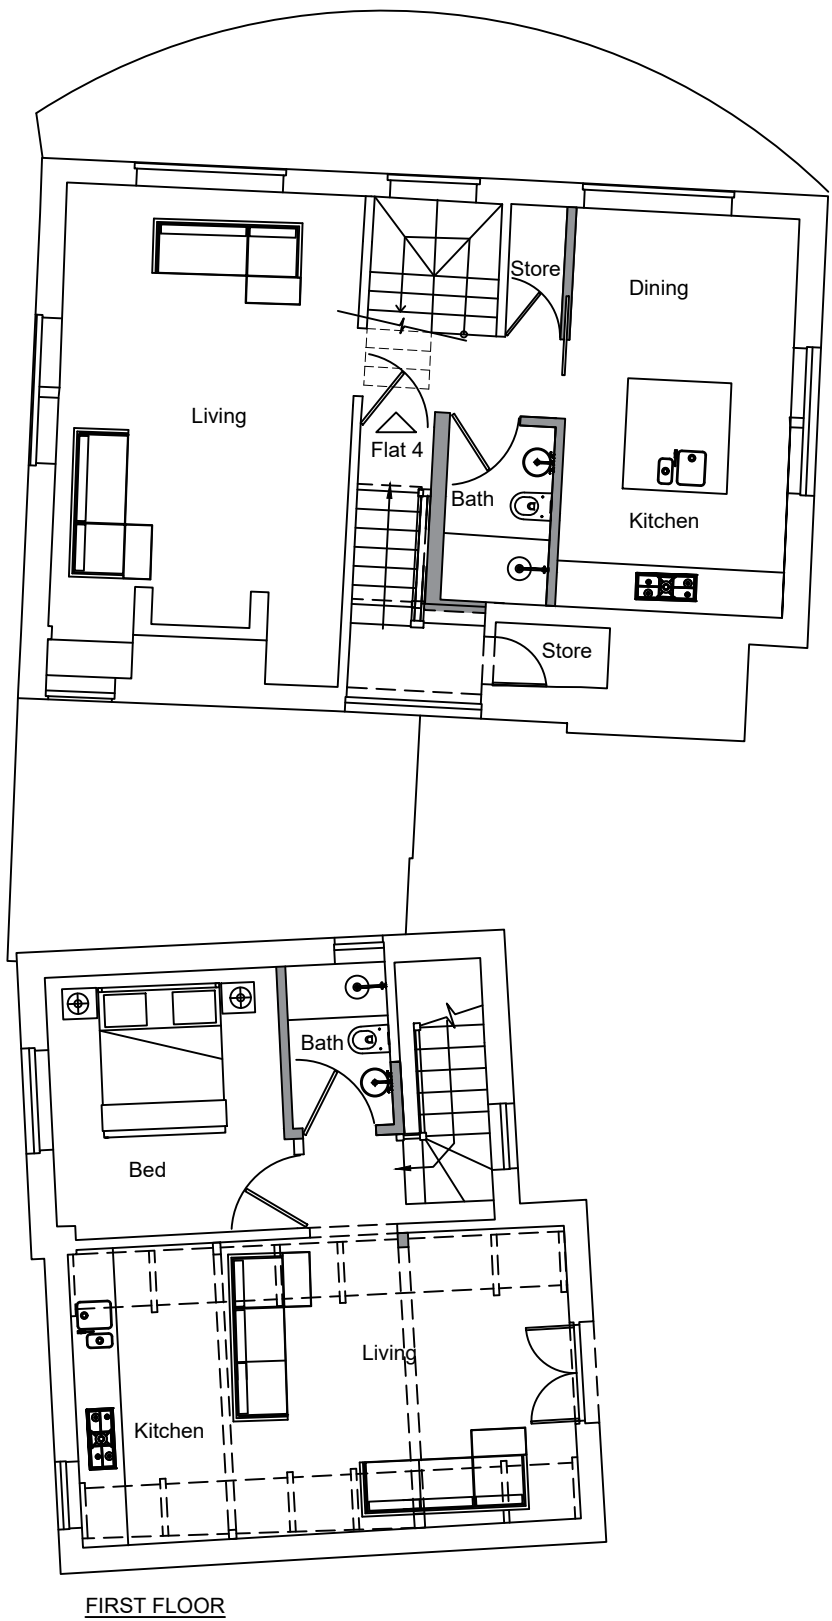
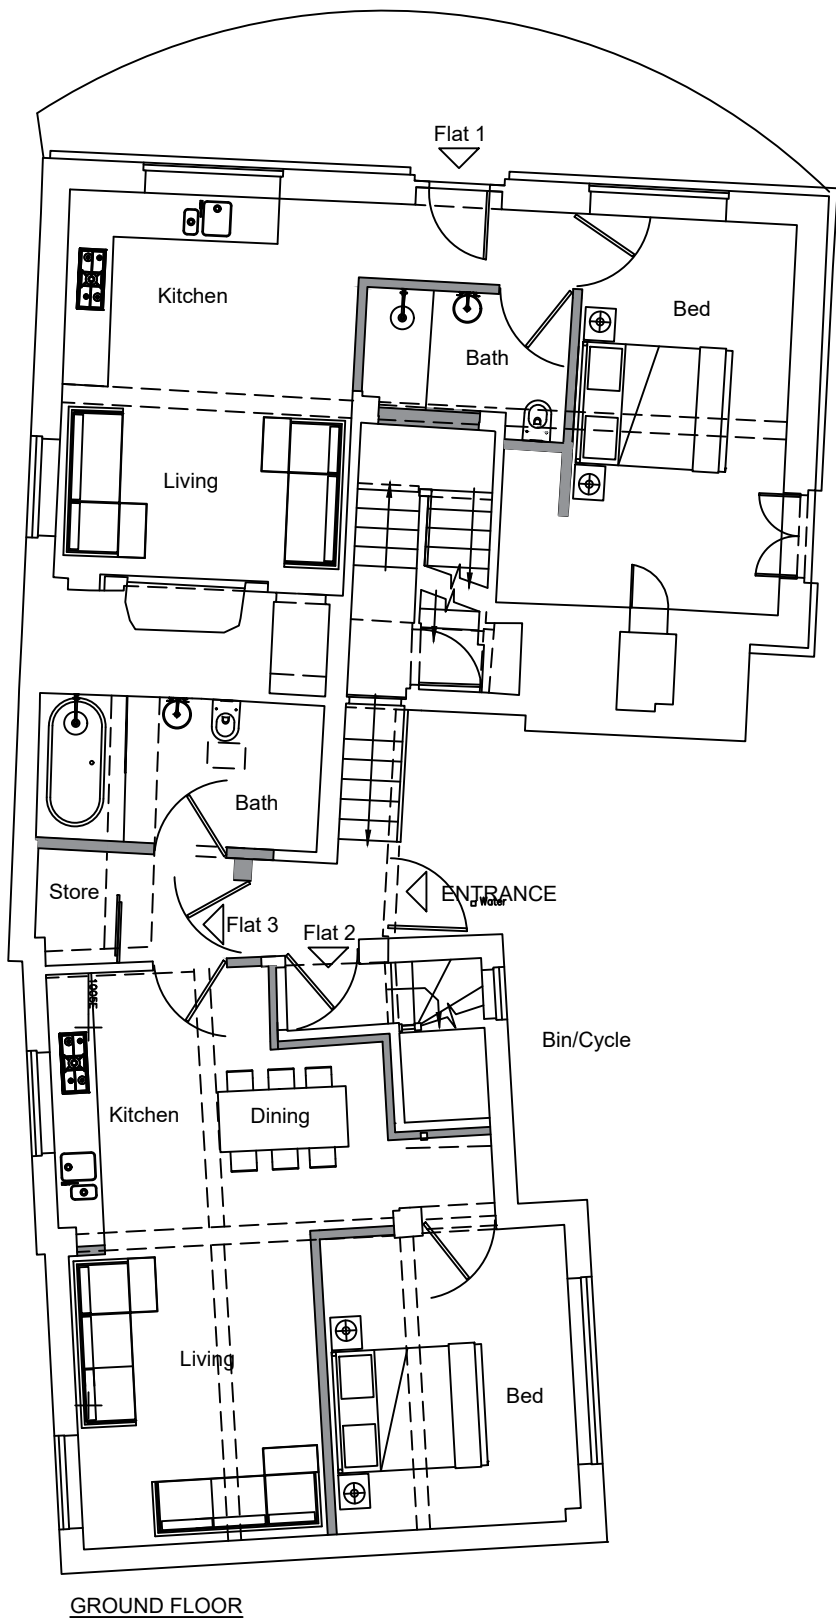
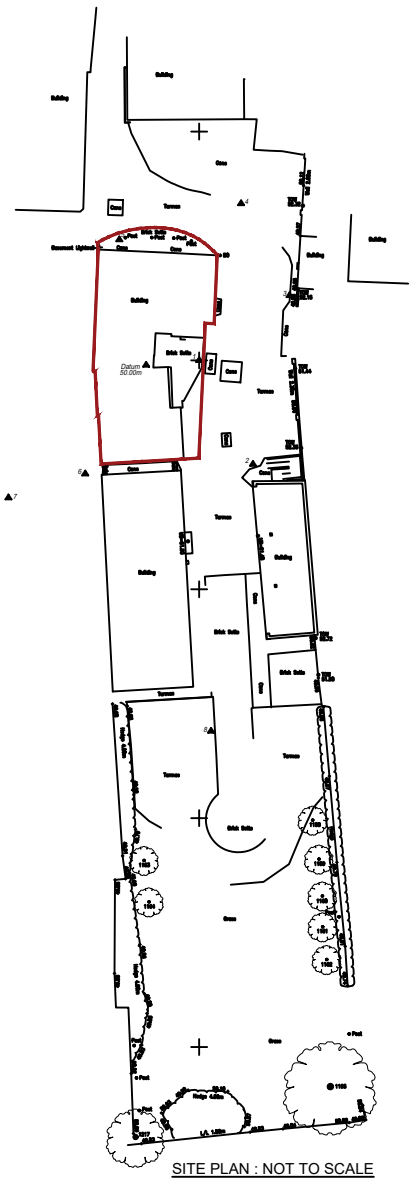
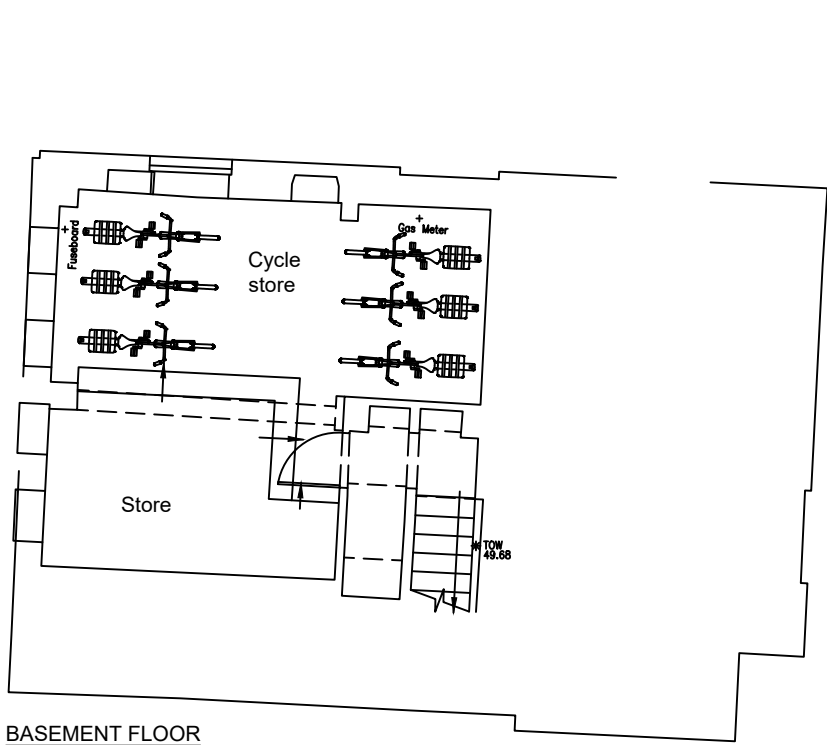


1. THIS DRAWING IS THE COPYRIGHT OF B+C ARCHITECTURE. IT IS NOT TO BE REPRODUCED IN ANY FORM OR BY ANY MEANS WITHOUT THE WRITTEN PERMISSION OF B+C ARCHITECTURE.
2. DO NOT SCALE FROM THIS DRAWING. DIMENSIONS FOR WORK SHALL BE AS SHOWN ON THE DRAWING.
3. ALL DIMENSIONS TO BE VERIFIED ON SITE PRIOR TO WORK.
4. THIS DRAWING IS FOR INFORMATION ONLY. IT IS NOT TO BE USED FOR CONSTRUCTION.
5. ALL RIGHTS RESERVED. NO PART OF THIS DRAWING MAY BE REPRODUCED OR TRANSMITTED IN ANY FORM OR BY ANY MEANS WITHOUT THE WRITTEN PERMISSION OF B+C ARCHITECTURE.
Regulation 19

AREA SCHEDULE
Flat 1 - 46.1sqm
1b - 1p
Flat 2 - 47.2sqm
1b - 1p
Flat 3 - 53.6sqm
1b - 2p
Flat 4 - 90.5sqm
2b - 4p

KEY
Hatched indicates new timber stud walls

PROJECT :
hampton house, judges close, east grinstead, rh19 3ap

DRAWING :
floor plans proposed

DRAWING STATUS :
planning submission

JOB NO:
den - 324

DRAWING NO:
700

SCALE:
1/100@ A2

DATE:
august 2025

DRAWN BY:
pc

REVISIONS:
a
b