


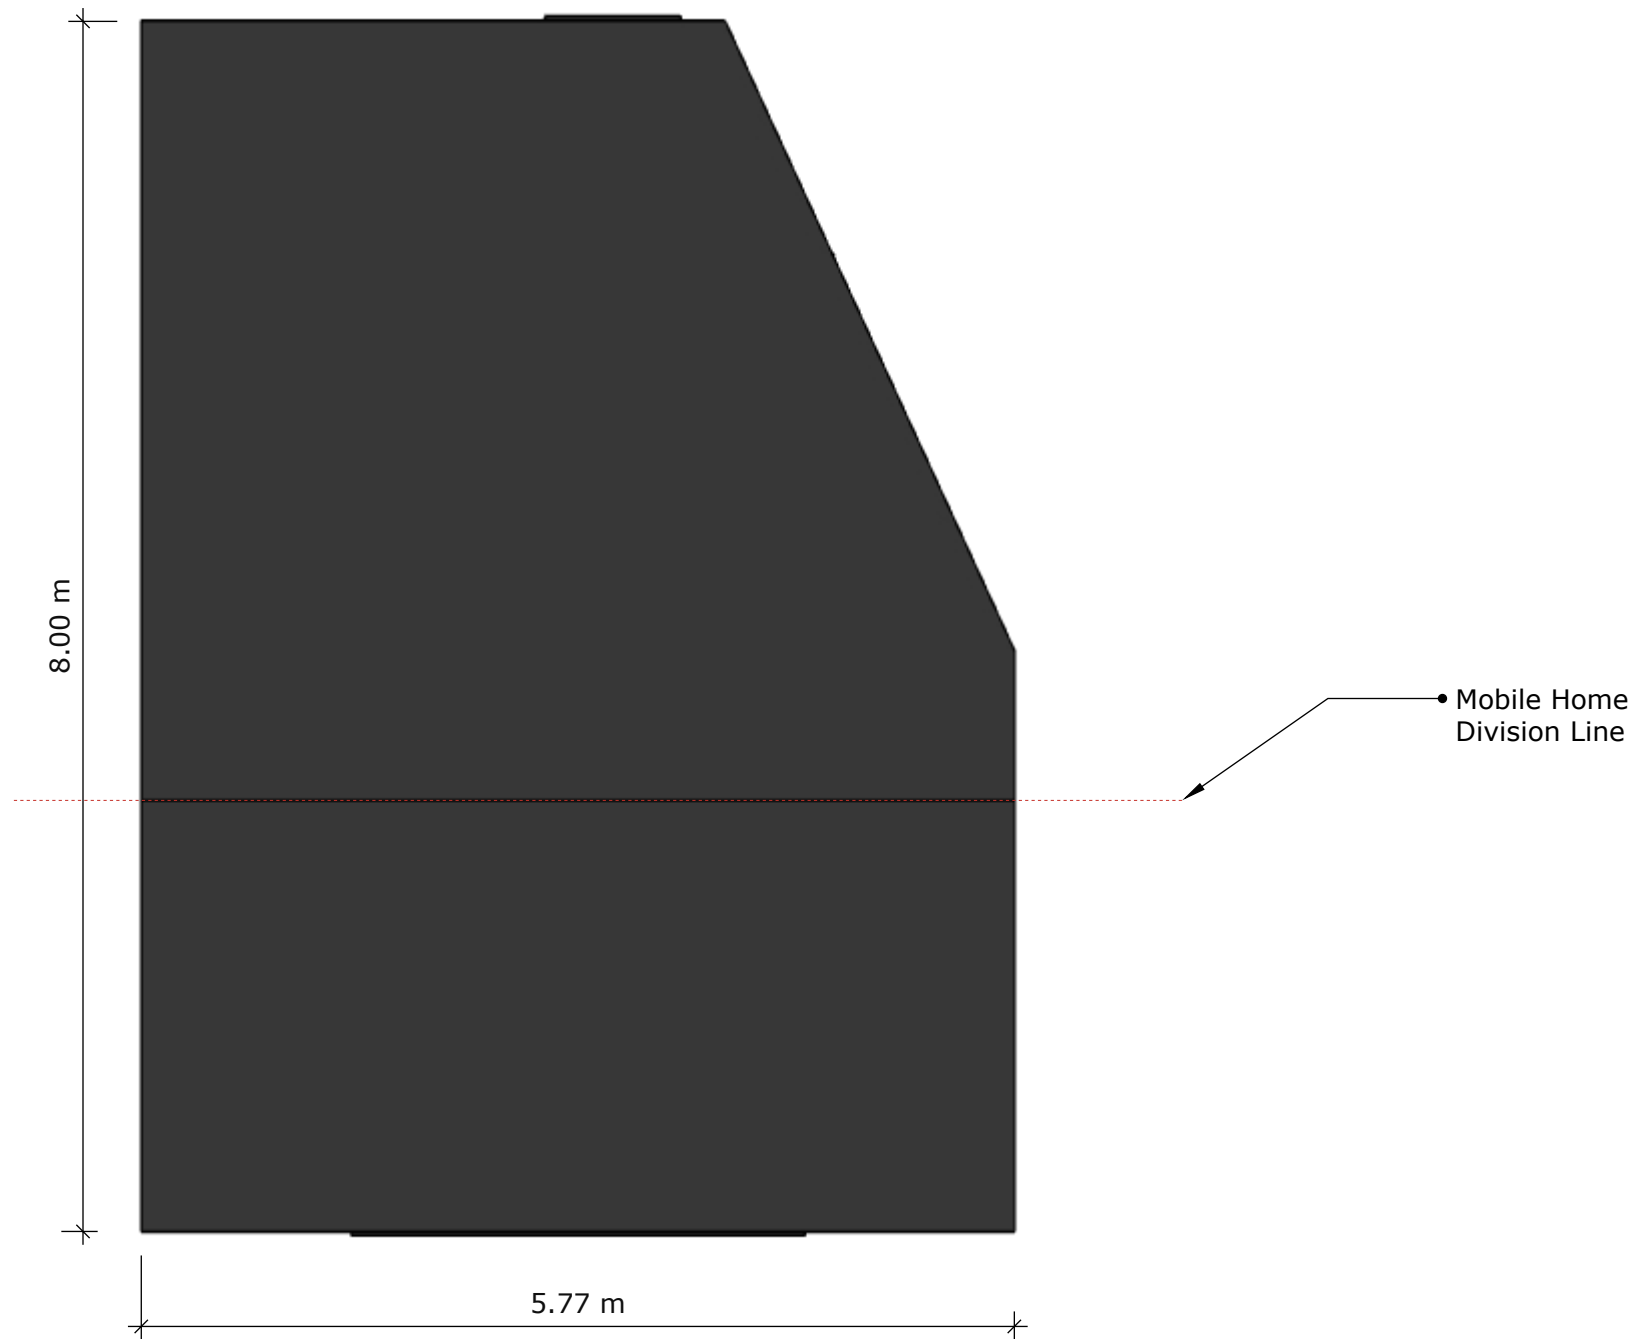

DRAWING TITLE	24 WEALDEN WAY, HAYWARDS HEATH, RH16 4AF					The copyright of these drawings are owned by VIZARCHi Architecture & Visualization LTD. Drawings must not be reproduced, copied or dealt with in any manner which infringes the exclusive rights without prior written consent.	VIZARCHi ARCHITECTURE & VISUALIZATION
	Mobile home Roof Plan	DATE 03/11/2025	SCALE 1:50	PAGE NO 04	STATUS Planning Drawings	CLIENT Mrs. S. Dalton	