


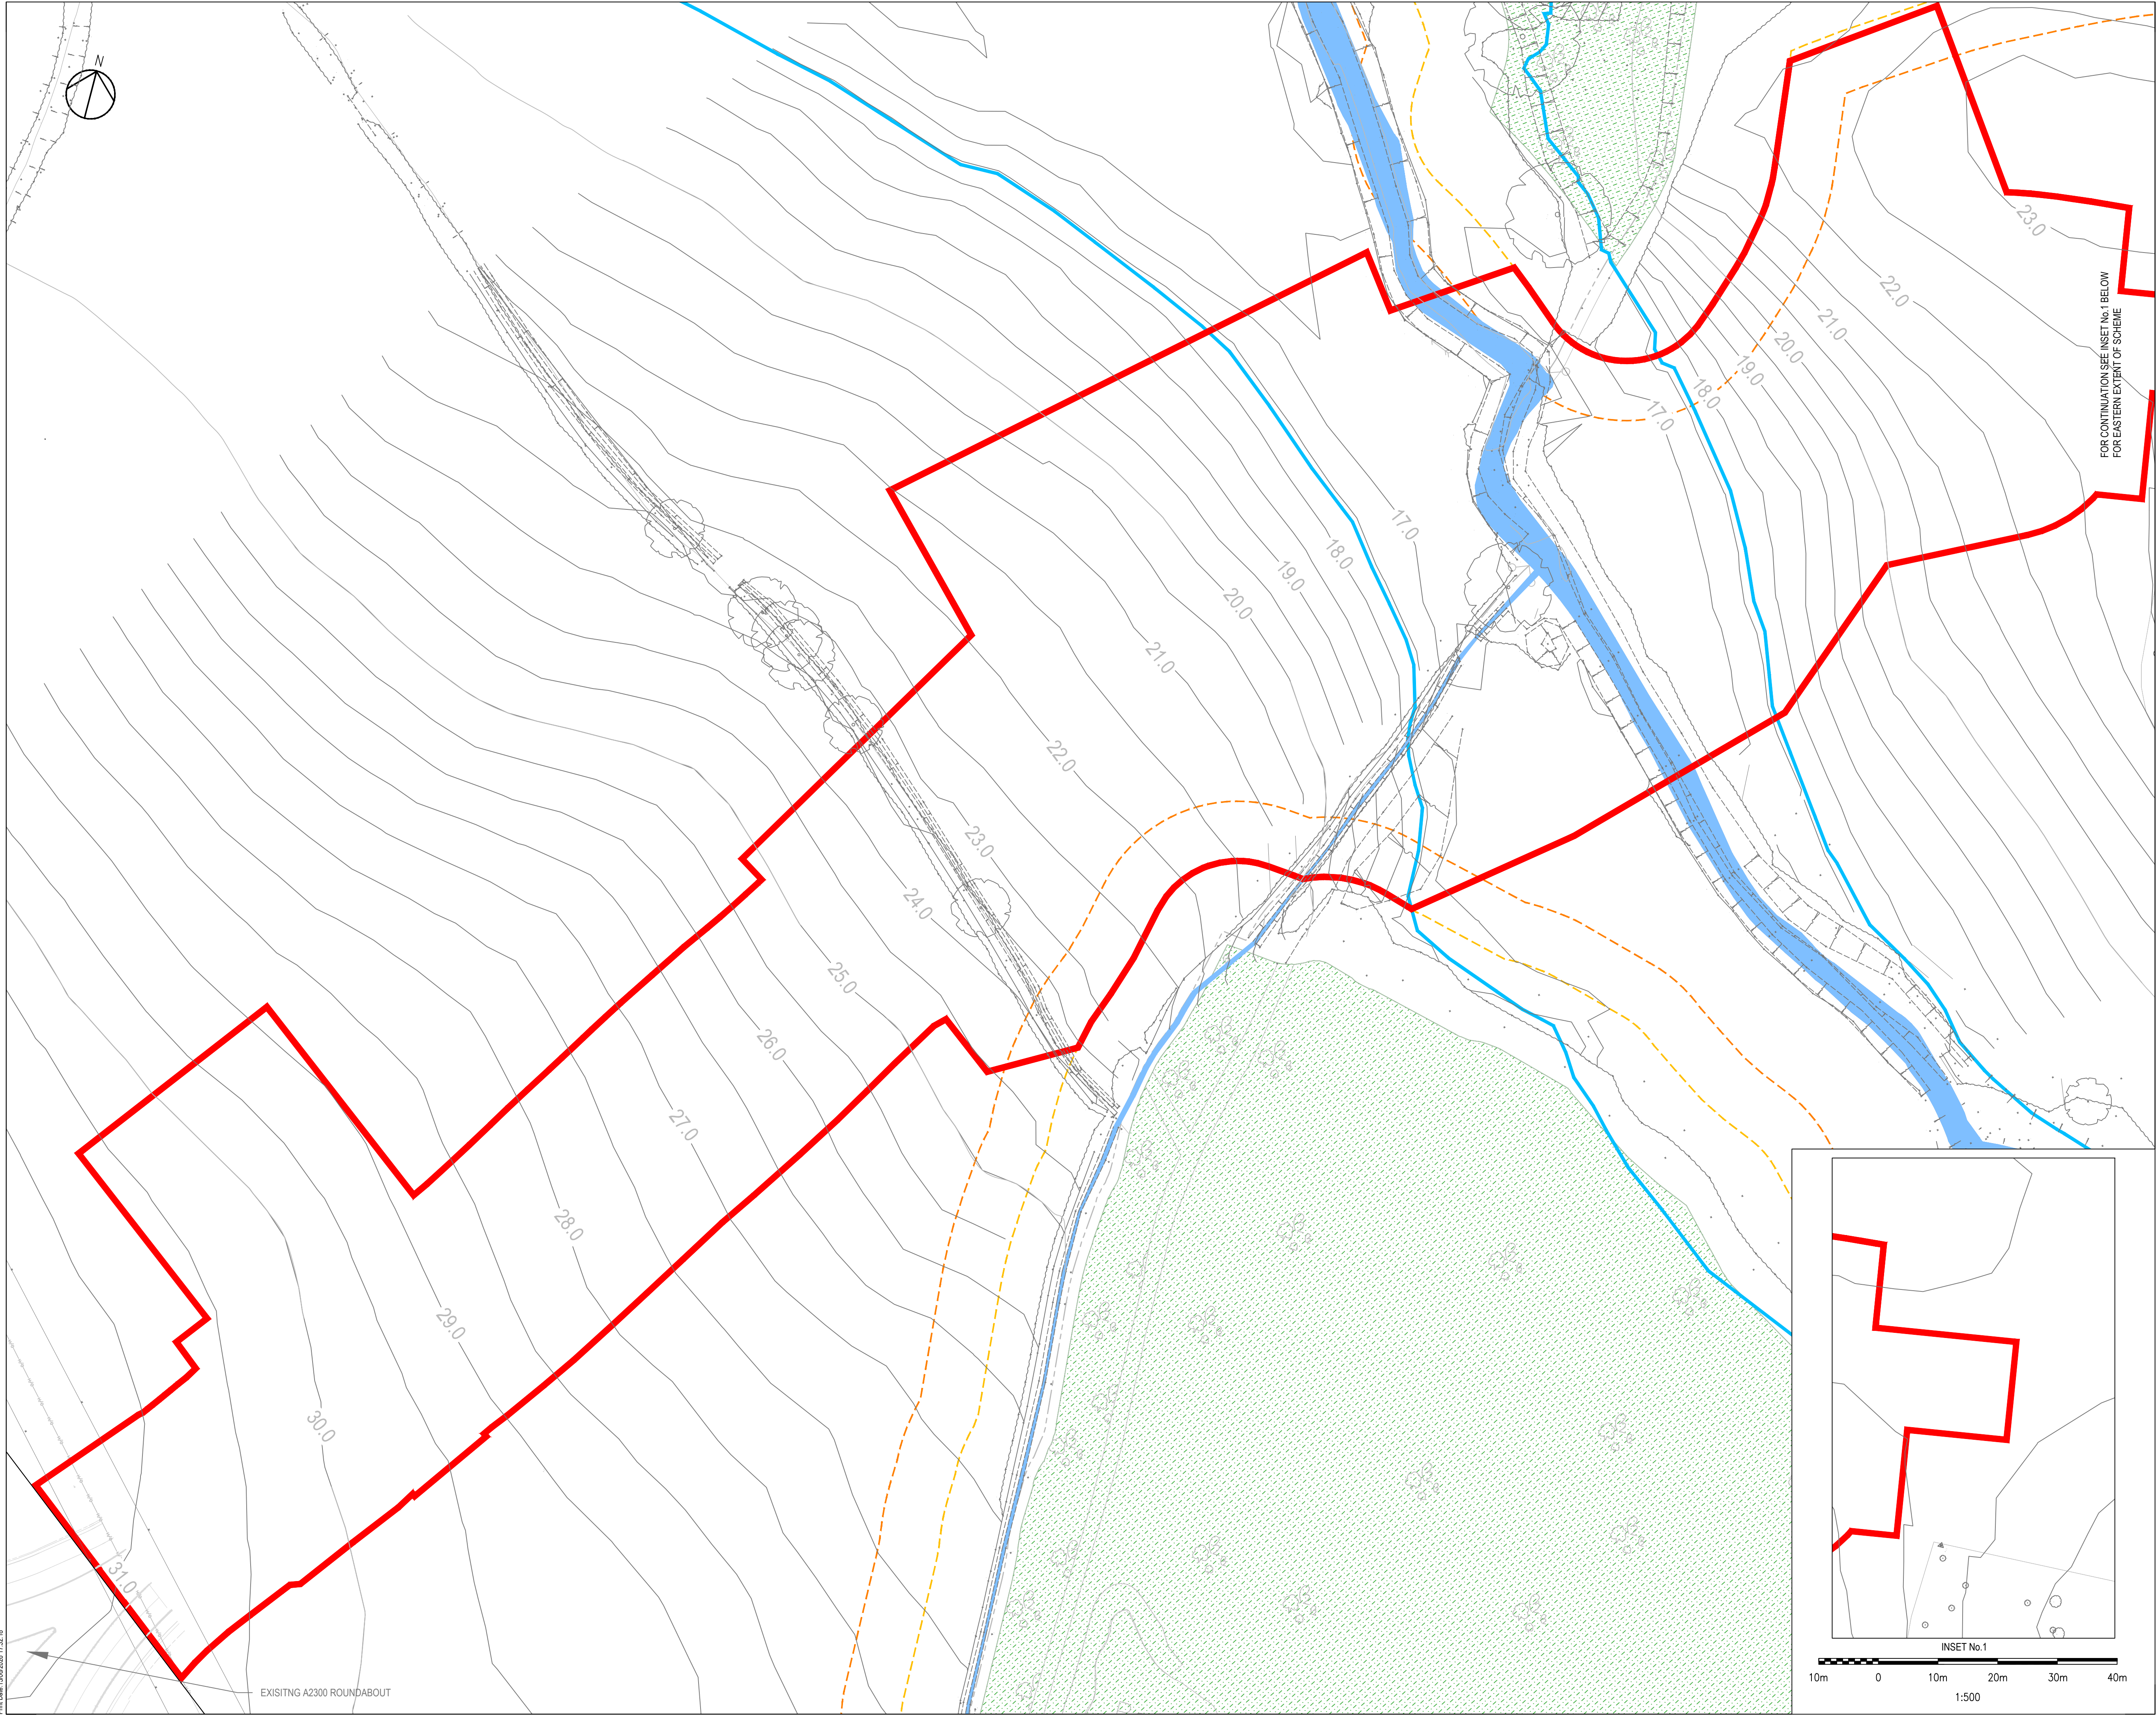

NOTES:

1. ALL DIMENSIONS ARE IN METRES UNLESS OTHERWISE STATED.

- KEY:
- PROPOSED SCHEME RED LINE BOUNDARY
 - ANCIENT WOODLAND AREA
 - ANCIENT WOODLAND 15m OFFSET
 - ANCIENT WOODLAND 25m OFFSET
 - FLOOD EXTENT OUTLINE (100 YEAR + 105% CC)
 - WATERCOURSE
 - EXISTING CONTOURS WITH LEVEL IN mAD

P03	KS	GL	AB	RED LINE BOUNDARY UPDATED FOR TEMPORARY ACCESS	17.06.2026
P02	AA	KS	AB	RED LINE BOUNDARY UPDATED	15.02.2024
P01	AS	KS	AB	FIRST ISSUE	24.07.2023
Rev	Drawn	Chkd	App'd	Description	Date

Purpose of Issue
For Planning **S0**

Classification
Public

Client


Project
**Western Bridge Link Road
Burgess Hill**

Drawing
**EXISTING SITE PLAN
SHEET 1 of 1
PHASE 2**

Scale @ A1	Drawn	Checked	Approved
1:500	AS	KS	AB

Project No.	Date
CS100377	19/06/23

Drawing Identifier	BS1192 Compliant
Project - Originator - Zone - Level - File Type - Role - Number	revision
WBLR-WSP-HPN-04-DR-C-0221	P03


3rd Floor
Westferry House
11 Westferry Circus
London
E14 4HD
WSP.com