



NORTH ELEVATION

SCALE: 1:200 @ A1

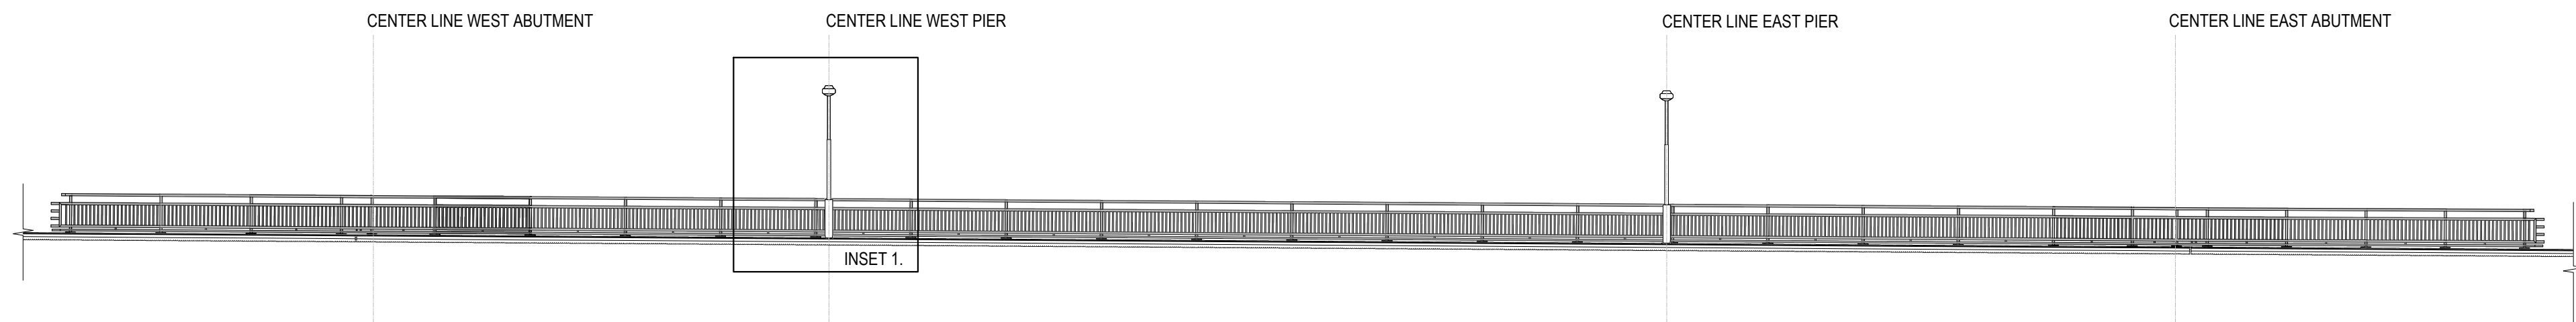


ELEVATION LOOKING NORTH ALONG CARRIAGEWAY CHANNEL LINE

SCALE: 1:200 @ A1

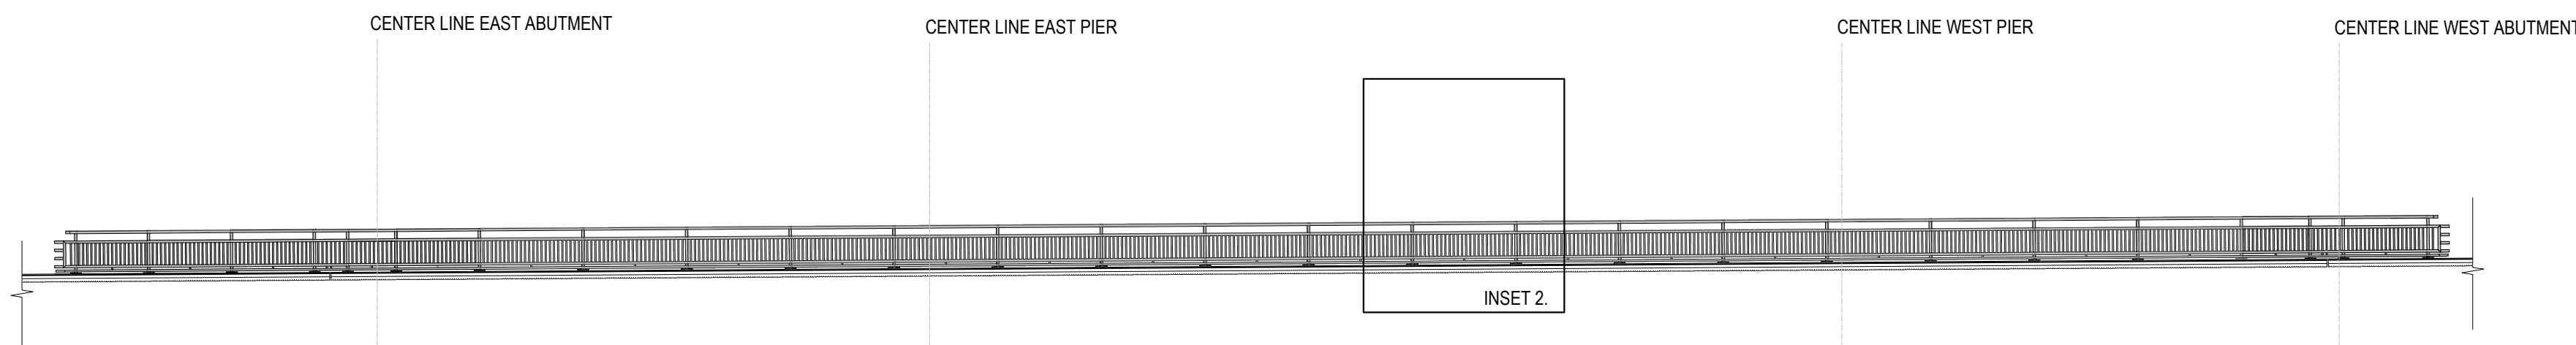

ELEVATION LOOKING SOUTH ALONG CARRIAGEWAY CHANNEL LINE



SCALE: 1:200 @ A1

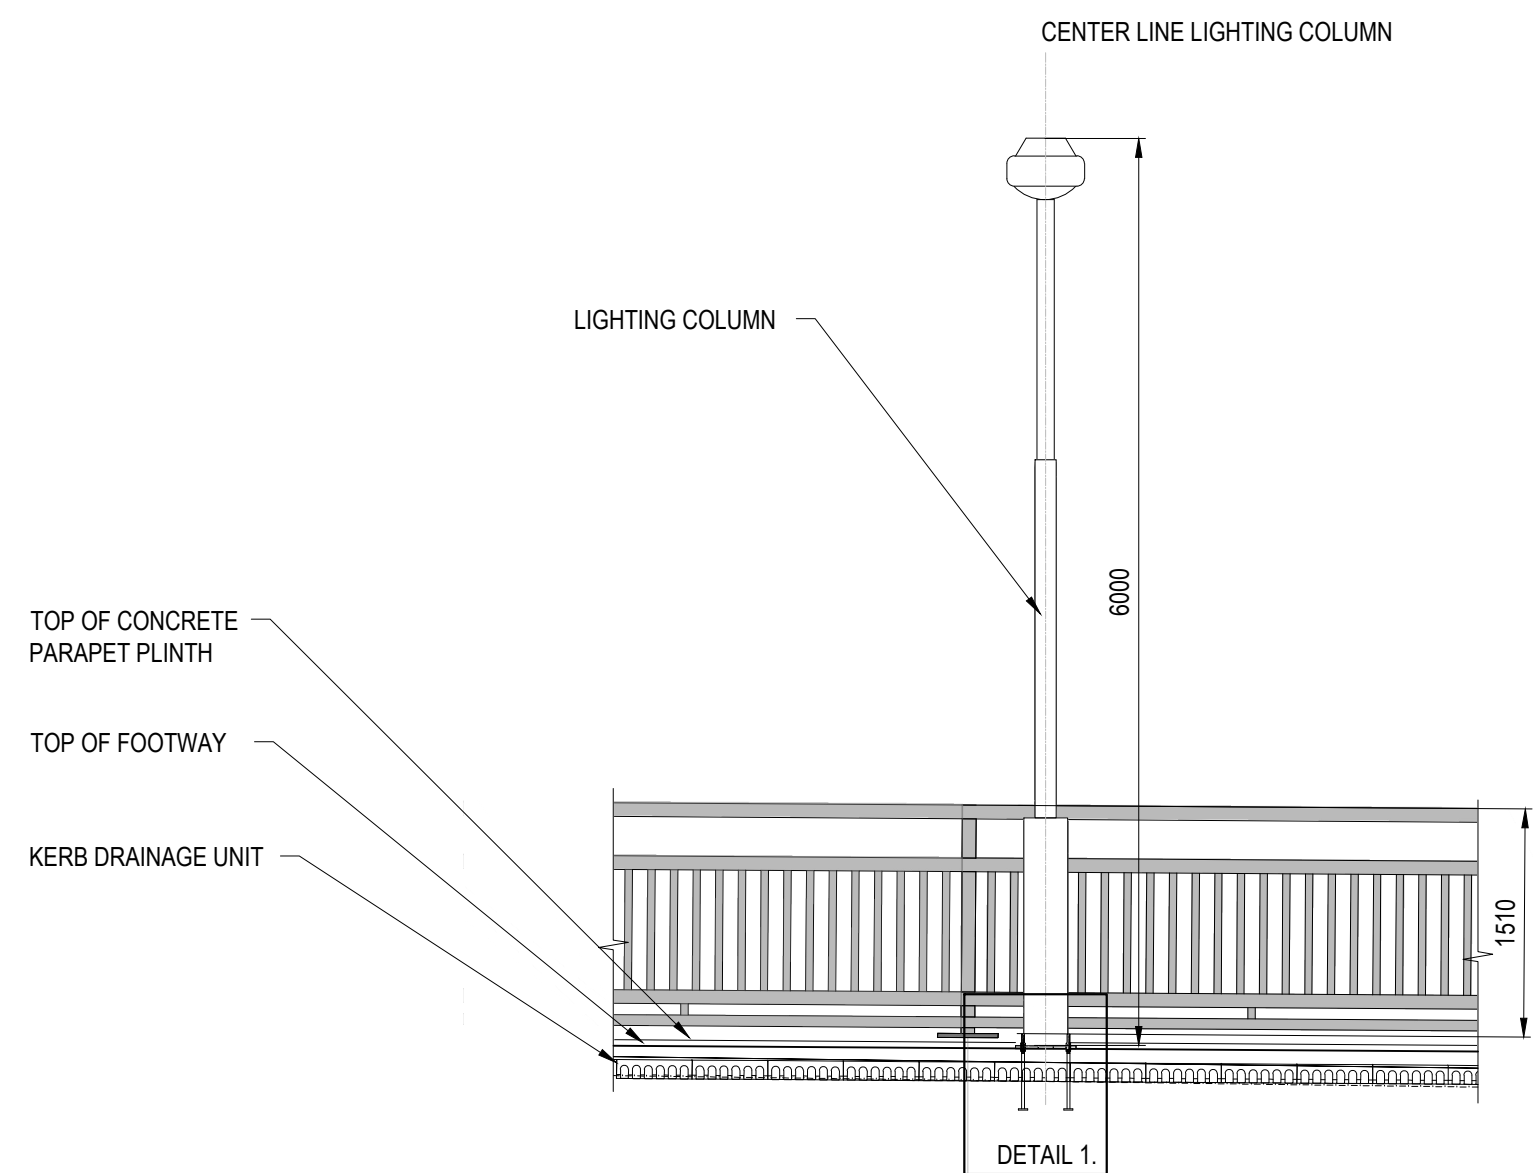

INSET 1.

PARAPET AND LIGHTING COLUMN DETAIL



SCALE: 1:50 @ A1

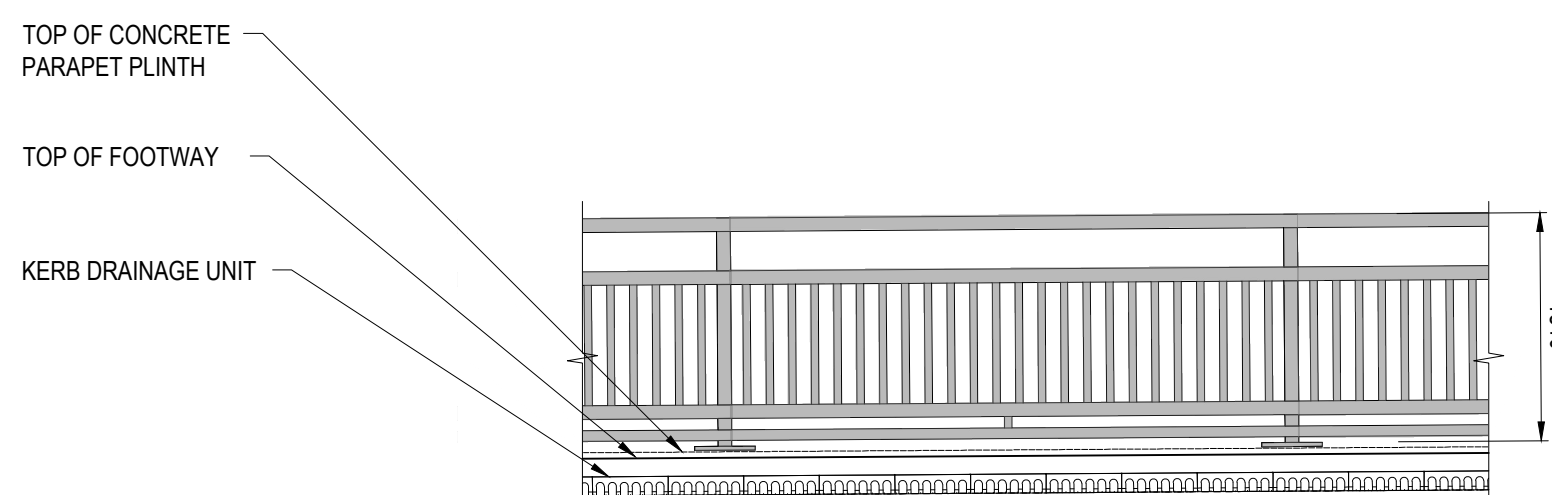 

INSET 2.

PARAPET DETAIL



SCALE: 1:50 @ A1

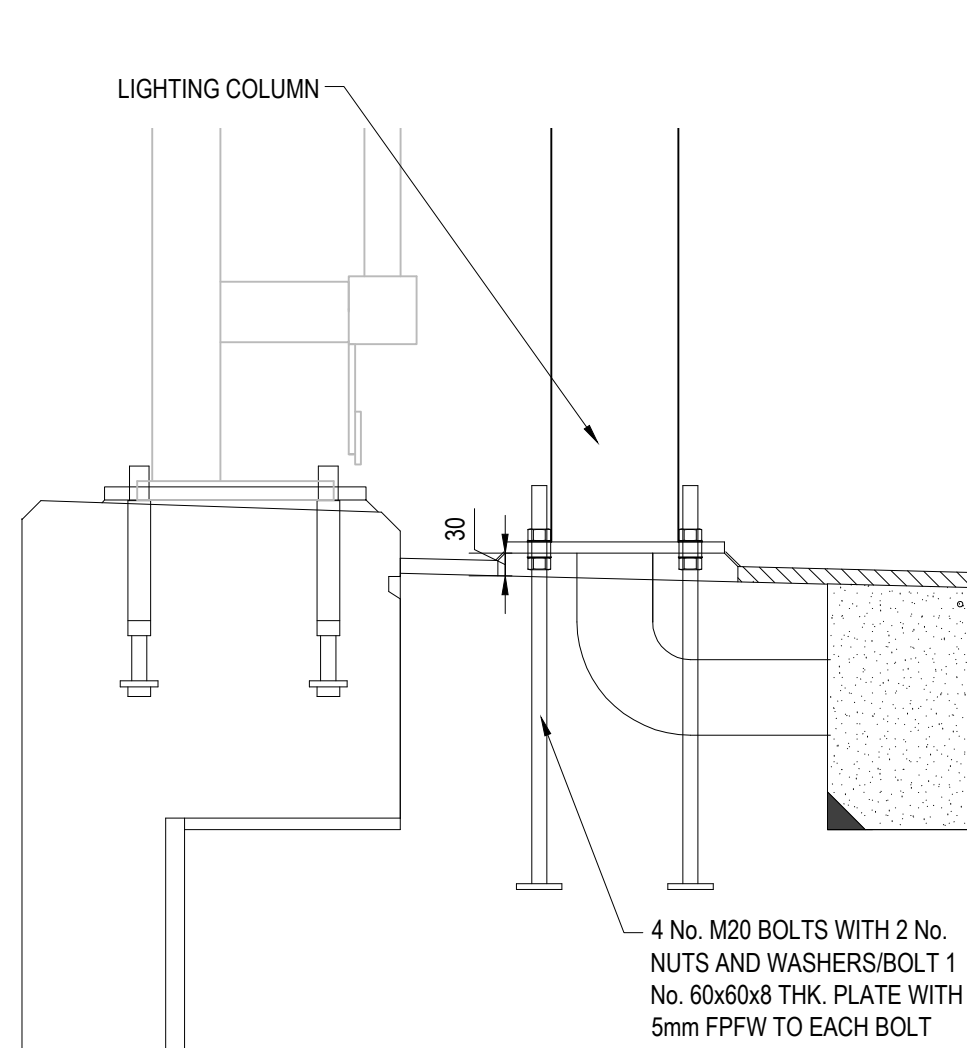 

DETAIL 1

LIGHTING COLUMN BASE


SCALE: 1:10 @ A1

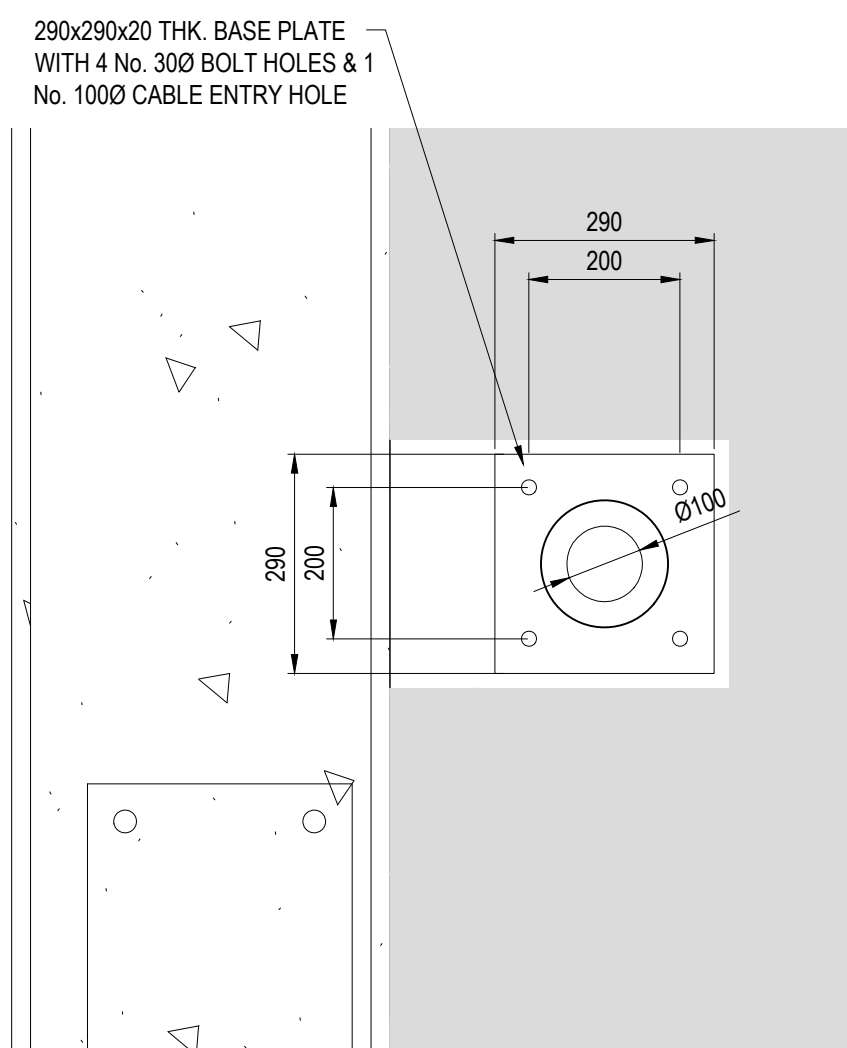 

PLAN ON LIGHTING COLUMN


BASE PLATE

SCALE: 1:10 @ A1

 

NOTES:

- ALL DIMENSIONS ARE IN MILLIMETRES UNLESS NOTED OTHERWISE.
- ALL LEVELS ARE IN METRES ABOVE ORDNANCE DATUM.
- THIS DRAWING SHOULD BE READ IN CONJUNCTION WITH DRAWING Nos. WBLR-WSP-HPN-05-DR-C-0231 AND WBLR-WSP-HPN-05-DR-C-0232
- ALL EXPOSED CONCRETE ARRISSES TO BE CHAMFERED 25 x 25mm UNLESS NOTED OTHERWISE.
- ARCHITECTURAL PATTERN TO HAVE 5MM CHAMFERS, INDIVIDUAL INDENT TO BE 30MM DEEP AND 75MM WIDE, HEIGHTS VARY TO SUIT.

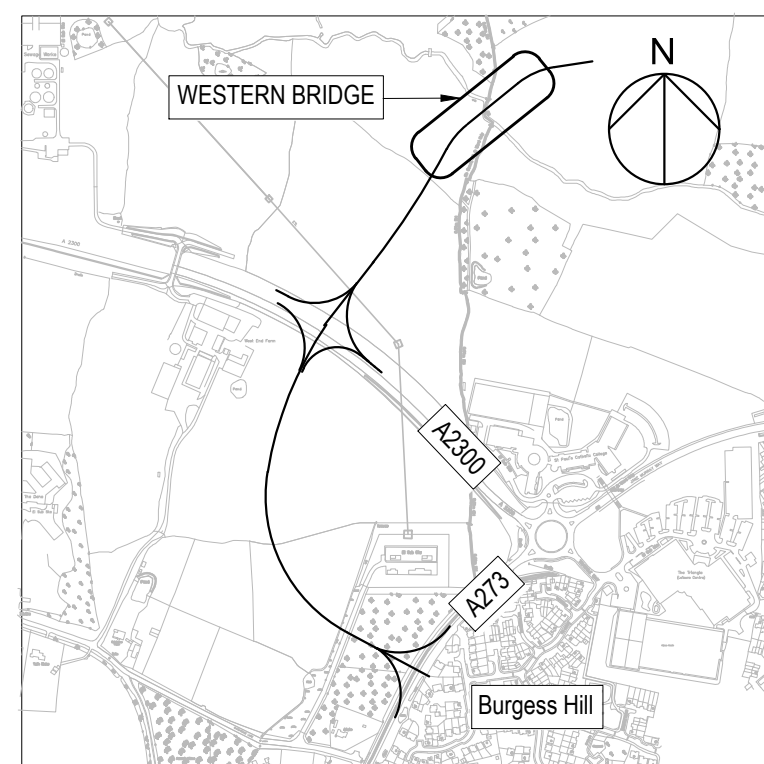

LOCATION PLAN

SCALE: 1:10,000 @ A1

P02	AS	KS	AJB	EXTENT OF PARAPET REDUCED. LIGHTING COLUMN BASE DETAIL ADDED. NOTE 5 ADDED.	17/06/2026
P01	AS	KS	AJB	FIRST ISSUE	28/10/2025
Rev	Drawn	Chkd	Appd	Description	Date

Purpose of Issue	Status
For Planning	S0

Classification
Public

Client
 

Project
Western Bridge Link Road Burgess Hill

Drawing
Phase 2 Planning Bridge General Arrangement Sheet 3 of 3

Scale @ A1	Drawn	Checked	Approved
AS SHOWN	AS	KS	AJB

Project No.	Date
CS100377	09.10.25

Drawing Identifier	BS1192 Compliant
Project - Originator - Zone - Level - File Type - Role - Number	revision
WBLR-WSP-HPN-05-DR-C-0422	P02

	3rd Floor Westferry House 11 Westferry Circus London E14 4HD WSP.com
---	---