


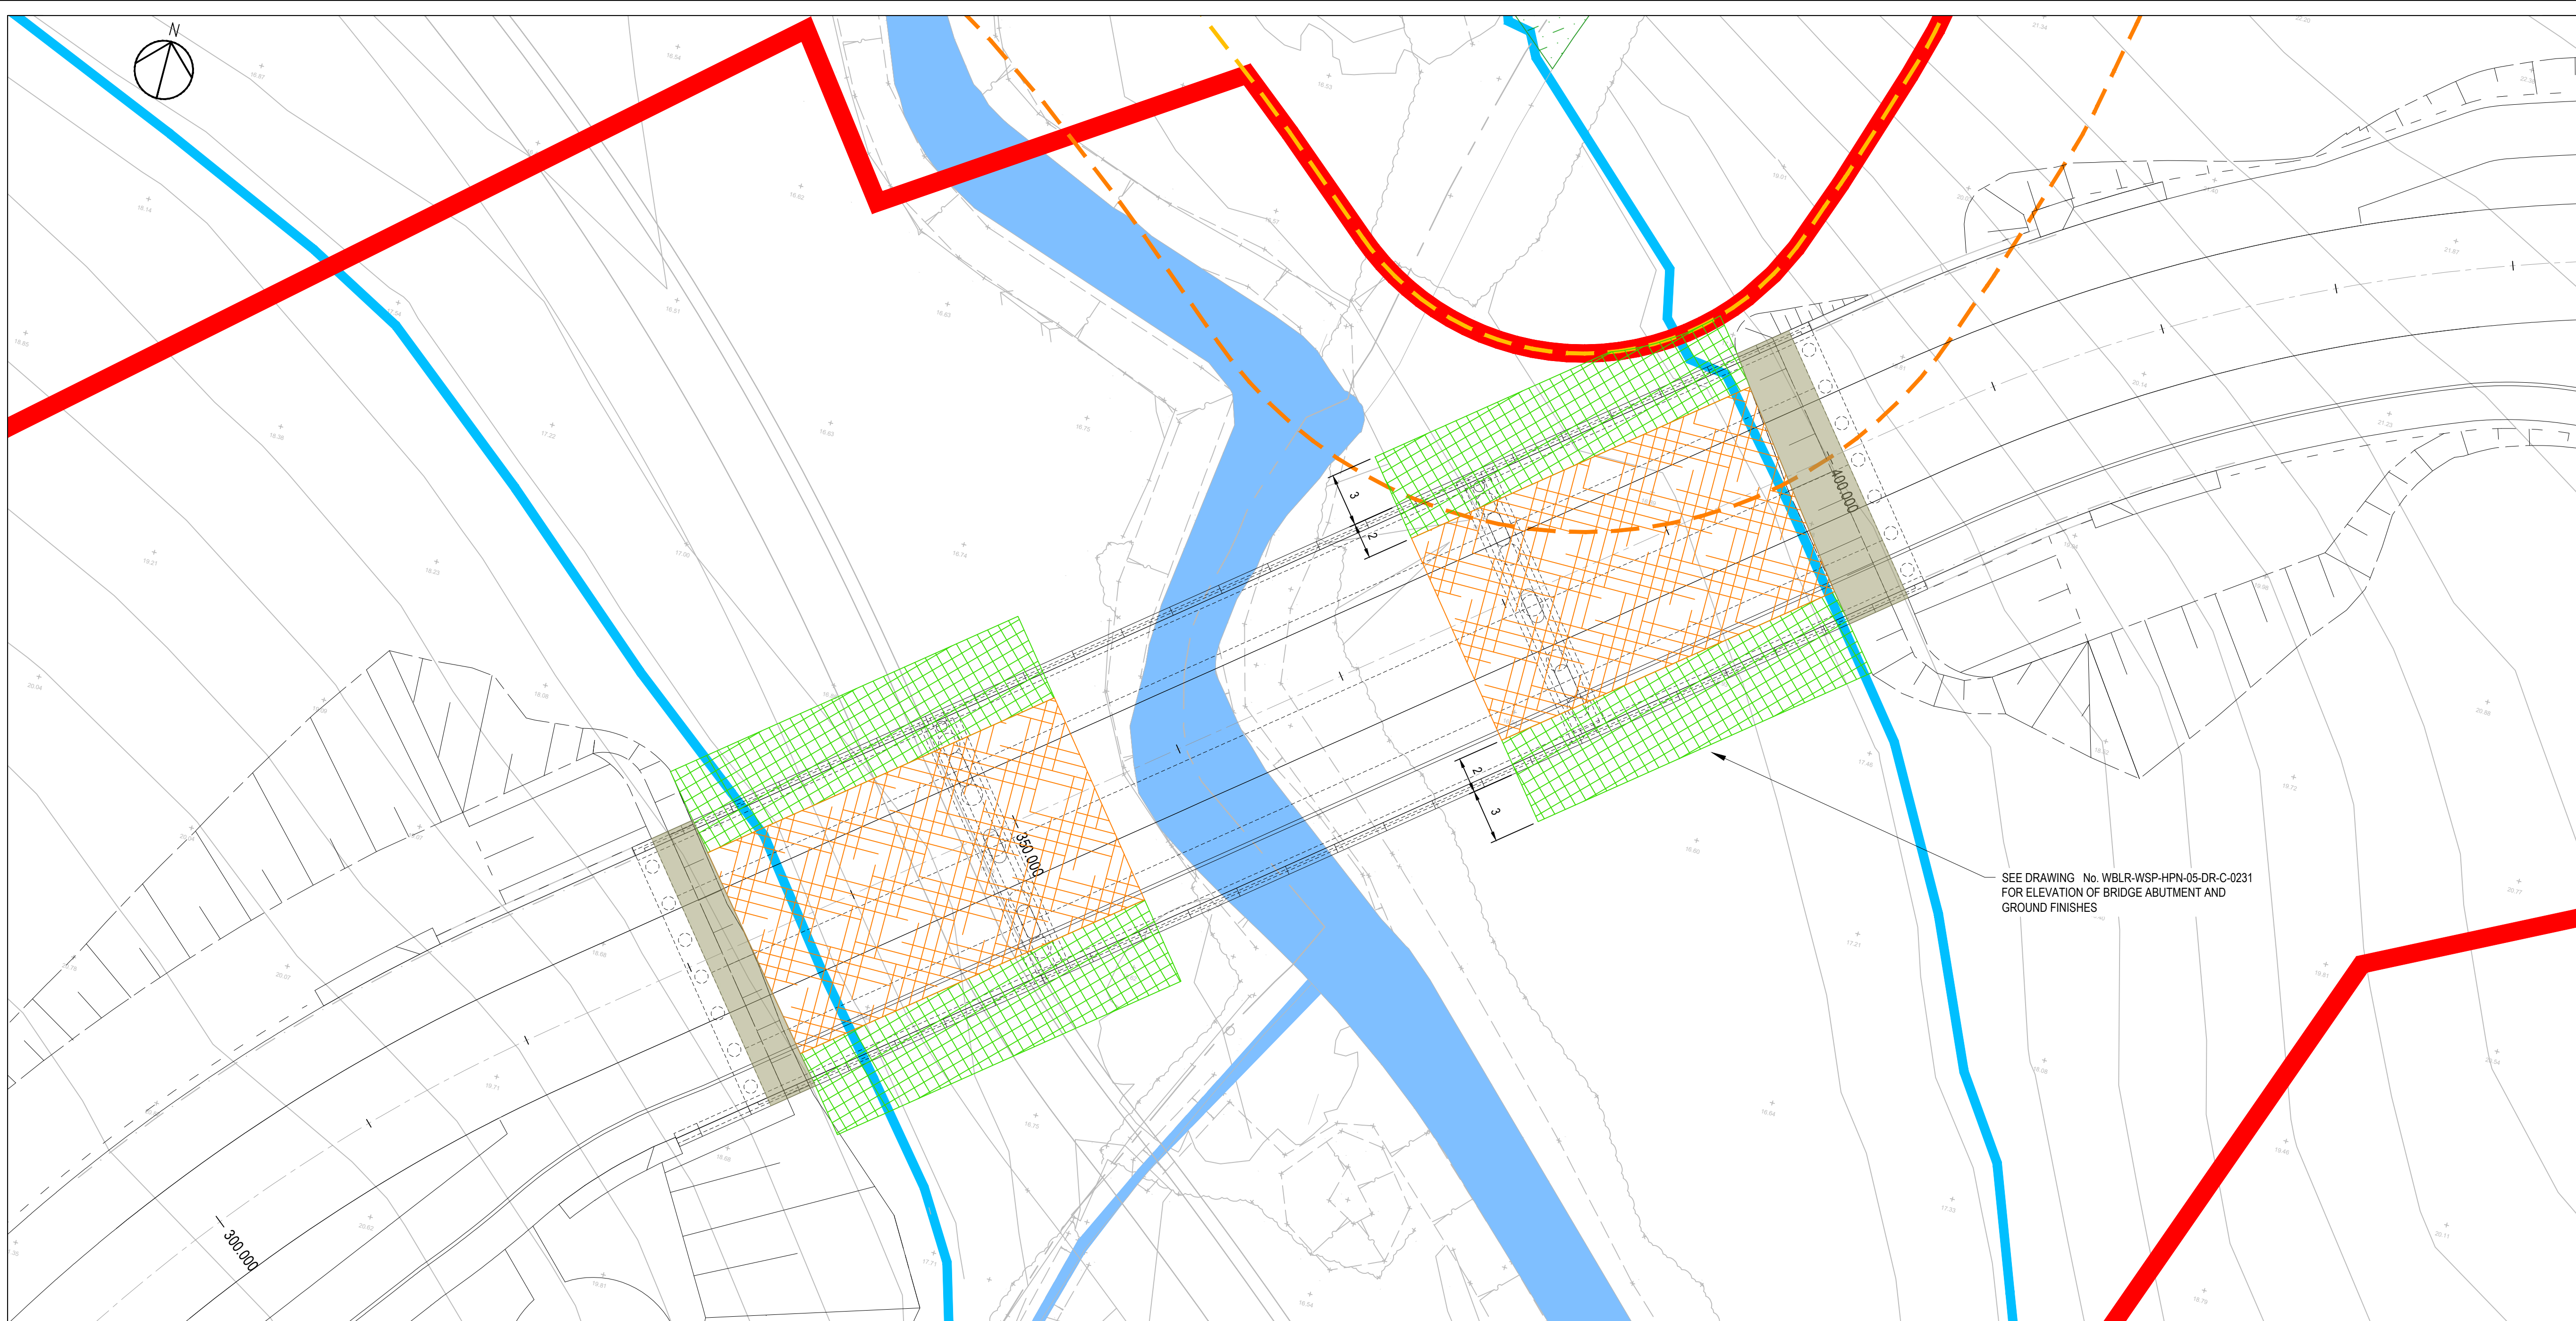

- NOTES:
1. ALL DIMENSIONS ARE IN METRES UNLESS OTHERWISE STATED.
 2. EMBANKMENT SIDE SLOPES ARE 1 IN 3 UNLESS SPECIFIED OTHERWISE.
 3. CUTTING SIDE SLOPES ARE 1 IN 3.5 UNLESS SPECIFIED OTHERWISE.
- KEY:
- PROPOSED SCHEME RED LINE BOUNDARY
 - ANCIENT WOODLAND AREA
 - ANCIENT WOODLAND 15m OFFSET
 - ANCIENT WOODLAND 25m OFFSET
 - FLOOD EXTENT OUTLINE (100 YEAR + 105% CC)
 - WATERCOURSE
 - GRASS REINFORCEMENT ACCESS FOR BRIDGE INSPECTION
 - TYPE 1 SUB-BASE
 - BLOCKWORK ON ABUTMENT SLOPES

P01	KS	GL	AB	FIRST ISSUE	17.06.2026
Rev	Drawn	Chkd	App'd	Description	Date
Purpose of Issue					
For Planning					S0
Classification					
Public					
Client					
 					

Project
Western Bridge Link Road
Burgess Hill

Drawing
GROUND TREATMENT UNDER THE BRIDGE
SHEET 1 OF 1
PHASE 2

Scale @ A1	Drawn	Checked	Approved
1:200	KS	GL	AB

Project No.	Date
CS100377	10/03/2026

Drawing Identifier	BS1192 Compliant
Project - Originator - Zone - Level - File Type - Role - Number	revision
WBLR-WSP-HPN-04-DR-C-0430	P01



3rd Floor
Westferry House
11 Westferry Circus
London
E14 4HD
WSP.com



VIEW OF THE BRIDGE NORTH ELEVATION



VIEW OF THE WESTERN ABUTMENT

BLOCKWORK ON
ABUTMENT SLOPES

TYPE 1 SUB-BASE

GRASS
REINFORCEMENT
FOR BRIDGE
INSPECTION