

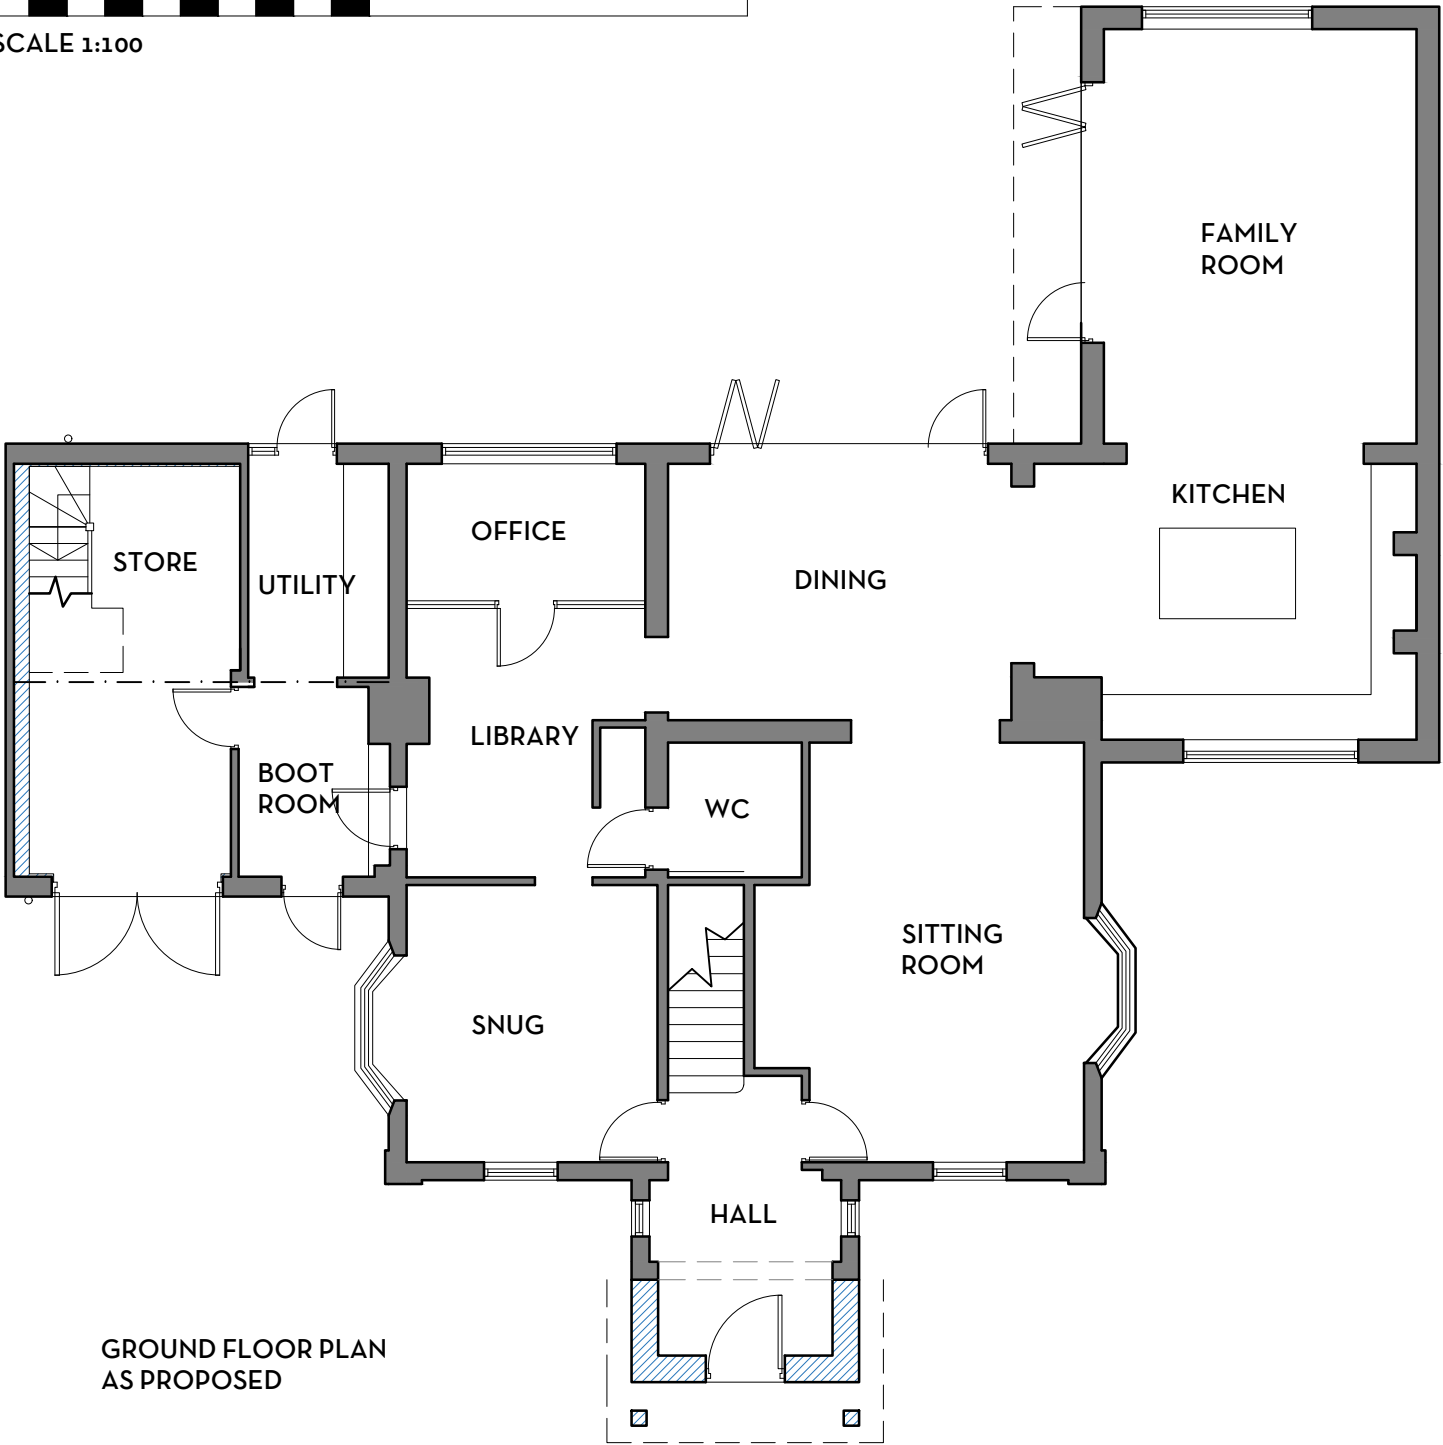


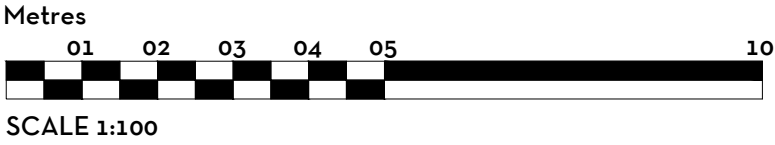

GROUND FLOOR PLAN
AS PROPOSED

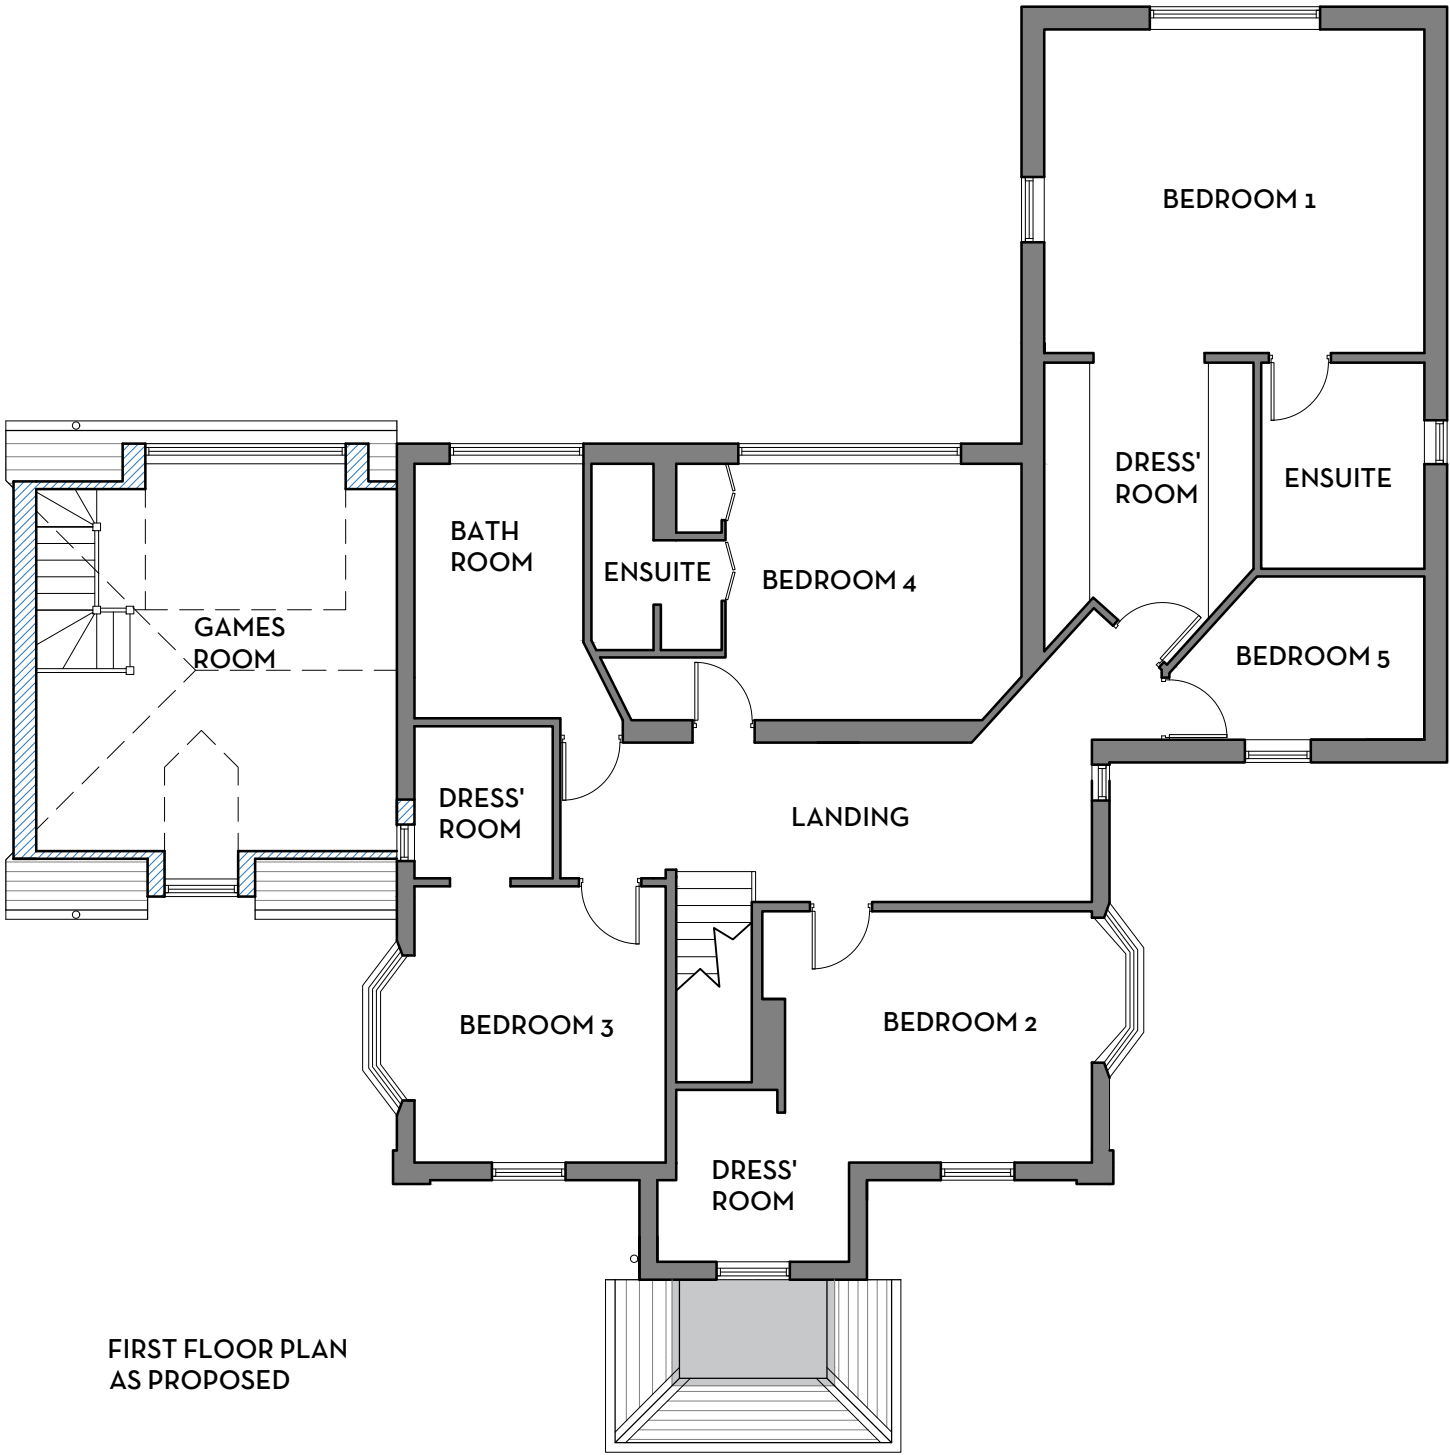

FIRST FLOOR PLAN
AS PROPOSED

REVISIONS				DESIGN INTENT ONLY NOTES FOR CONSTRUCTION: 1. Dimensions shall be checked and verified prior to work being commenced on site. 2. This drawing is issued for the sole and exclusive use of the named recipient. Distribution to any third party is on the strict understanding that no liability is accepted by KM Architecture for any discrepancies, errors or omissions that may be present and no guarantee is offered as to the accuracy of the information shown.		KM ARCHITECTURE CHARTERED ARCHITECT 46 VALEBRIDGE DRIVE BURGESS HILL WEST SUSSEX RH15 0RW 07862 093 254 kelly@kmarchitecture.co.uk www.kmarchitecture.co.uk		job CHYLOWEN TYLER'S GREEN CUCKFIELD WEST SUSSEX RH17 5EA		title GROUND AND FIRST FLOOR AS PROPOSED		
ref	date		drawn									
A	24/10/25	Minor revisions	KMM									
								PLANNING DRAWING		scale	1:100 @ A3	
										date	24/02/25	
										drawn	KMM	
										drawing number	2082_00_12	revision A