
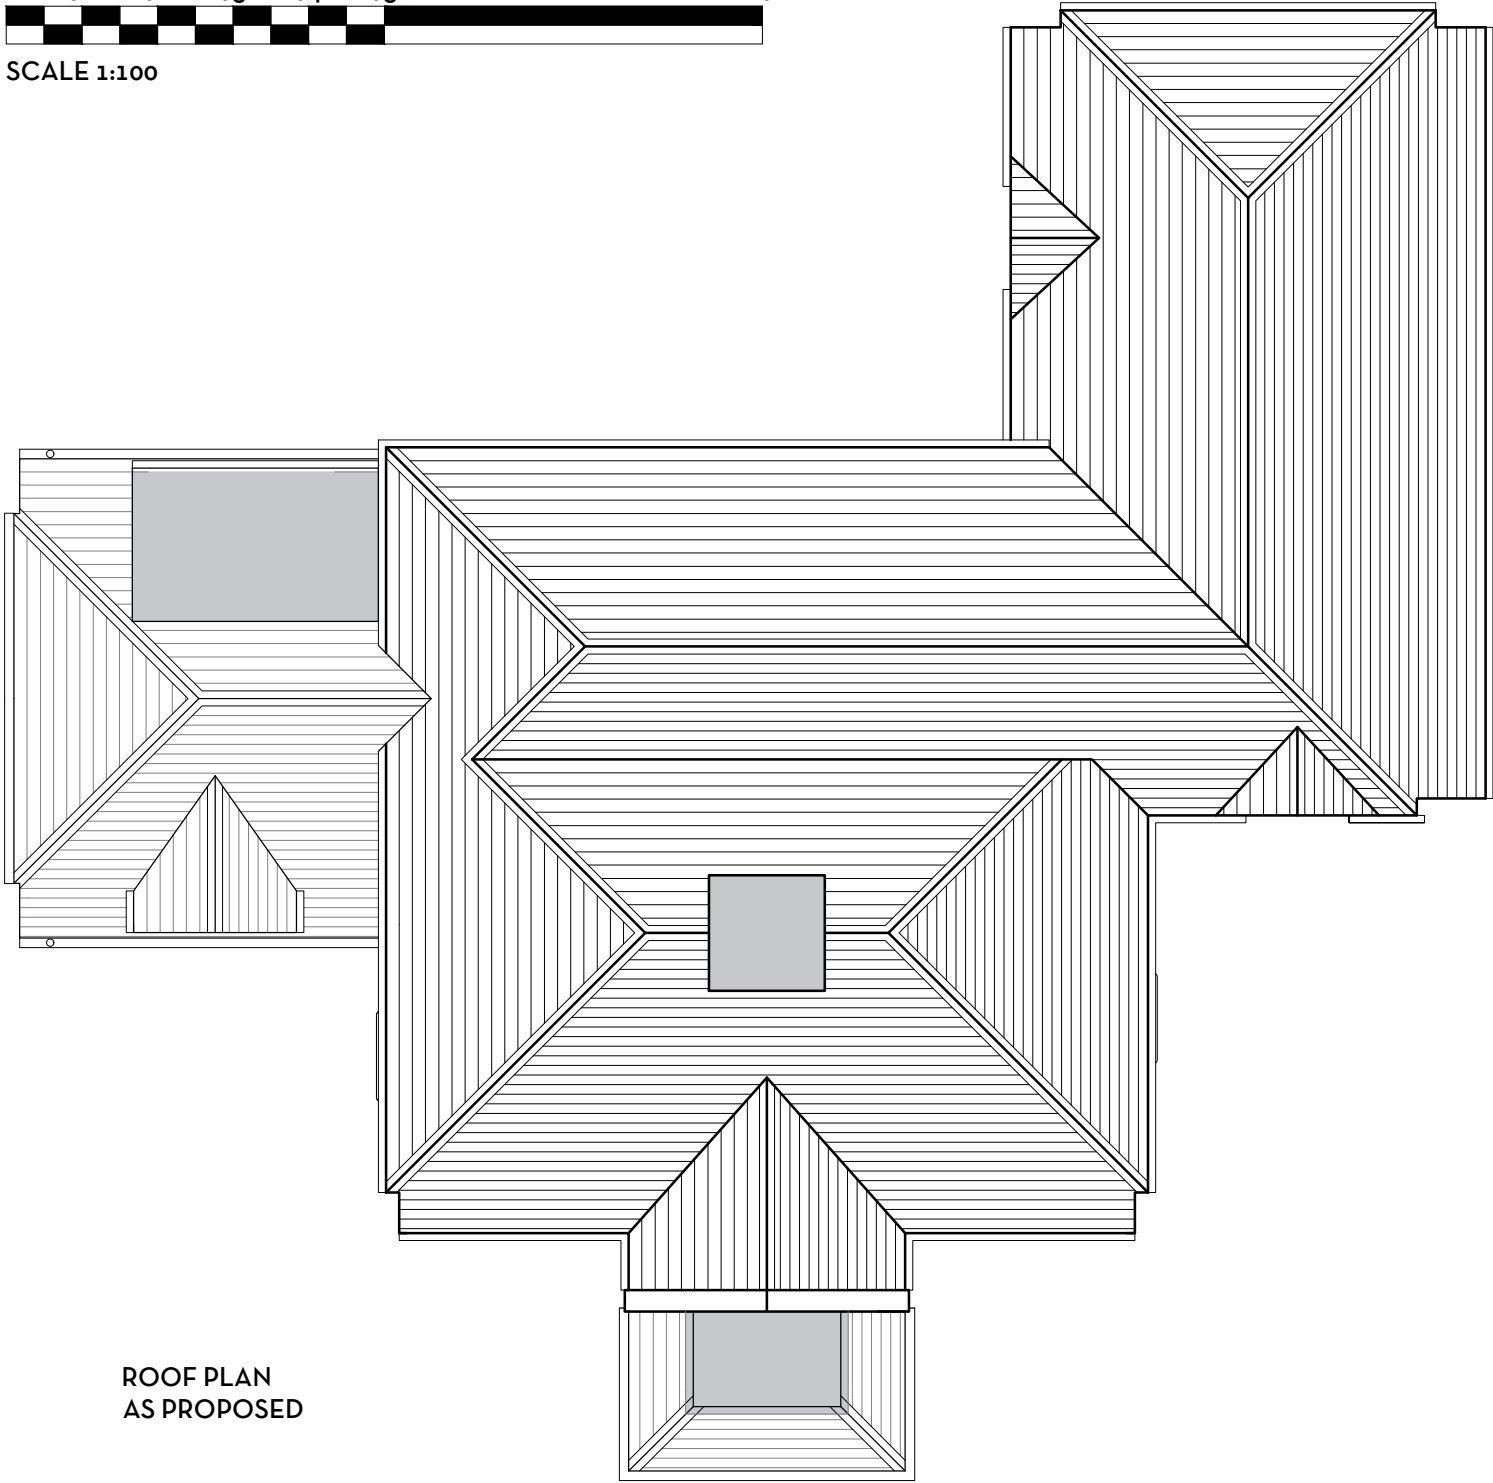


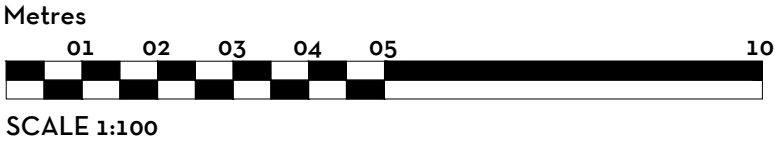

ROOF PLAN
AS PROPOSED

REVISIONS				DESIGN INTENT ONLY NOTES FOR CONSTRUCTION: 1. Dimensions shall be checked and verified prior to work being commenced on site. 2. This drawing is issued for the sole and exclusive use of the named recipient. Distribution to any third party is on the strict understanding that no liability is accepted by KM Architecture for any discrepancies, errors or omissions that may be present and no guarantee is offered as to the accuracy of the information shown.	KM ARCHITECTURE CHARTERED ARCHITECT 46 VALEBRIDGE DRIVE BURGESS HILL WEST SUSSEX RH15 0RW 07862 093 254 kelly@kmarchitecture.co.uk www.kmarchitecture.co.uk	job CHYLOWEN TYLER'S GREEN CUCKFIELD WEST SUSSEX RH17 5EA PLANNING DRAWING	title ROOF PLAN AS PROPOSED		
ref	date		drawn				scale	1:100 @ A3	
A	18/07/25	Roof profile	KMM				date	24/02/25	
							drawn	KMM	
							drawing number	2082_00_13	revision A