

Client	Mr & Mrs Wickwar
Project	159 Cuckfield Road, Hurstpierpoint, Hassocks, BN6 9RT

Drawing Title	Existing Floor Plans
Drawing No.	26-5049-P-01


Scale	1:50 @ A1
Rev	-

Drawn	MB
Checked	LF
Issued For	PLANNING


Rev	Note	Date
-	First issue	27/02/26

Scale Bar
1:50
0 1 2 3 4 5
1:100
0 1 2 3 4 5 10

Disclaimer
Drawing to be read in conjunction with all information by architects, structural engineers & consultants. Do not scale from this drawing. All written dimensions to be checked on site before work commences. Discrepancies, where identified, must be reported to the architect immediately. This drawing is the property of Vesta Architects Ltd and must not be reproduced or disclosed to any unauthorised person either wholly or in part without written consent.

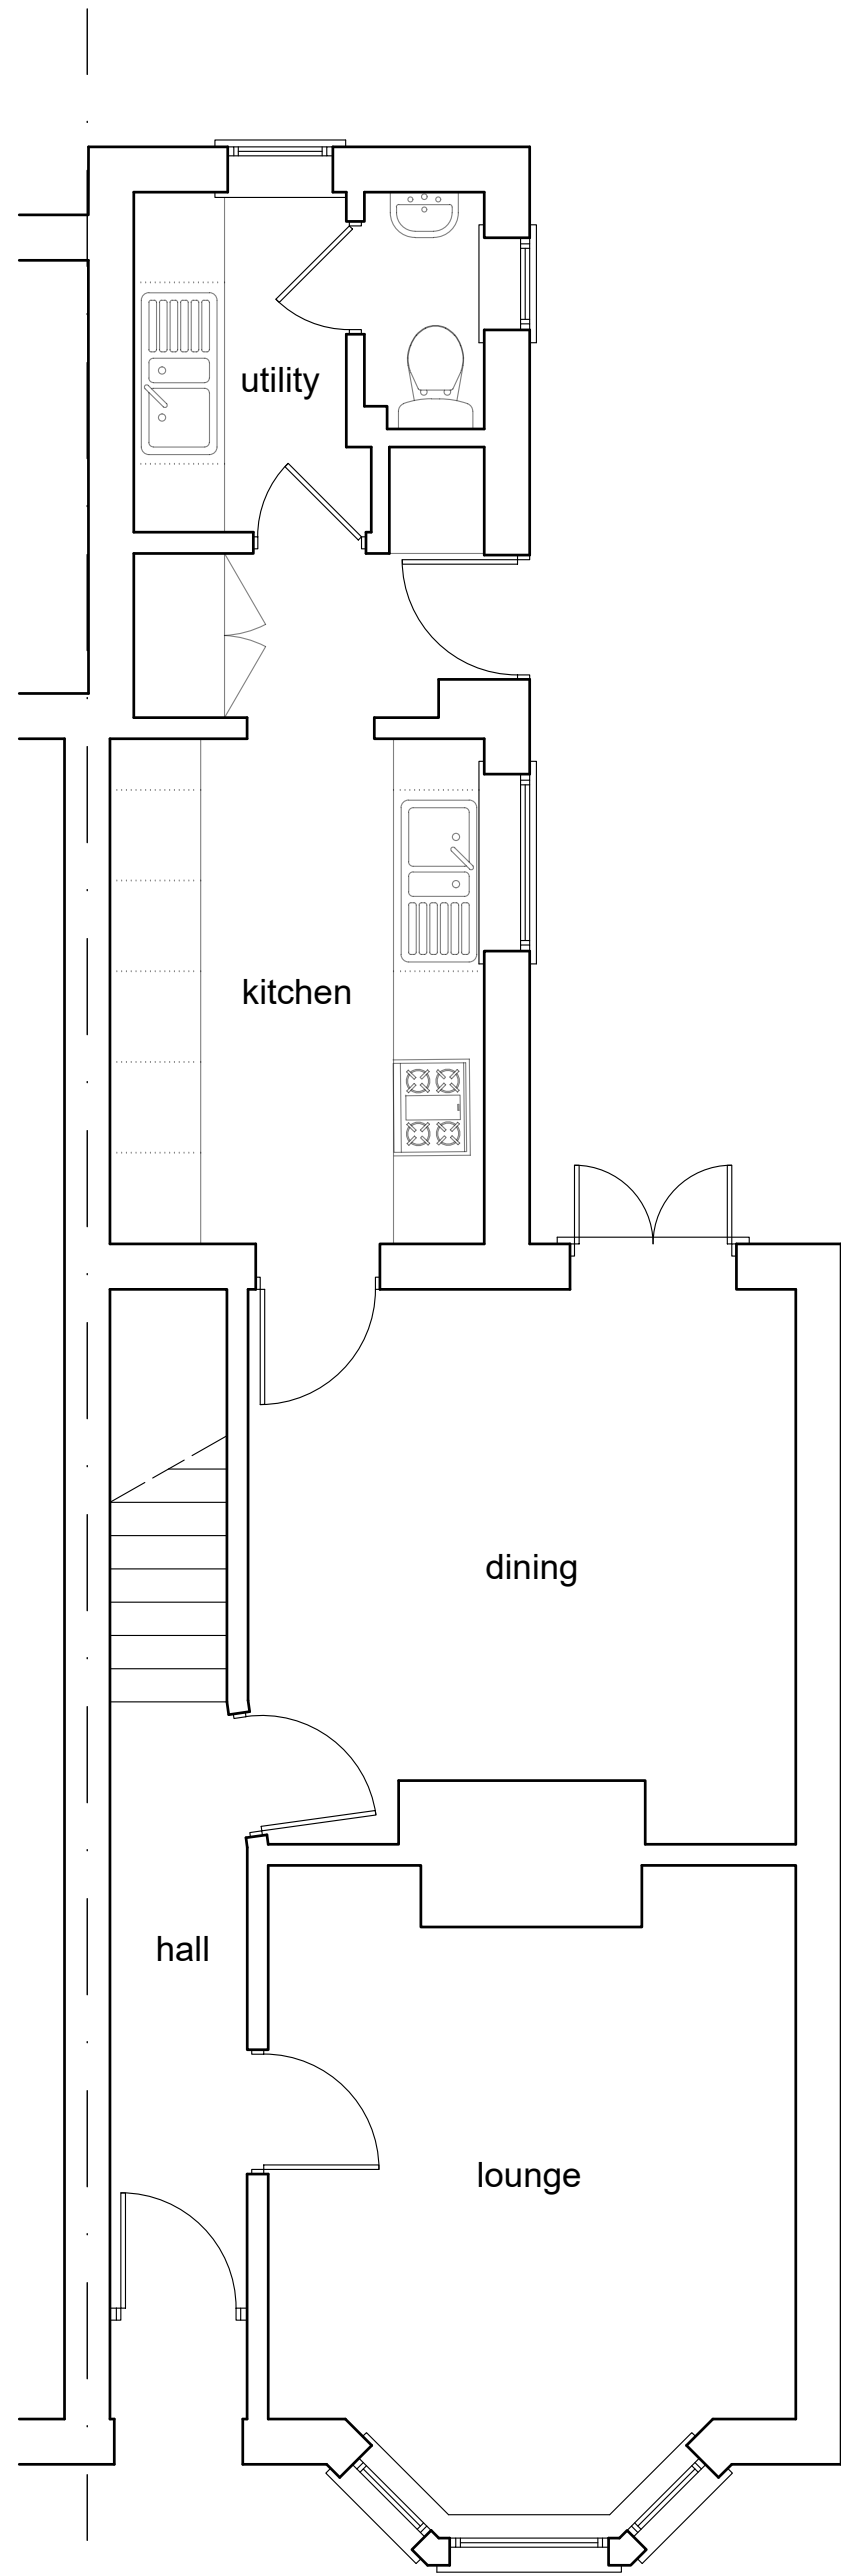

GROUND FLOOR PLAN

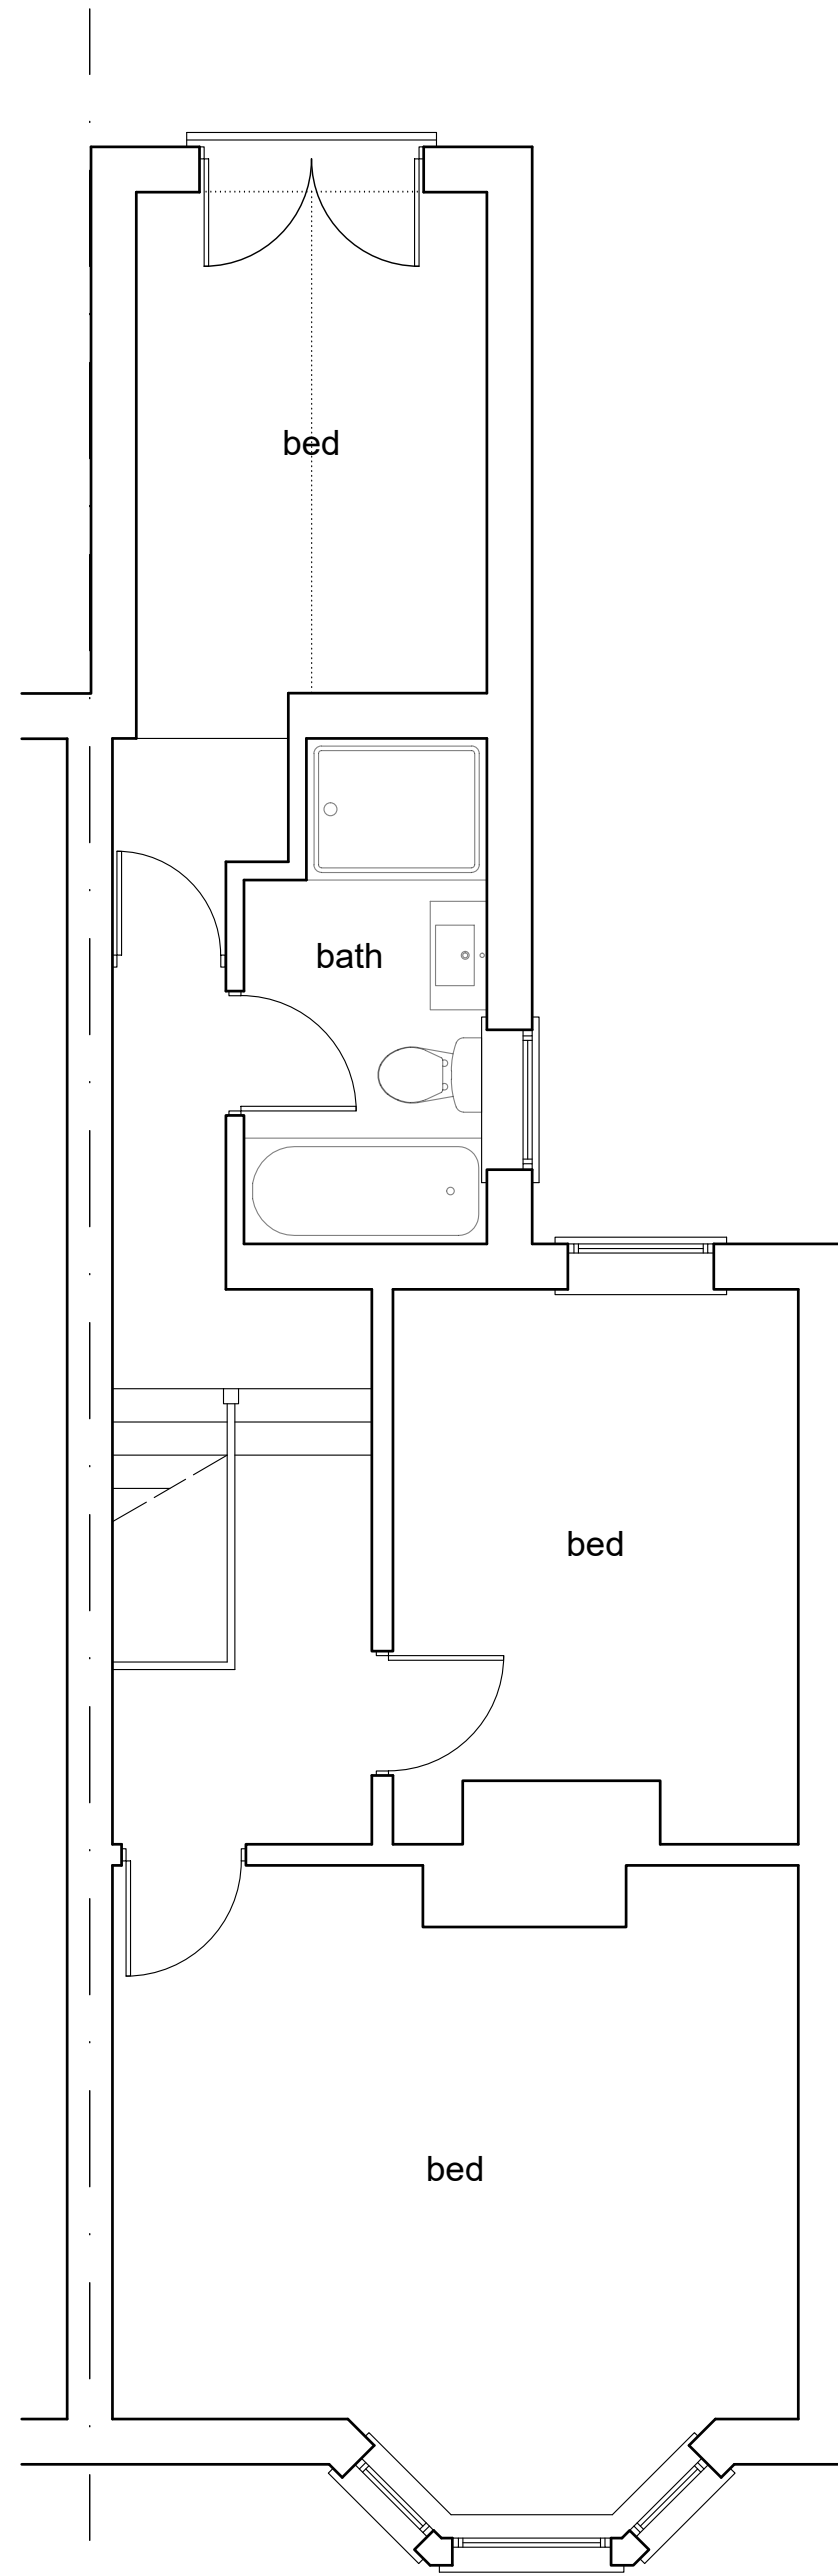

FIRST FLOOR PLAN