



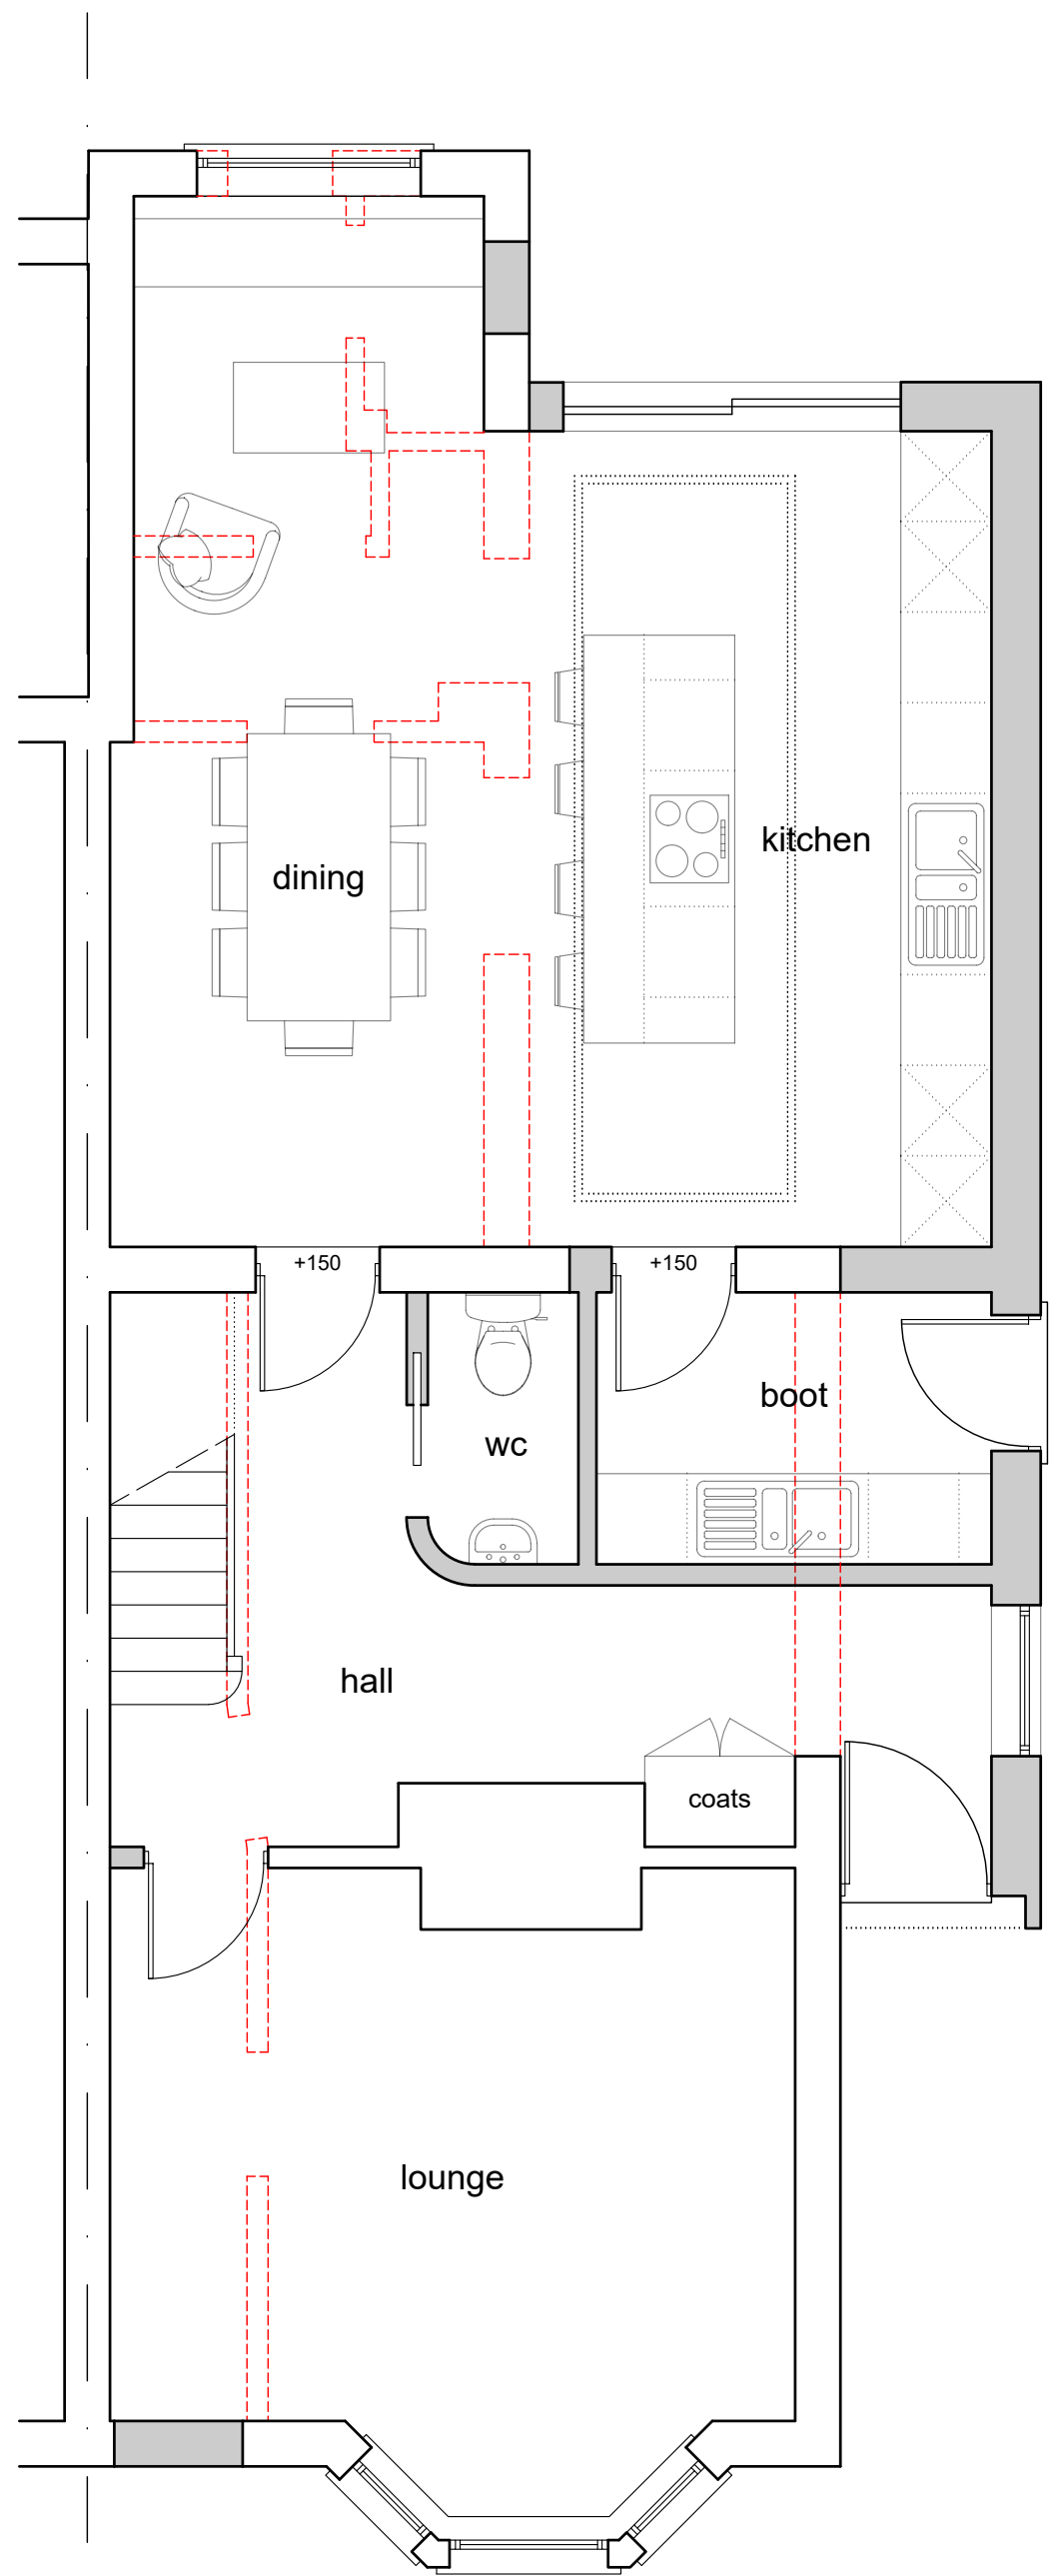

GROUND FLOOR PLAN

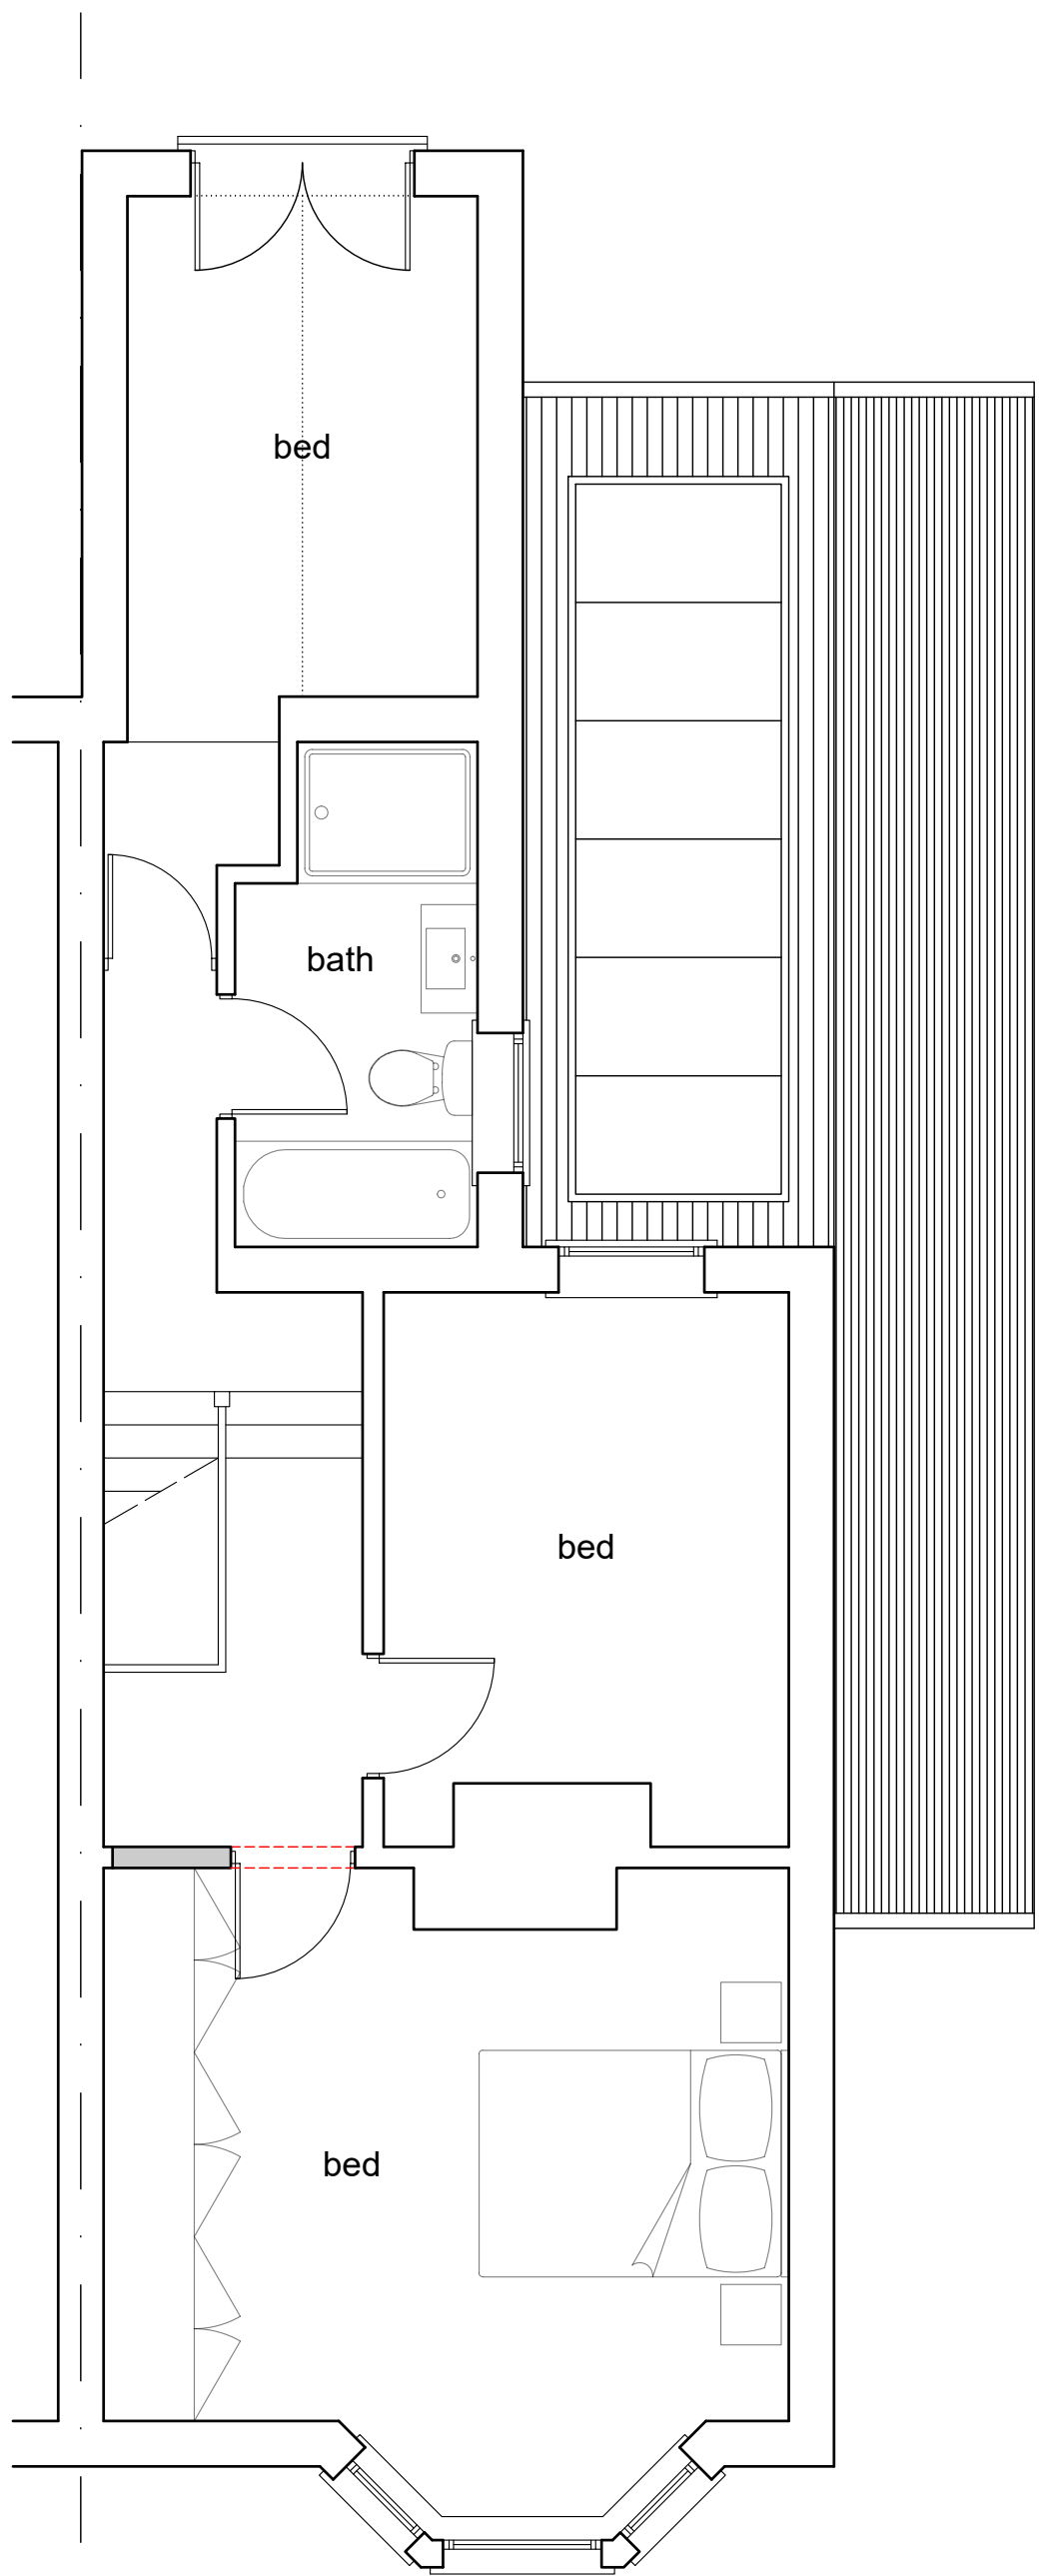

FIRST FLOOR PLAN



vesta-architects.co.uk +44(0)1256 862850
info@vesta-architects.co.uk +44(0)1444 812772


Client	Mr & Mrs Wickwar
Project	159 Cuckfield Road, Hurstpierpoint, Hassocks, BN6 9RT

Drawing Title	Proposed Floor Plans
Drawing No.	26-5049-P-04

Scale	1:50 @ A1
Rev	-

Drawn	MB
Checked	LF
Issued For	PLANNING

Rev	Note	Date
-	First issue	27/02/26

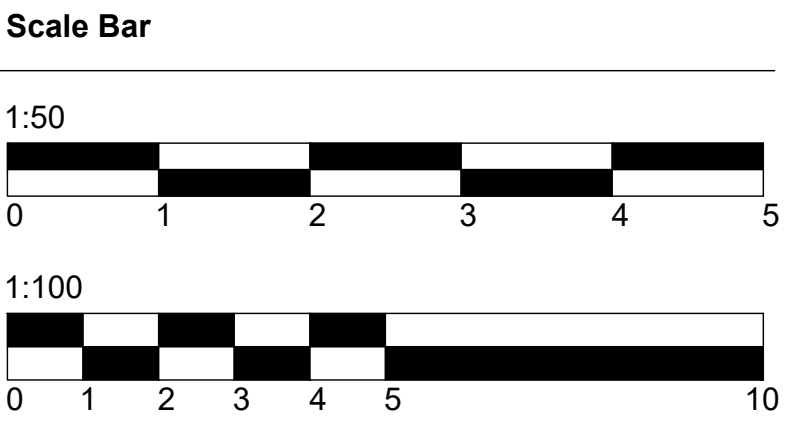

Disclaimer

Drawing to be read in conjunction with all information by architects, structural engineers & consultants. Do not scale from this drawing. All written dimensions to be checked on site before work commences. Discrepancies, where identified, must be reported to the architect immediately. This drawing is the property of Vesta Architects Ltd and must not be reproduced or disclosed to any unauthorised person either wholly or in part without written consent.