



SECTION A-A
1:500

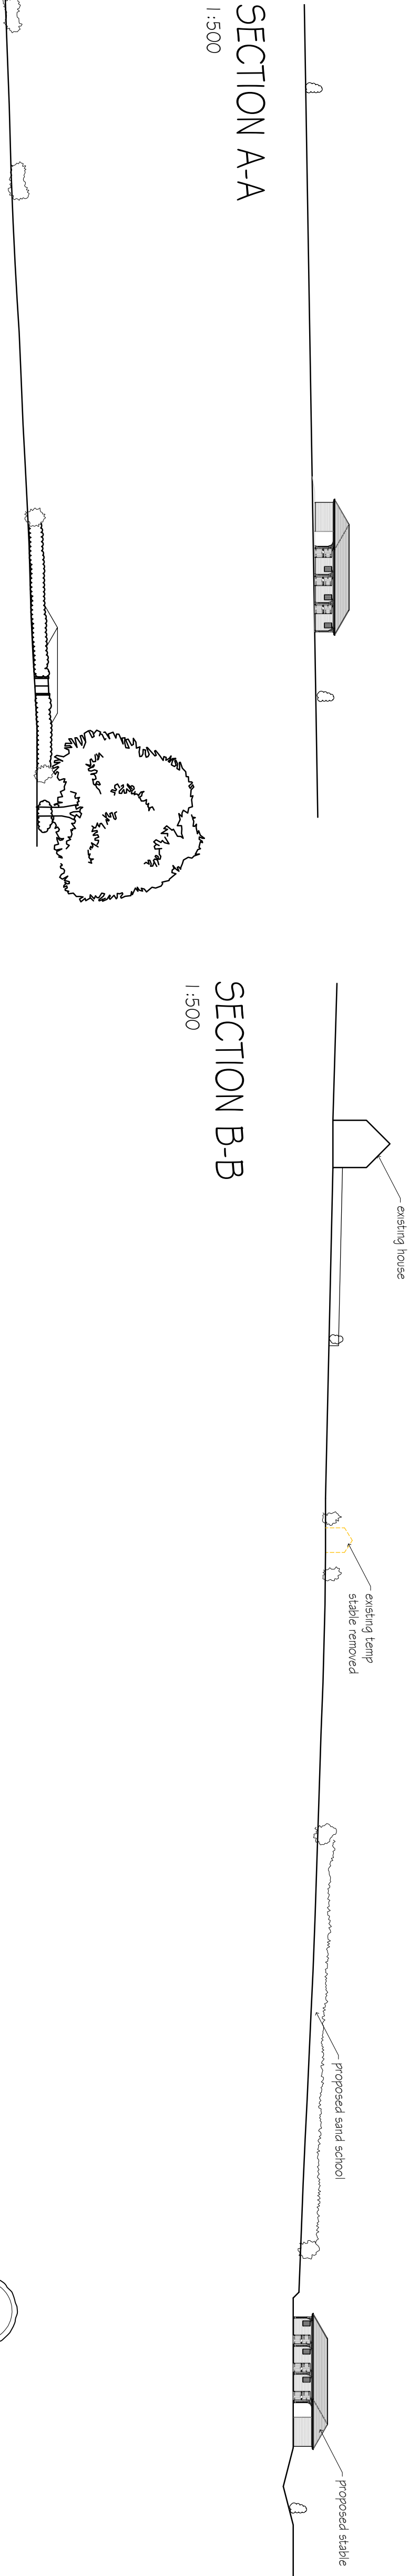


SECTION B-B
1:500


SECTION C-C
1:500

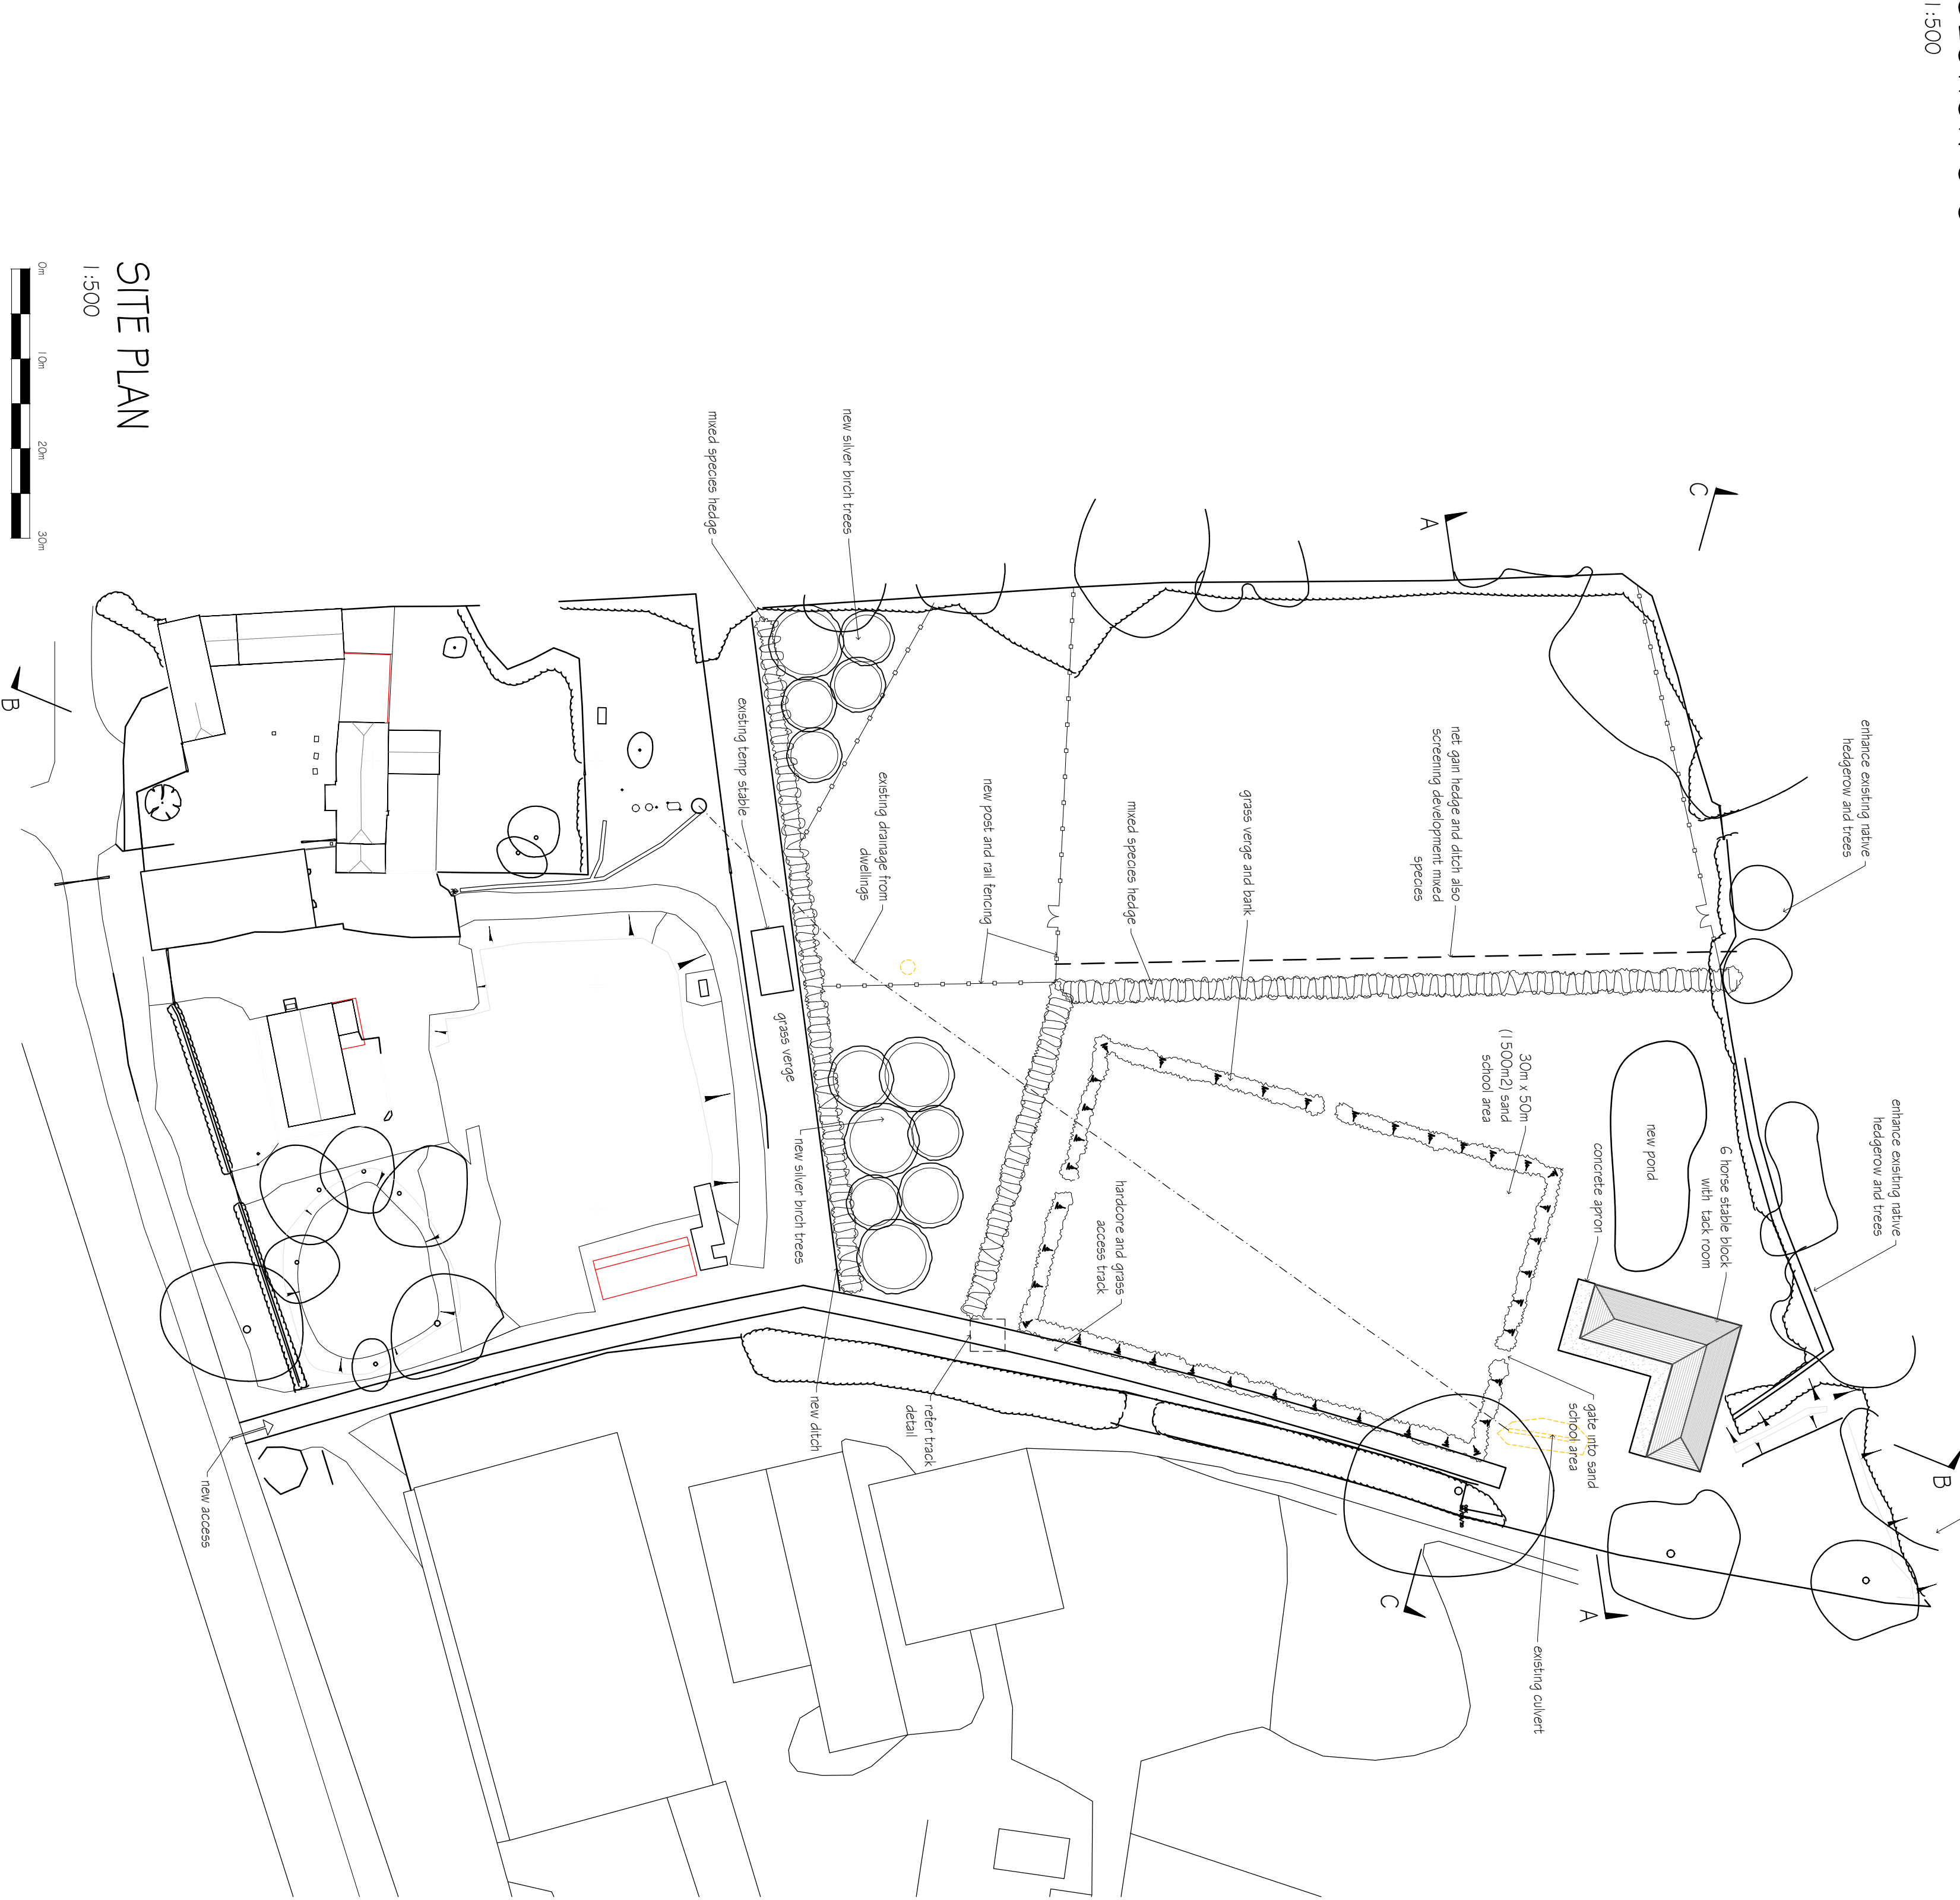

SITE PLAN
1:500

 

- New tree
- Existing tree
- Tree to be removed
- New hedgerow native species rich
- Post and rail fence 1.2m high

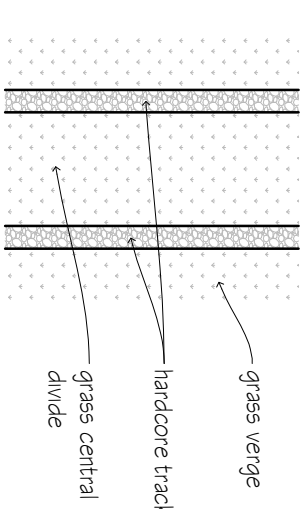

TRACK DETAIL
1:100


D	Landscaping revised	DB	14.10.26
C	Managers amended	DB	29.05.26
B	Design amended	DB	27.04.26
A	Title revised	DB	05.01.26
revisions		initial	date

Contractors, Sub Contractors and Suppliers are to check all relevant dimensions and levels of site and buildings before commencing any shop drawings or building work.
This drawing is copyright and may not be reproduced in any part of form without the written consent of Fowler Architecture and Planning

Project
THE FOAL BARN

Site Plan

scale	1:500 @A1	drawn by	db	date	Sept '25
drawing no	180506-500	rev	D		

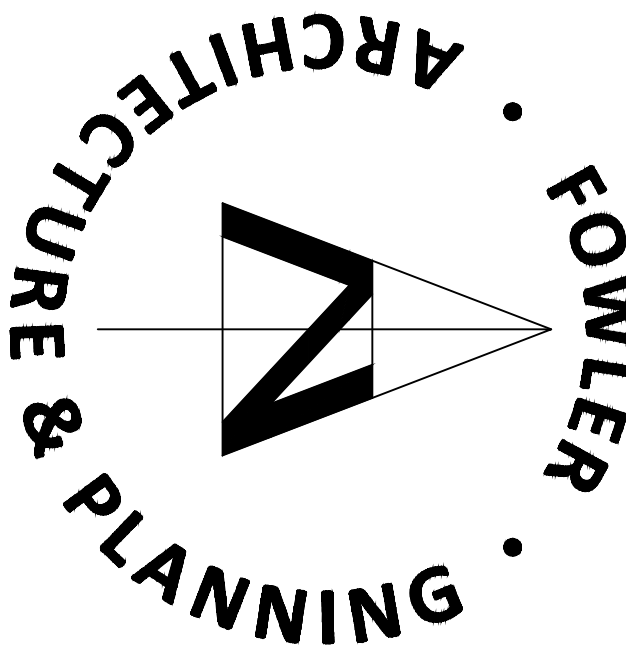

39 High Street
Pewsey
Wiltshire
SN9 5AF
tel (01672) 569444
fax (01672) 569488
enquires@faap.co.uk