



07716 825217
oscar@foxframing.co.uk

PLEASE NOTE:

FOUNDATION SPEC

TO BE CONFIRMED BY GROUND WORKS CONTRACTOR OR STRUCTURAL ENGINEER

BRICKWORK SPEC:

300MM HIGH (4 COURSES); SINGLE COURSE HIGH UNDER BI-FOLDS

TWIN SKIN 225MM WIDE

PLEASE NOTE: BRICKWORK NEEDS TO SIT ON TOP OF THE FINISHED CONCRETE SLAB

FRAME INFORMATION:

TWO BAY FULL HEIGHT FRAME

200 X 200MM POSTS/BEAMS

CLEARANCE UNDER THE MAIN BEAM TO BE 2.2M

35 DEGREE GABLE ENDED ROOF - 4M MAX TO RIDGE

ROOF RAFTERS & STUDWORK TO BE POSITIONED @ 400MM CENTRES

WEATHERBOARD TO BE FIXED WITH A 35MM OVERLAP

PLEASE SEE WWW.FOXFRAMING.CO.UK FOR FULL TERMS, CONDITIONS & SPECIFICATIONS RELATING TO FRAME MANUFACTURE & ASSOCIATED GROUND WORKS

DO NOT SCALE FROM THIS DRAWING EXCEPT FOR PLANNING PURPOSES


NOT FOR CONSTRUCTION

© FOX FRAMING DIMENSIONS IN MILLIMETRES PRINT AT A3


Rev No:	Revision:	Date:

LOCATION:	CLIENT: MICHAEL_MCD HERITAGE	REV:	SCALE: 1:50 @ A3
DRAWING TYPE: PLANNING	DRAWING No: MCD/002	DATE: 04.10.24	DRAWING NAME: TWO BAY FULL HEIGHT FRAME; ELEVATIONS

ROOF PITCH 35°

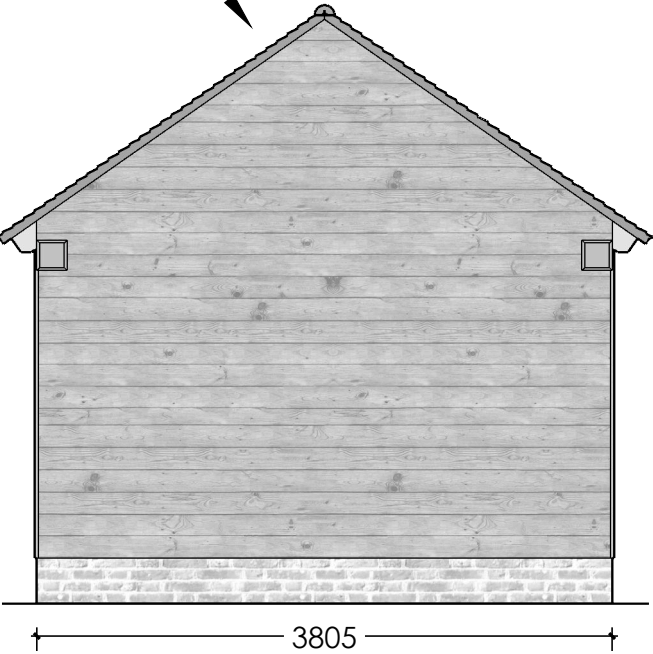

LEFT ELEVATION

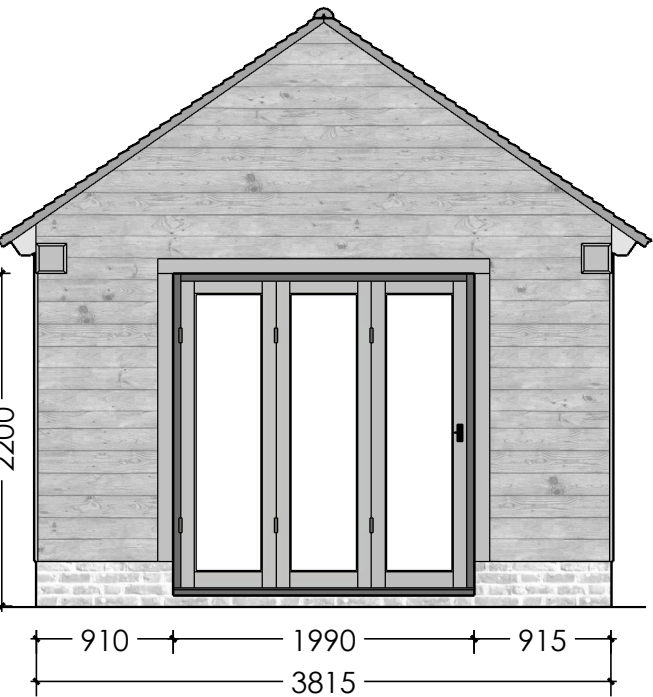


RIGHT ELEVATION



SCALE BAR 1:50



FRONT ELEVATION

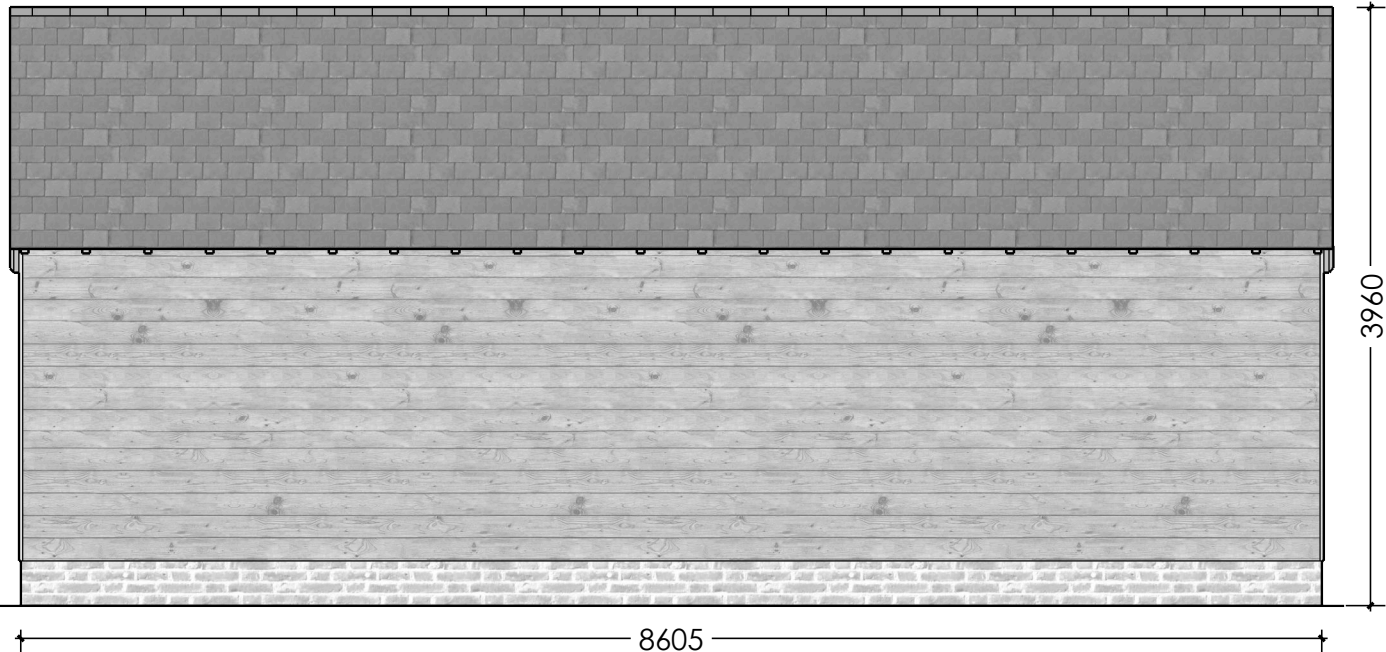

REAR ELEVATION