



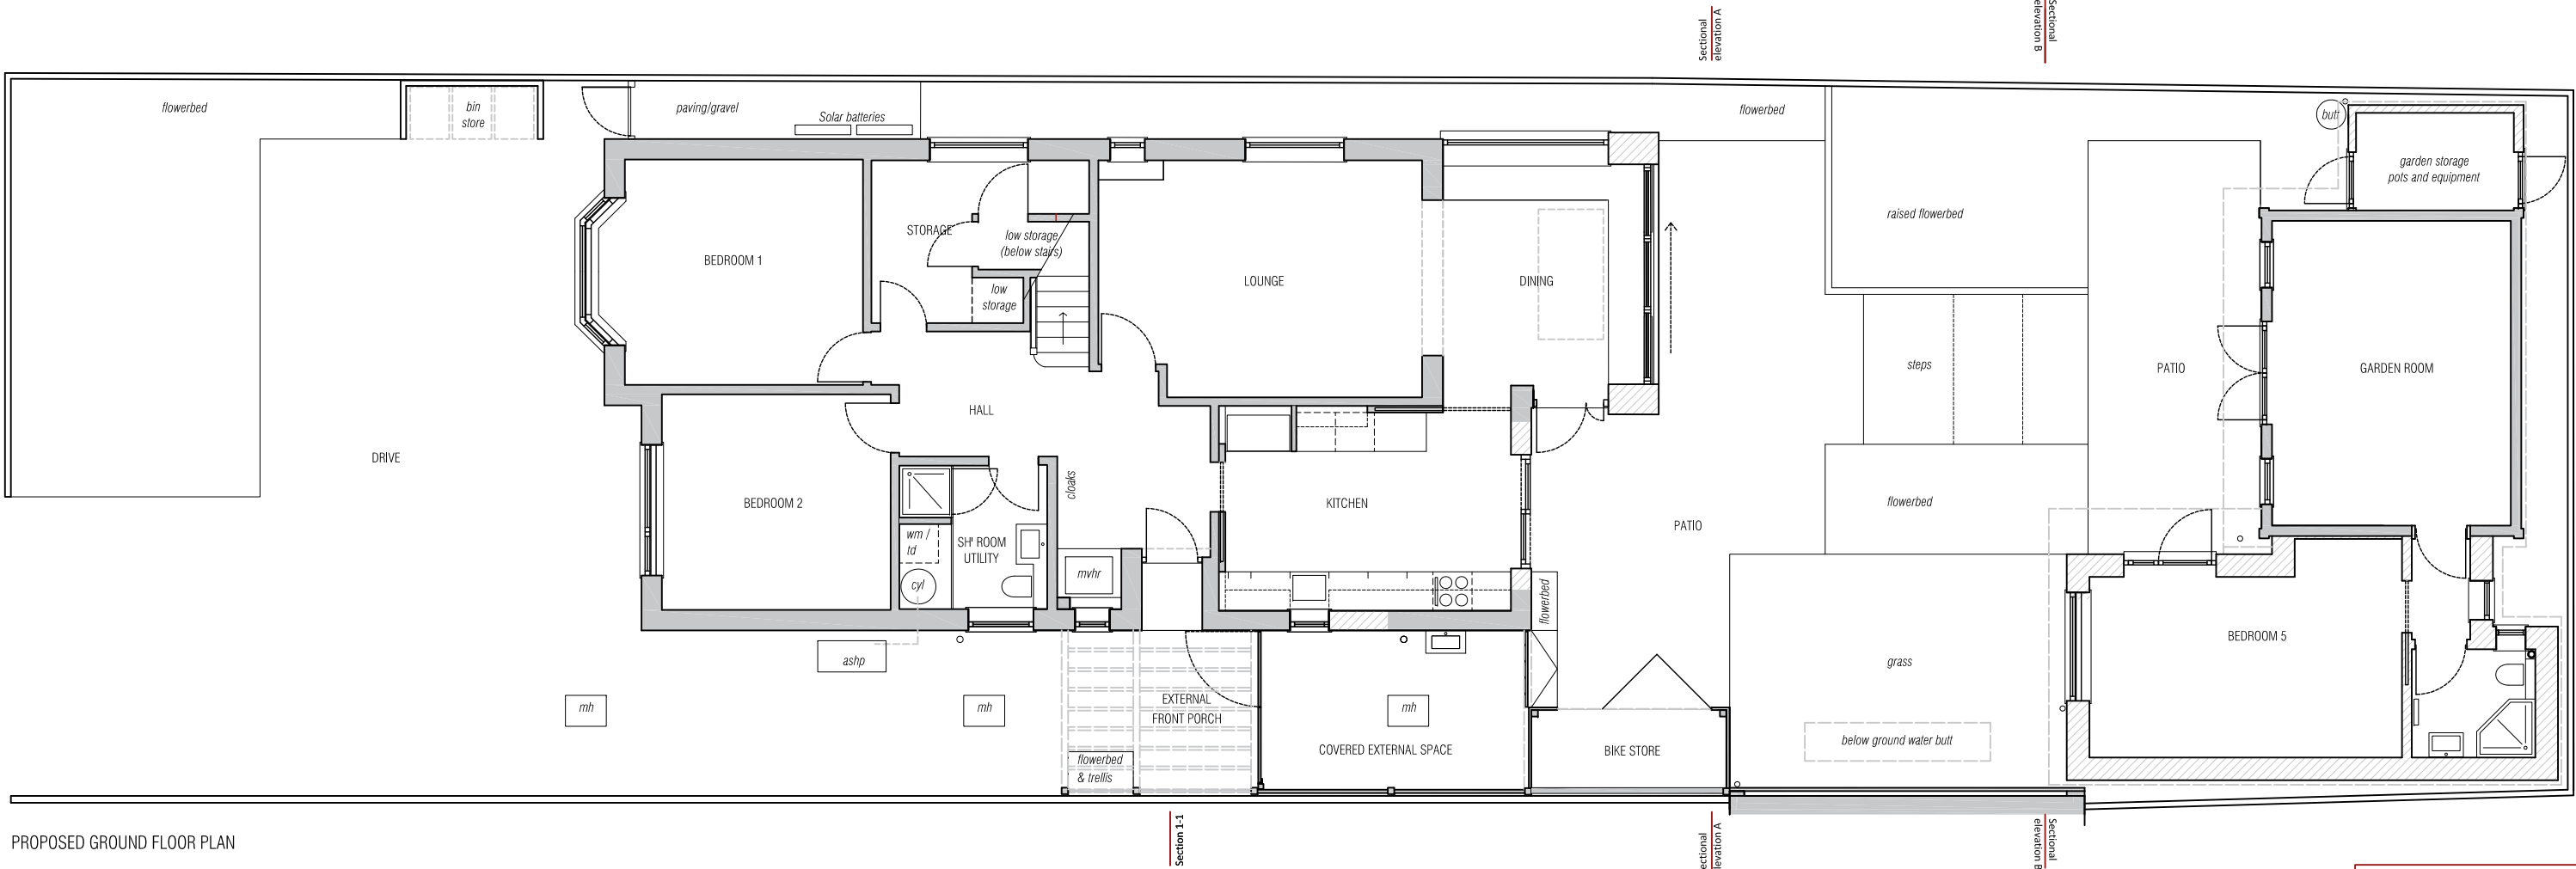

PROPOSED GROUND FLOOR PLAN

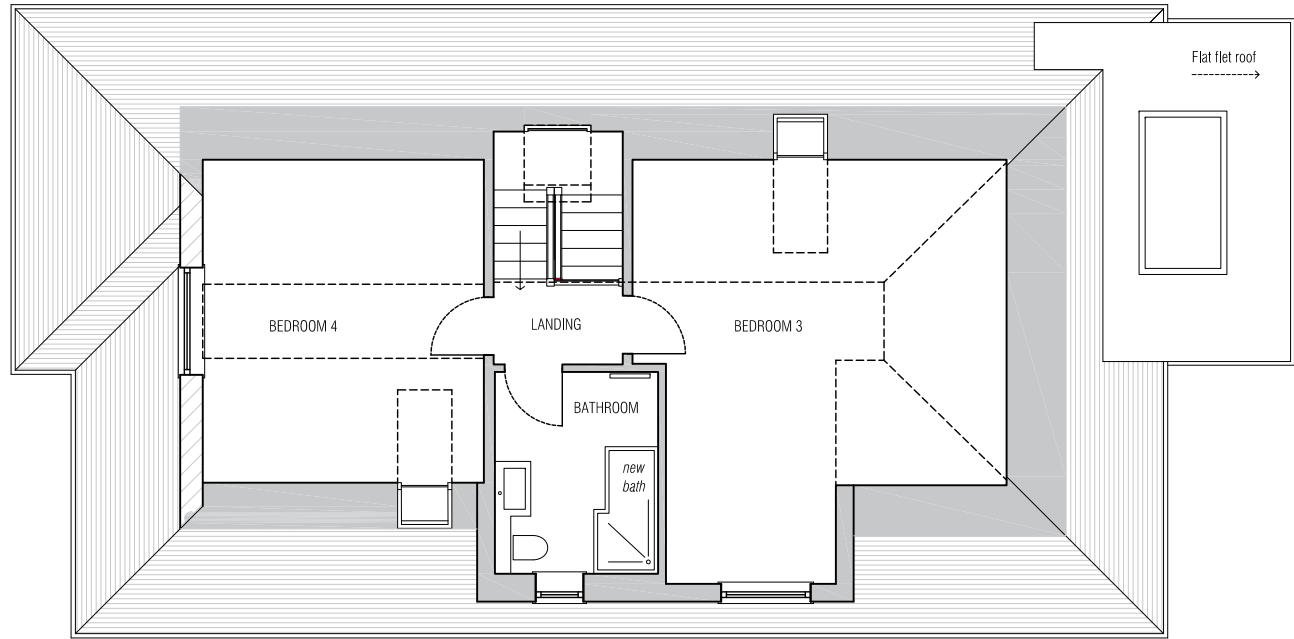

PROPOSED FIRST FLOOR PLAN


KEY

- Existing walls
- Proposed walls
- Solar panels
- Clay tiles
- Facing brickwork
- Fibre cement cladding (existing carport is UPVC)
- Timber cladding (existing carport is UPVC)
- Timber and metal slates
- metal grill (gates)
- Existing building fabric (floors, walls and roof)

SECTION

TREES:
Existing trees are NOT shown on these plans.
Existing trees ARE shown on the Tree Constraints Plan and Tree Protection Plan within Appendix II and III of the Tree Report completed by Connick Tree Care.

This drawing was produced by Justine Rattray Architecture Ltd for planning permission purposes only. Justine Rattray Architecture Ltd can not be liable for any other use of the drawing other than use for the work it was drawn for.
The architect is to be informed of any errors before work proceeds.
This drawing is not to be scaled for construction purposes.
All dimensions are to be checked on site.

 

01 April 2025 Trees amended
00 Mar 2025 Initial Issue
revisions

justine rattray architecture
www.j-architecture.com
Project name
46 Dale Avenue, Hassocks, BN6 8LS
Drawing name
**PROPOSED
FLOOR PLANS**
Scale 1:100 Size A3 Job Ref J46 Dwg No PP1 Rev 01
Status planning