



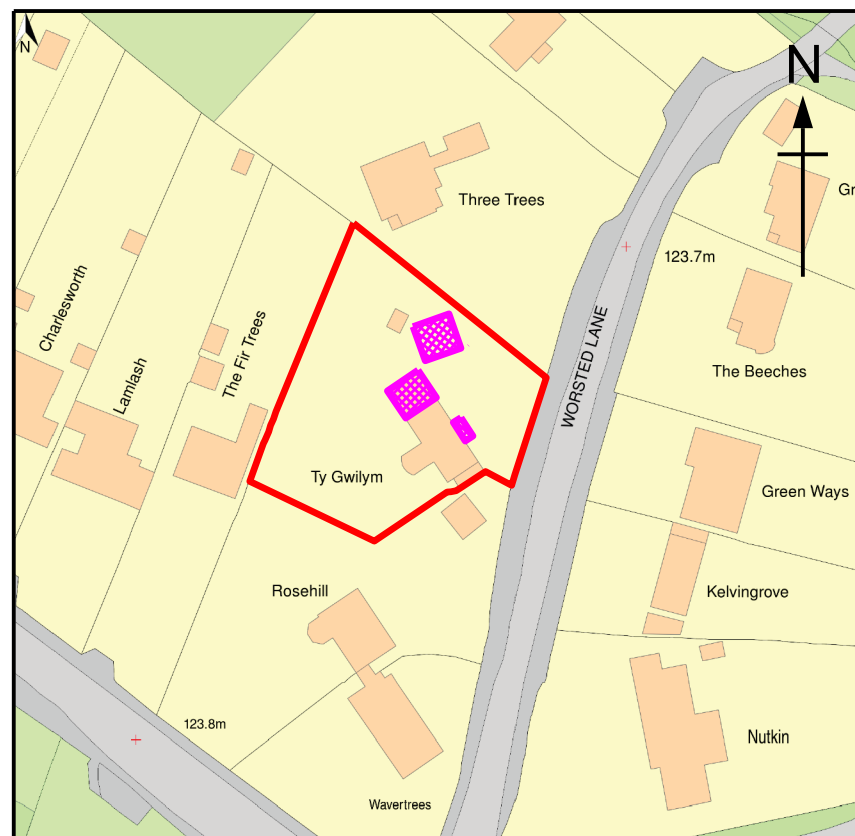

Location Plan

SCALE 1:1250

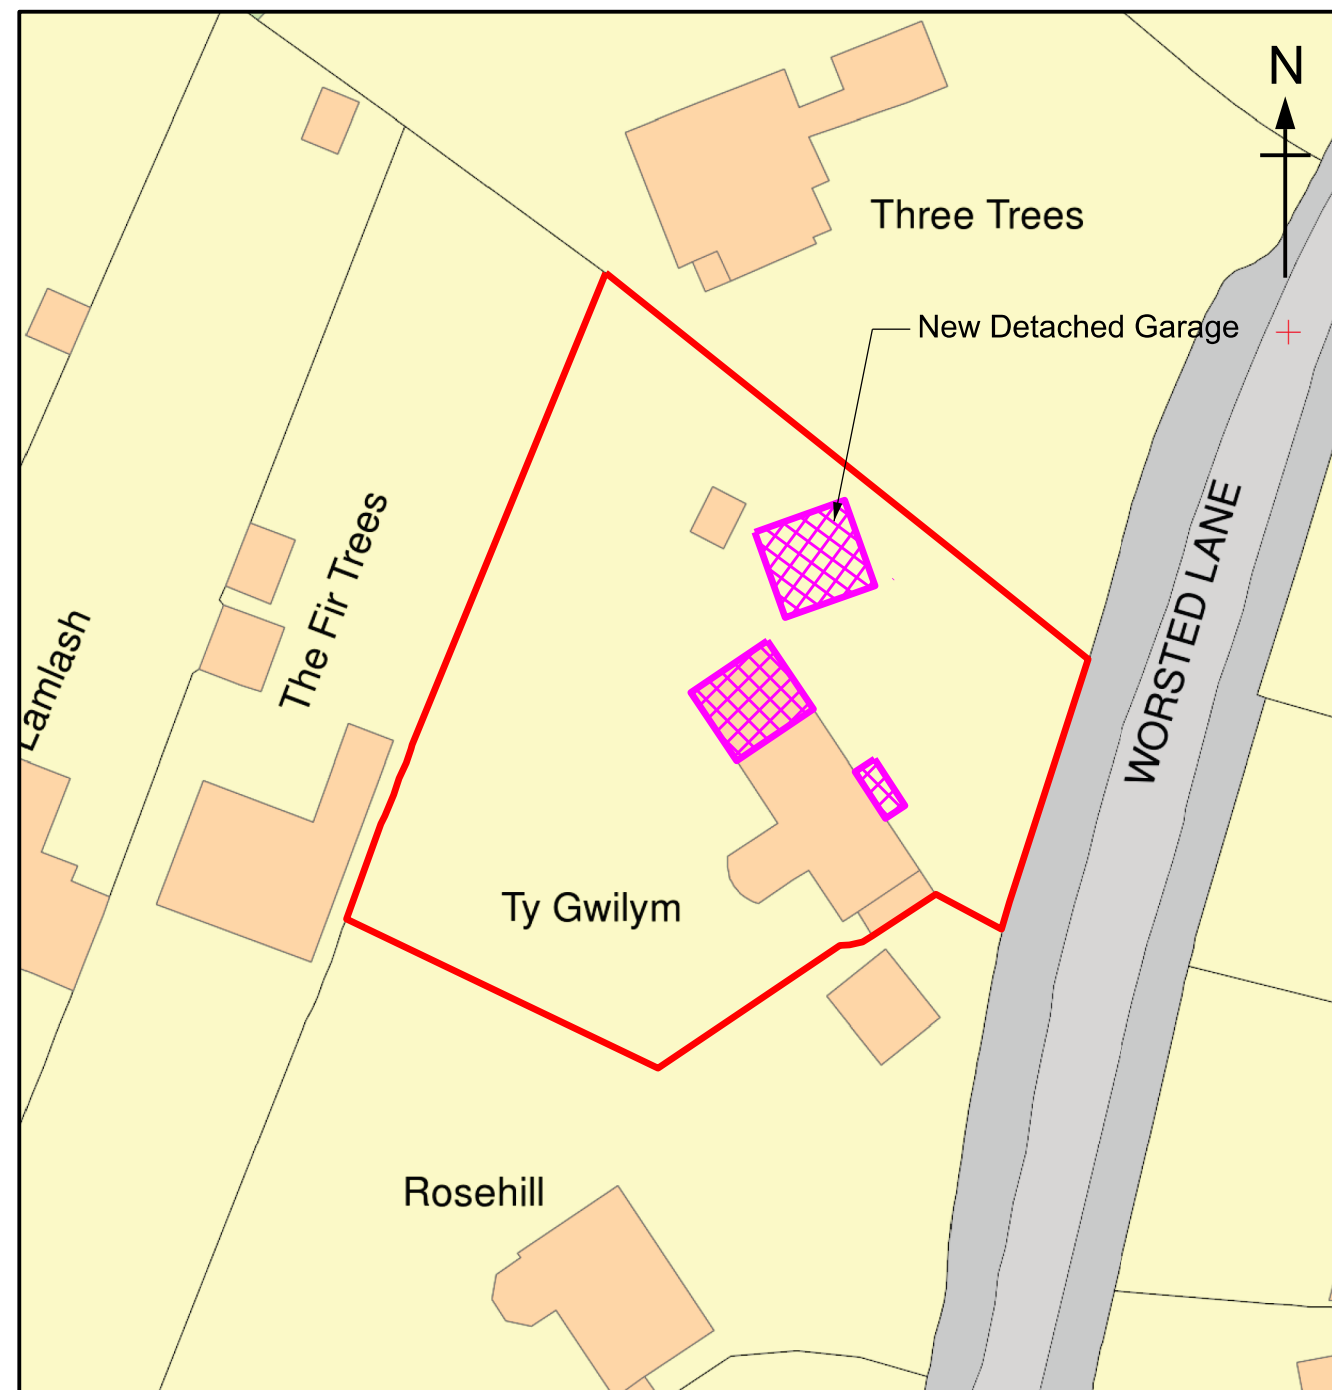

Block Plan

SCALE 1:500

	Client	Mr & Mrs Gunstone	Title	Proposed Garage Conversion & Porch to Front Elevation and Internal Changes & New Detached Garage	Drawn By	Size	Date
	Title	Ty Gwilym, Worsted Lane, East Grinstead, West Sussex, RH19 3UF			Drawing Number		Rev
			Location & Block Plans		JBD/RH19/3UF/052		A