



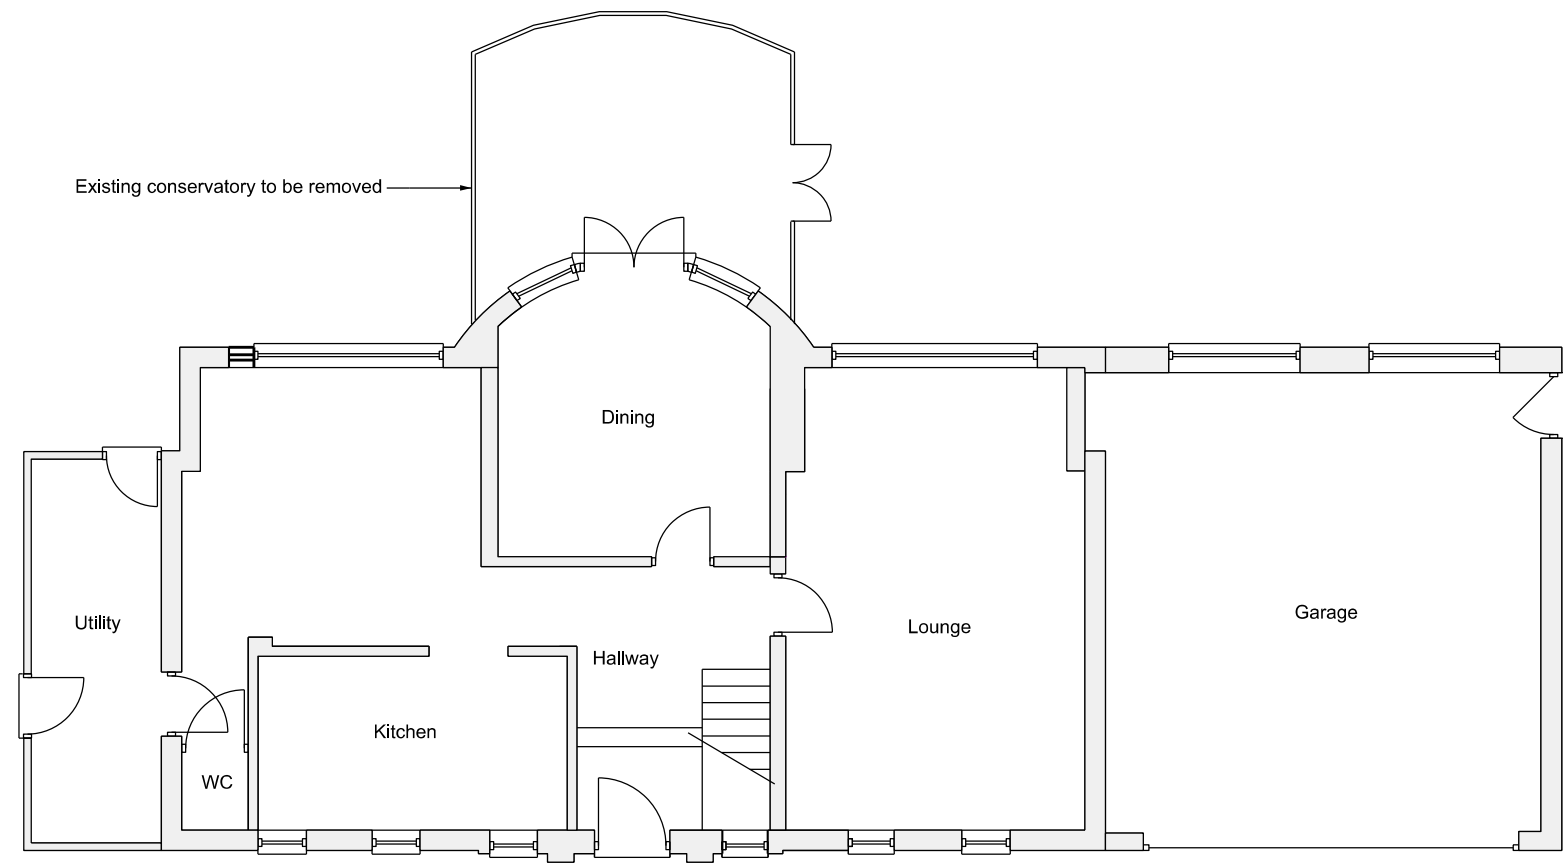

Existing Ground Floor Plan
Scale 1:100

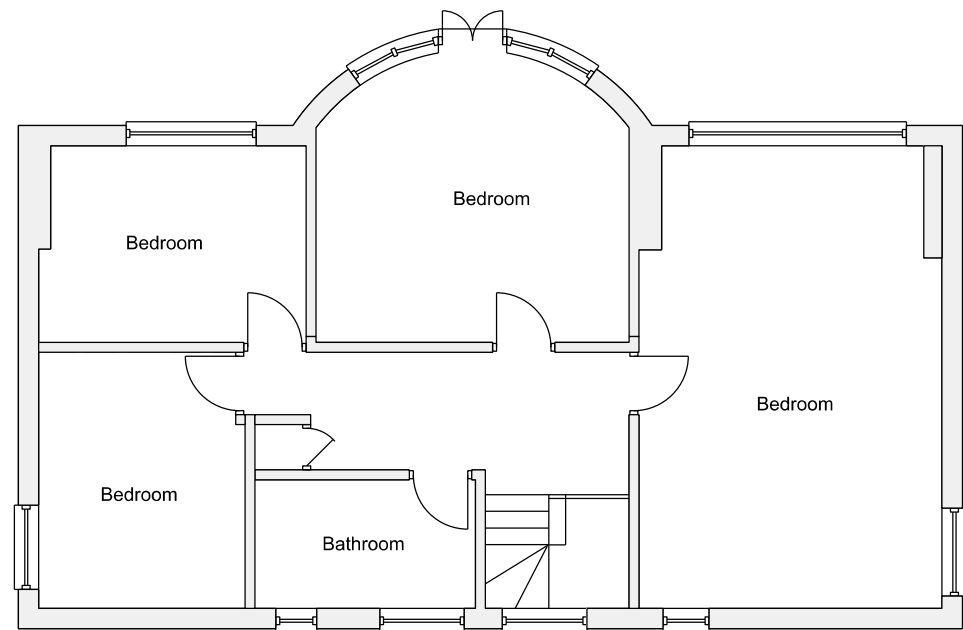

Existing 1st Floor Plan
Scale 1:100

	Client Mr & Mrs Gunstone	Title Proposed Garage Conversion & Porch to Front Elevation and Internal Changes & New Detached Garage Existing Plans	Drawn By	Size A3	Date 10/10/25
	Title Ty Gwilym, Worsted Lane, East Grinstead, West Sussex, RH19 3UF		Drawing Number JBD/RH19/3UF/051		Rev A