




Proposed Rear Elevation
Scale 1:100

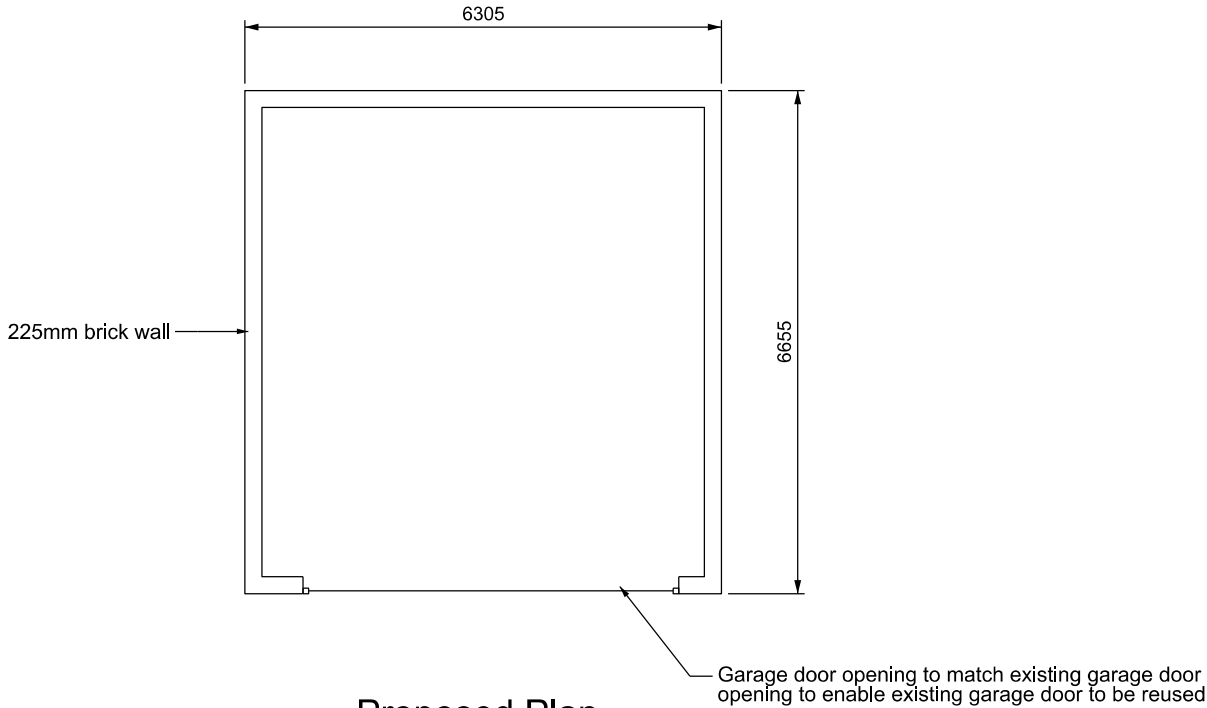


Proposed Plan
Scale 1:100

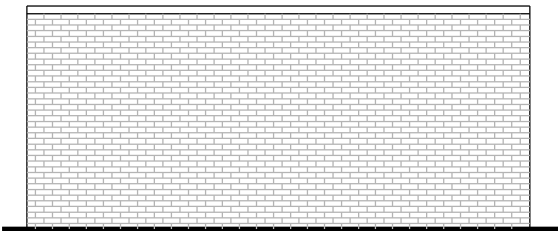

Proposed Side Elevation
Scale 1:100

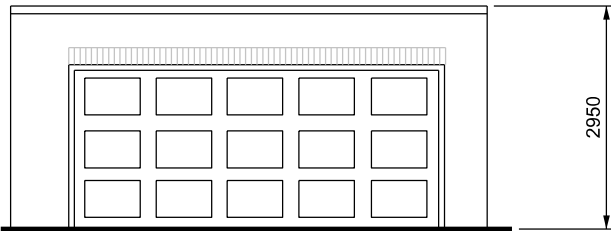

Proposed Front Elevation
Scale 1:100

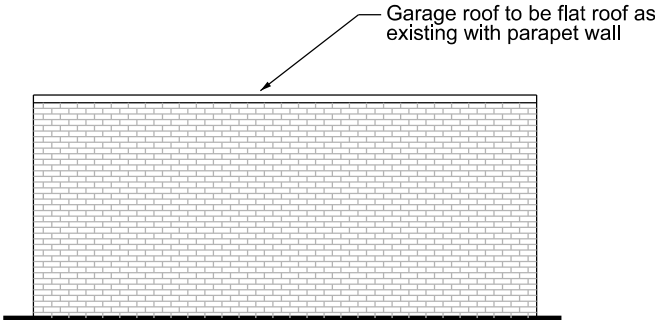

Proposed Side Elevation
Scale 1:100

	Client Mr & Mrs Gunstone	Title Proposed Garage Proposed Plan & Elevations	Drawn By	Size A3	Date 10/10/25
	Title Ty Gwilym, Worsted Lane, East Grinstead, West Sussex, RH19 3UF		Drawing Number JBD/RH19/3UF/055		Rev A