



Proposed Front Elevation

Scale 1:100

Existing windows to be removed and replaced with 1 larger window to be created. New lintels to be installed 375mm higher. Cill level to be 1050mm from FFL.


New porch to front elevation

Existing windows to be removed and replaced with 1 larger window to be created. New lintels to be installed 375mm higher. Cill level to be 1050mm from FFL.

New window

New window

Existing utility to have Upvc windows and roof removed, courses of brickwork added to achieve height of rear door lintel and new tiled pitched roof added. Internal stud walls to external walls with insulation and existing floor to be dampproofed and insulated.

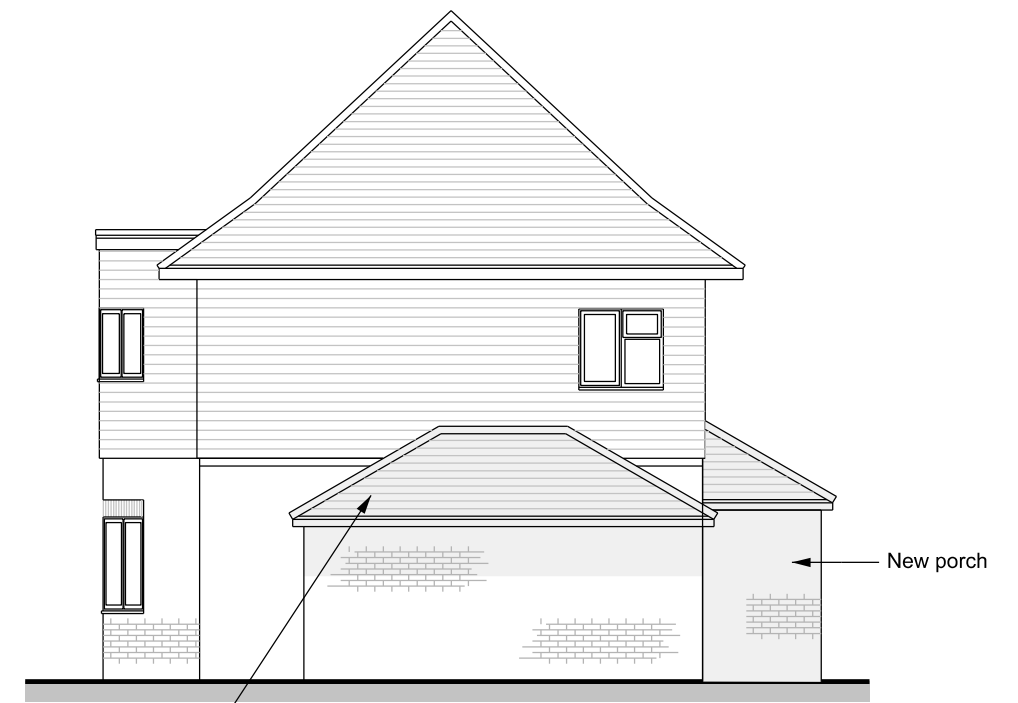

Proposed Side Elevation

Scale 1:100

New porch



Proposed Rear Elevation

Scale 1:100

New french doors

New bifold doors

Existing doors to be removed & new windows

Existing window to be part bricked to allow for 600 deep kitchen units and french doors installed

Existing utility to have Upvc windows and roof removed, courses of brickwork added to achieve height of rear door lintel and new tiled pitched roof added. Internal stud walls to external walls with insulation and existing floor to be dampproofed and insulated.

New porch



Proposed Side Elevation

Scale 1:100

Existing door to garage to be bricked up

Client
Mr & Mrs Gunstone

Title
**Ty Gwilym, Worsted Lane,
East Grinstead,
West Sussex,
RH19 3UF**

Title
**Proposed Garage Conversion & Porch to Front
Elevation and Internal Changes & New Ddetached
Garage**

Proposed Elevations

Drawn By	Size A3	Date 10/10/25
Drawing Number JBD/RH19/3UF/054		Rev A