

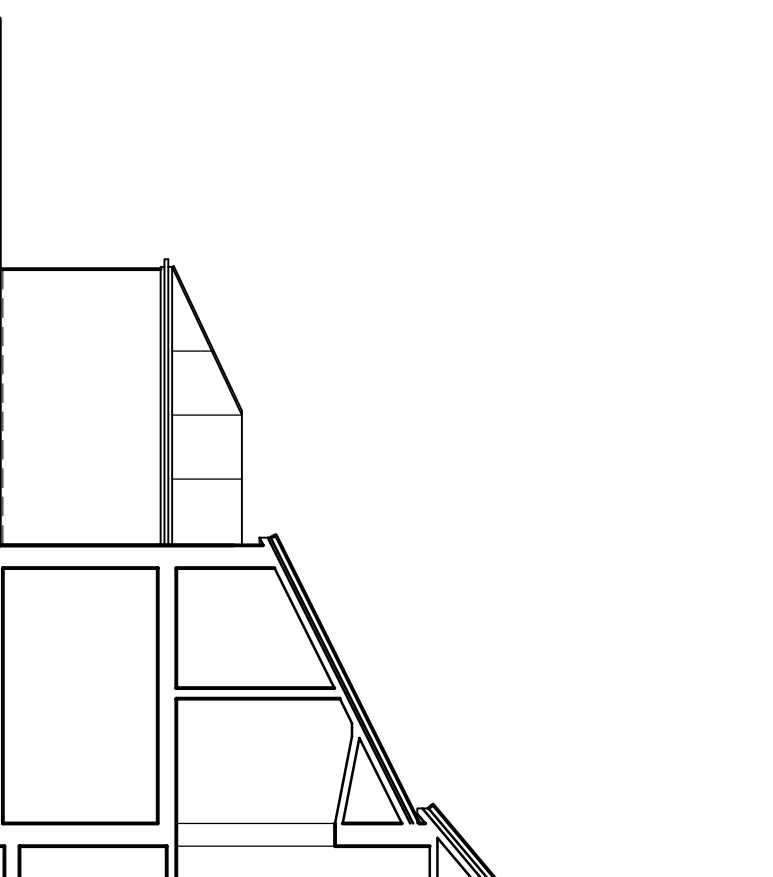


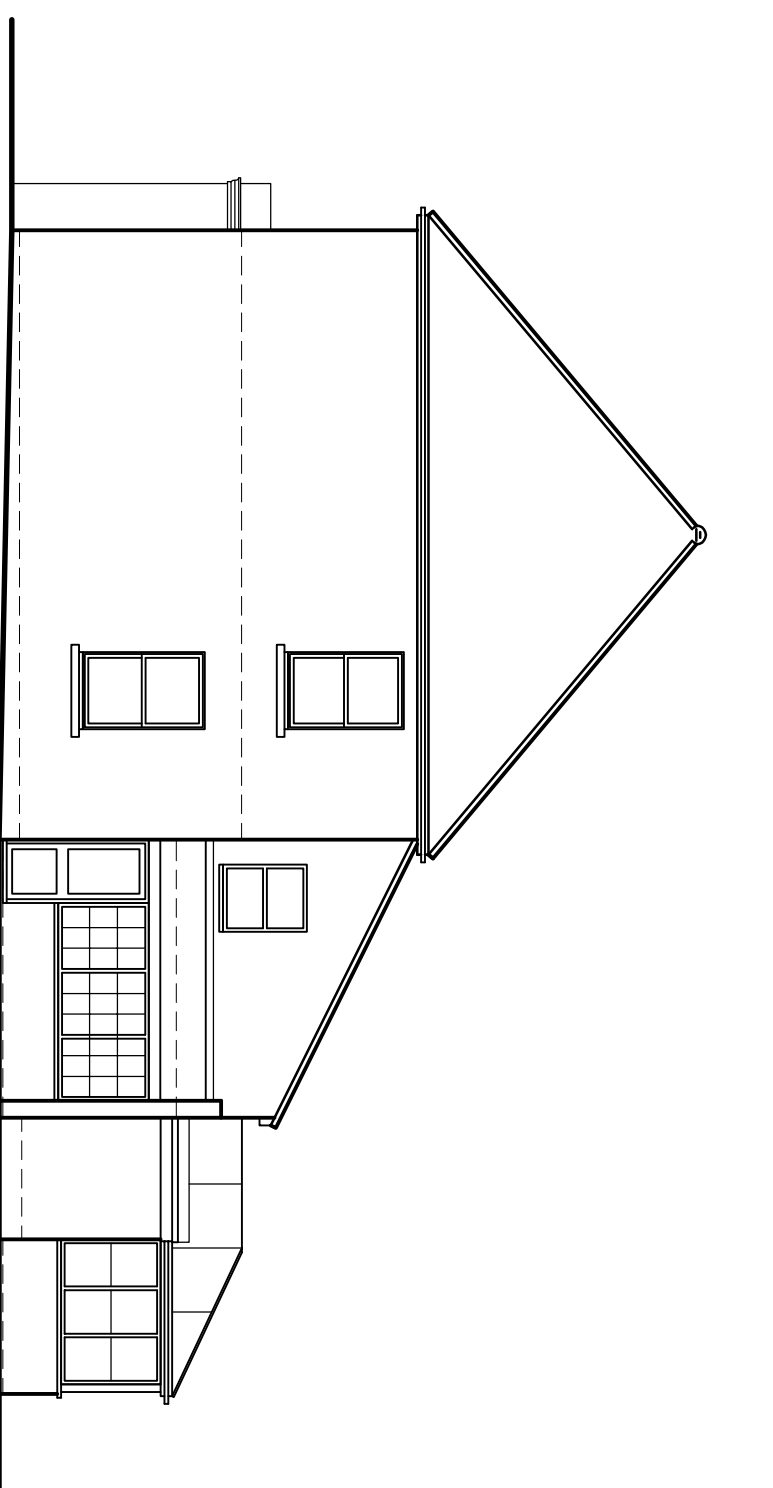

East Elevation

As Existing
1:100

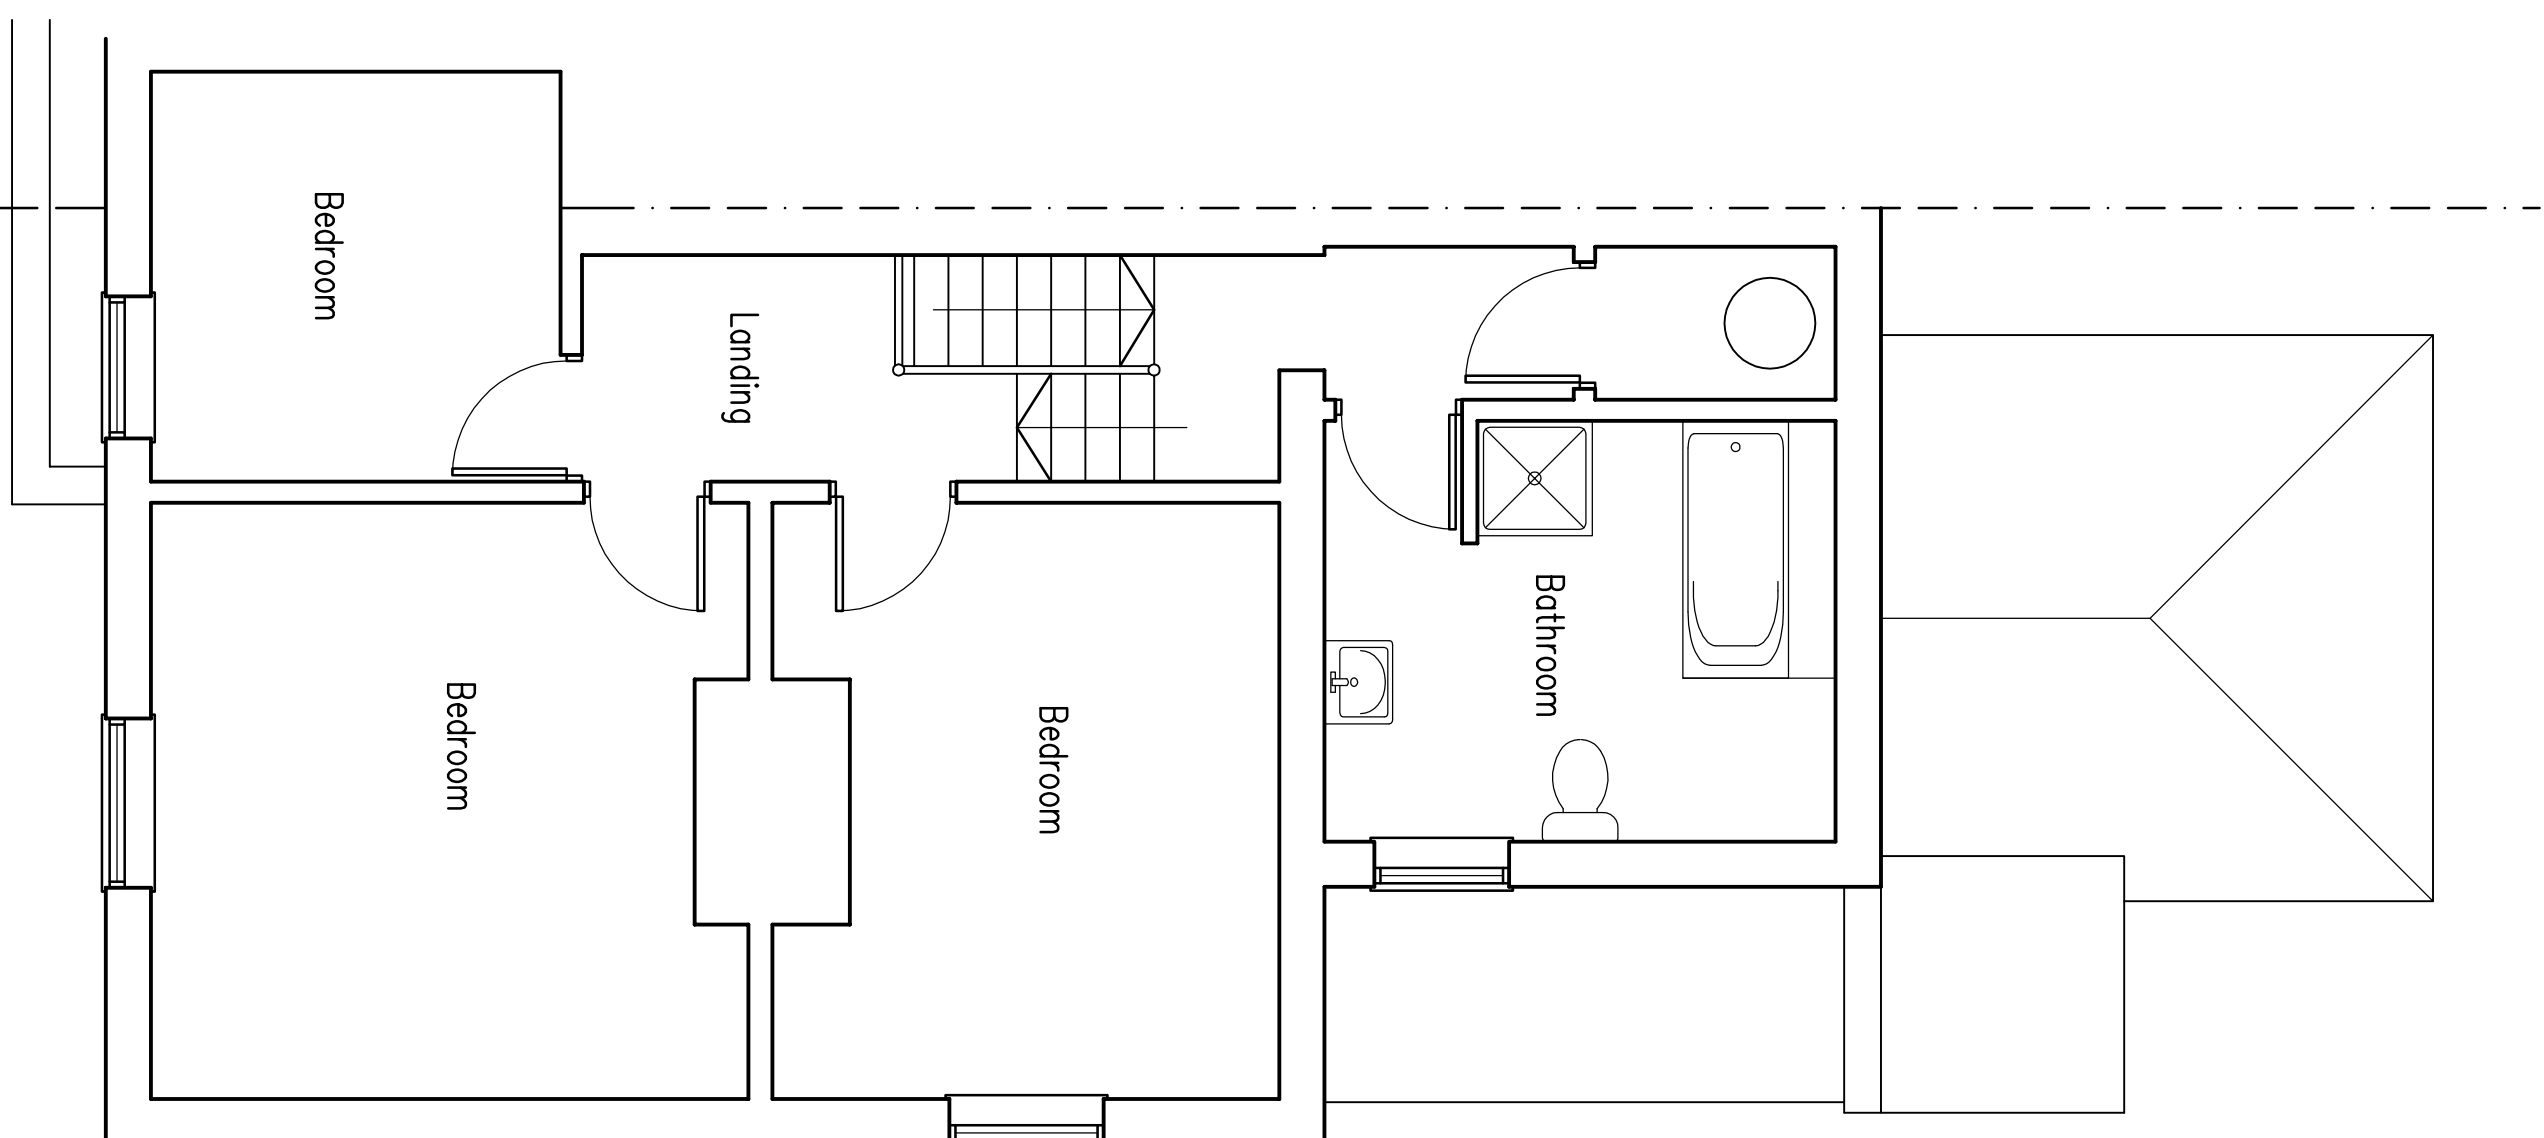


West Elevation

As Existing
1:100




Location Plan

1:1250

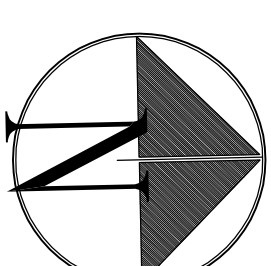

Block Plan

1:500


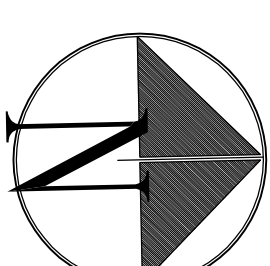


Ground Floor Plan

As Existing

First Floor Plan

As Existing

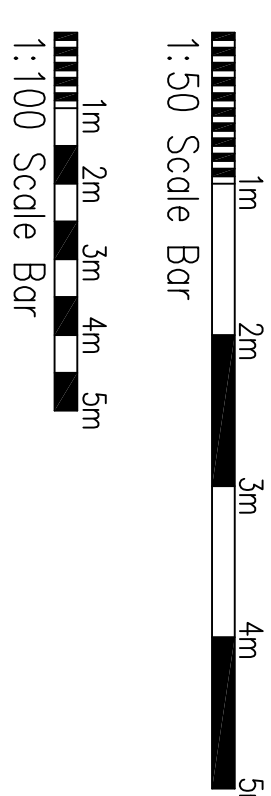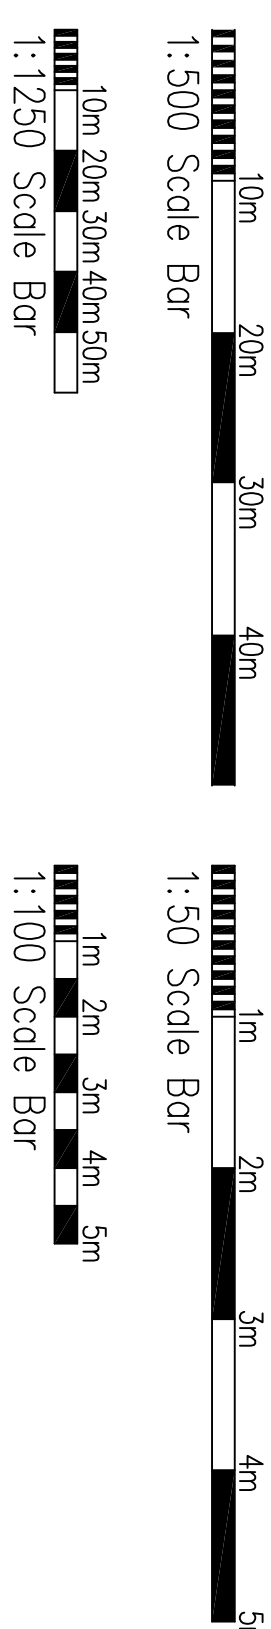

Project:
Proposed Extension at:
Rose Lodge
Broad Street
Cuckfield
RH17 5DL

Drawing title:
Floor Plans & Elevations
As Existing
Block & Location Plans

Client:
Fox / Smith

Copyright of:
Clive Voller Associates
Chartered Building Surveyors
15 Station Road
Burgess Hill
West Sussex
RH15 9DE
Tel: 01444 877010
Fax: 01444 870089
Web: www.clivevoller.com

Scale:
1:50, 1:100, 1:500, 1:1250 @ A

Date:
Feb 2026

Drq. No. 4151-01

Rev'r
A