

GENERAL NOTES


ALL DIMENSIONS TO BE CHECKED ON SITE PRIOR TO COMMENCEMENT OF WORKS - PLEASE REPORT ERRORS OR OMISSIONS TO THE ARCHITECT.

THIS DRAWING HAS BEEN PRODUCED FOR THE PURPOSES OF PLANNING AND BUILDING REGULATIONS APPROVALS ONLY AND IS NOT INTENDED TO BE A FULL WORKING DRAWING.



THIS DRAWING IS TO BE READ IN CONJUNCTION WITH ANY WRITTEN SPECIFICATIONS, SCHEDULES OF WORK AND STRUCTURAL ENGINEER'S DETAILS AS APPROPRIATE.

THIS DRAWING IS THE COPYRIGHT OF PUMP HOUSE DESIGNS AND ANY FURTHER REPRODUCTION OF THE PLAN IS NOT PERMITTED WITHOUT OBTAINING PRIOR CONSENT.


© CROWN COPYRIGHT 2025 - LICENCE NO. 100032237

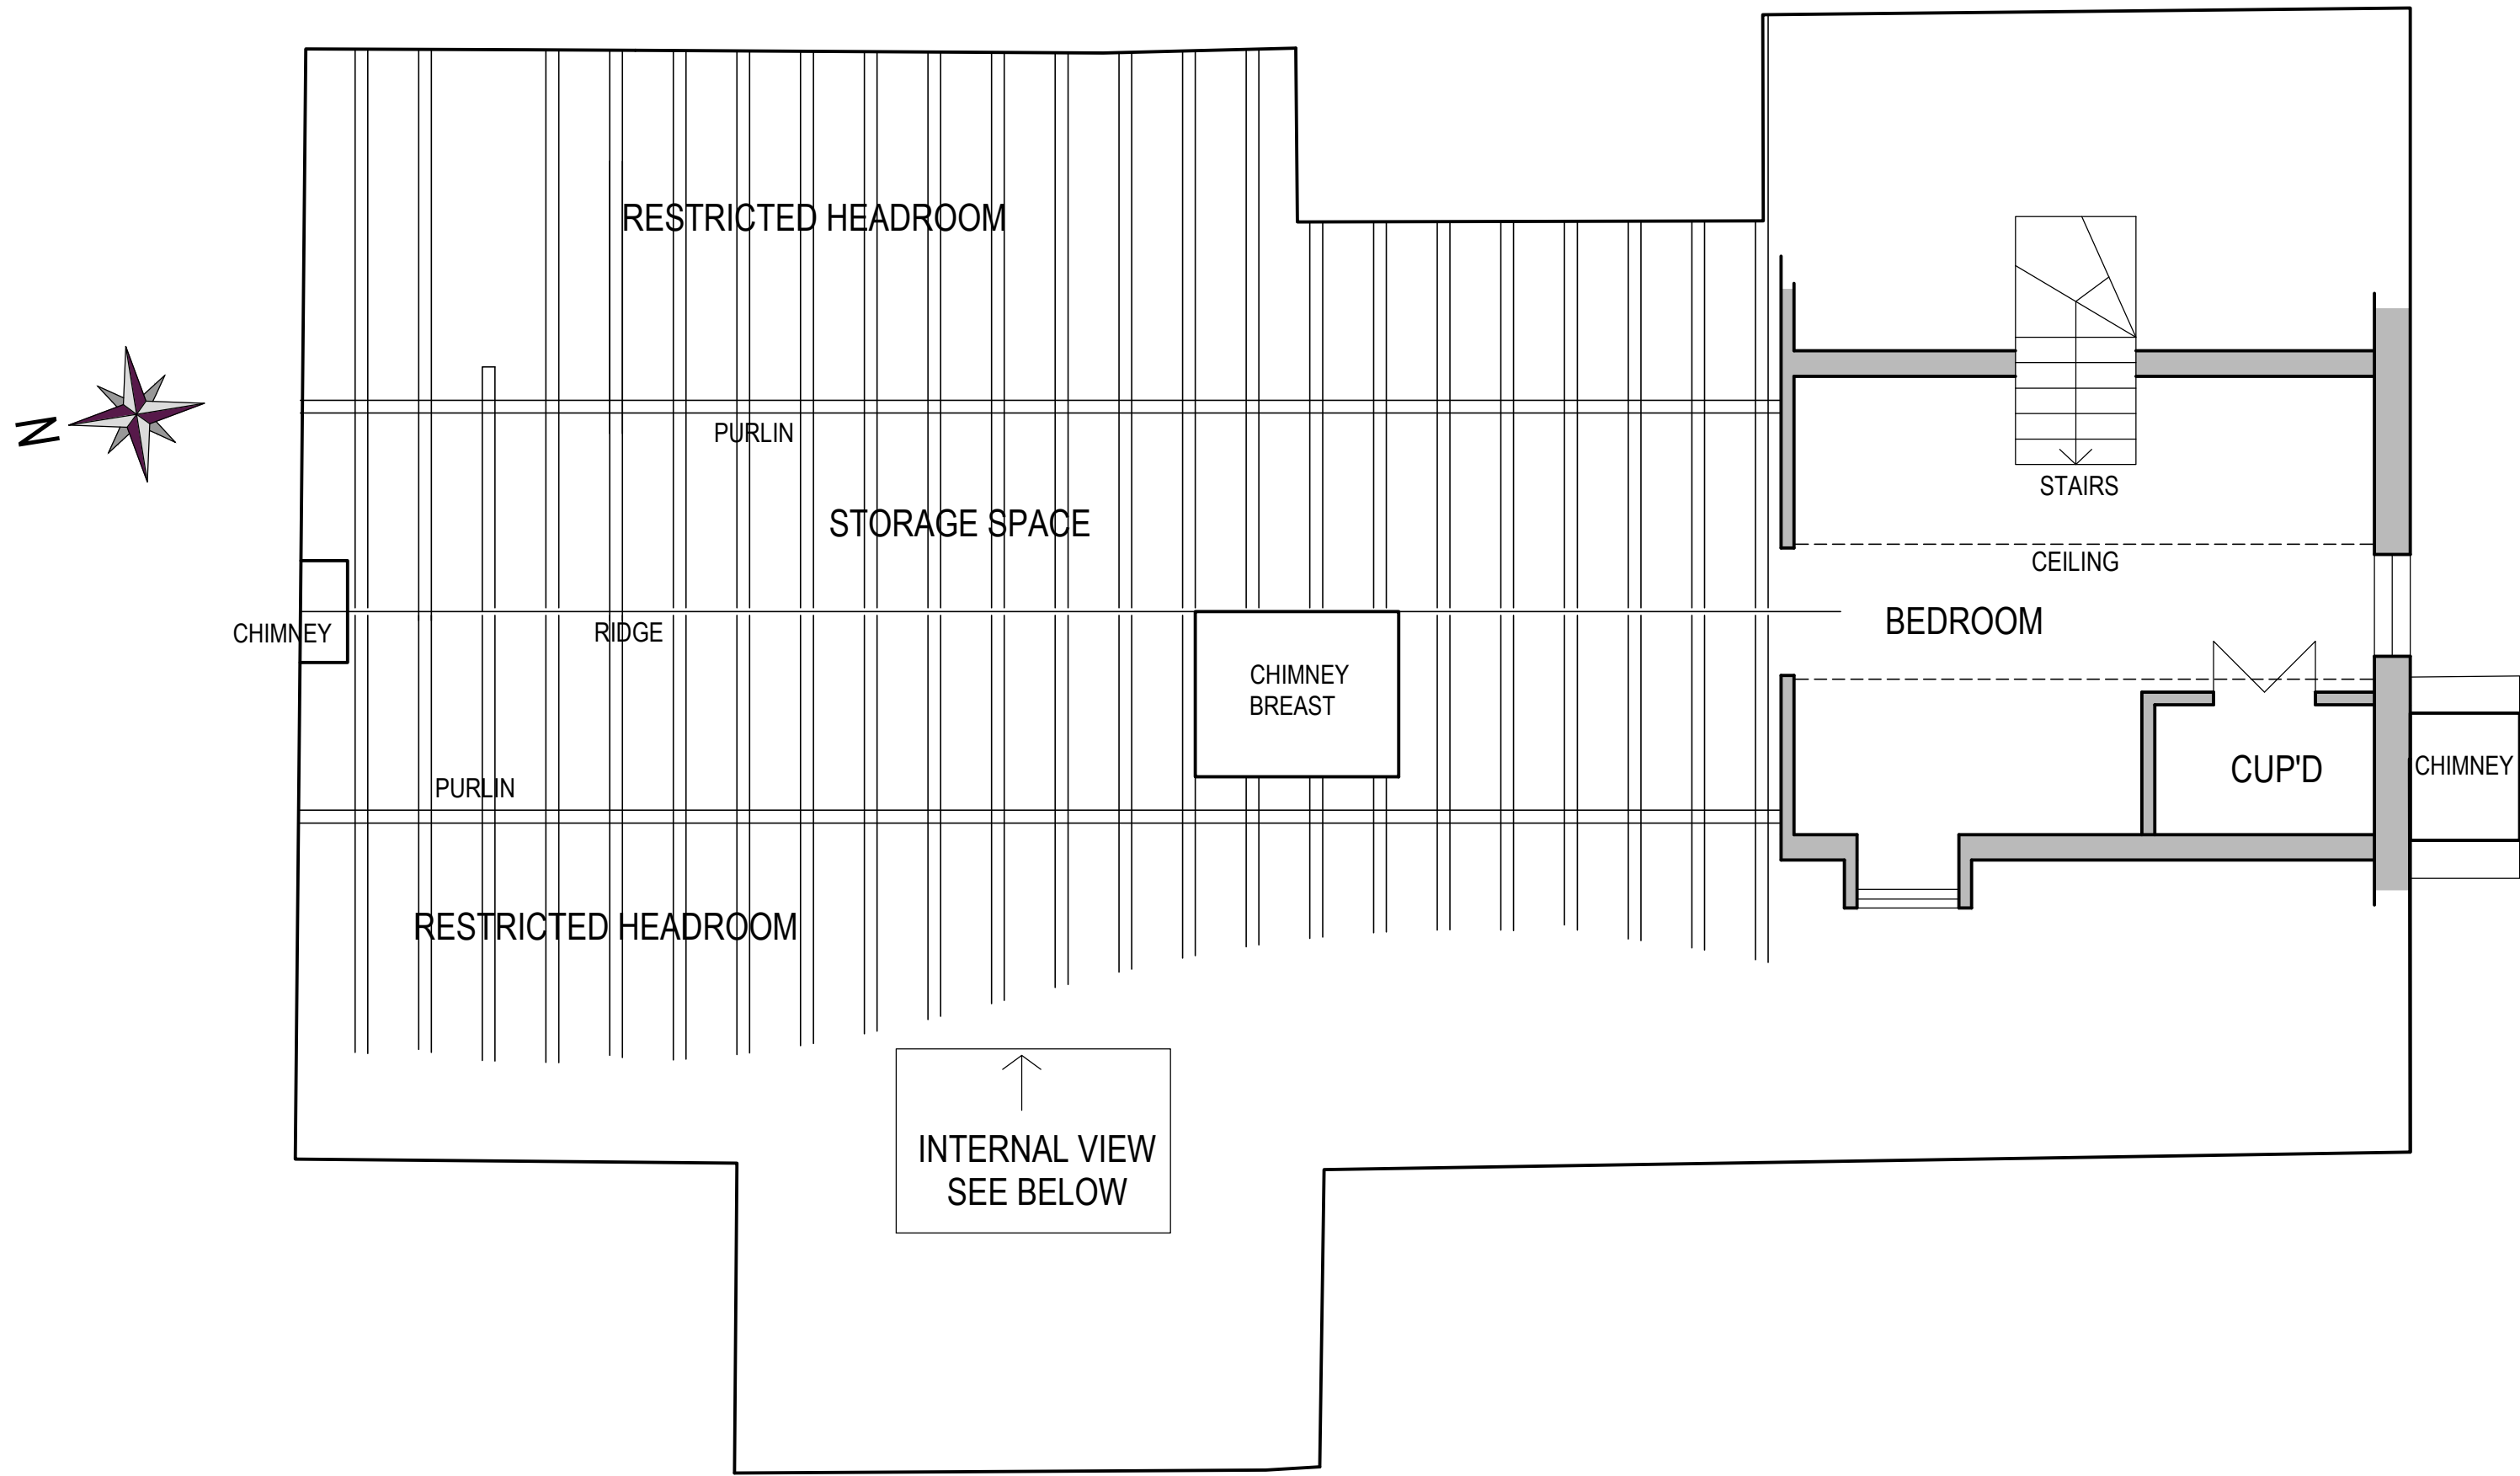


EXISTING SECOND FLOOR PLAN & ROOF LAYOUT

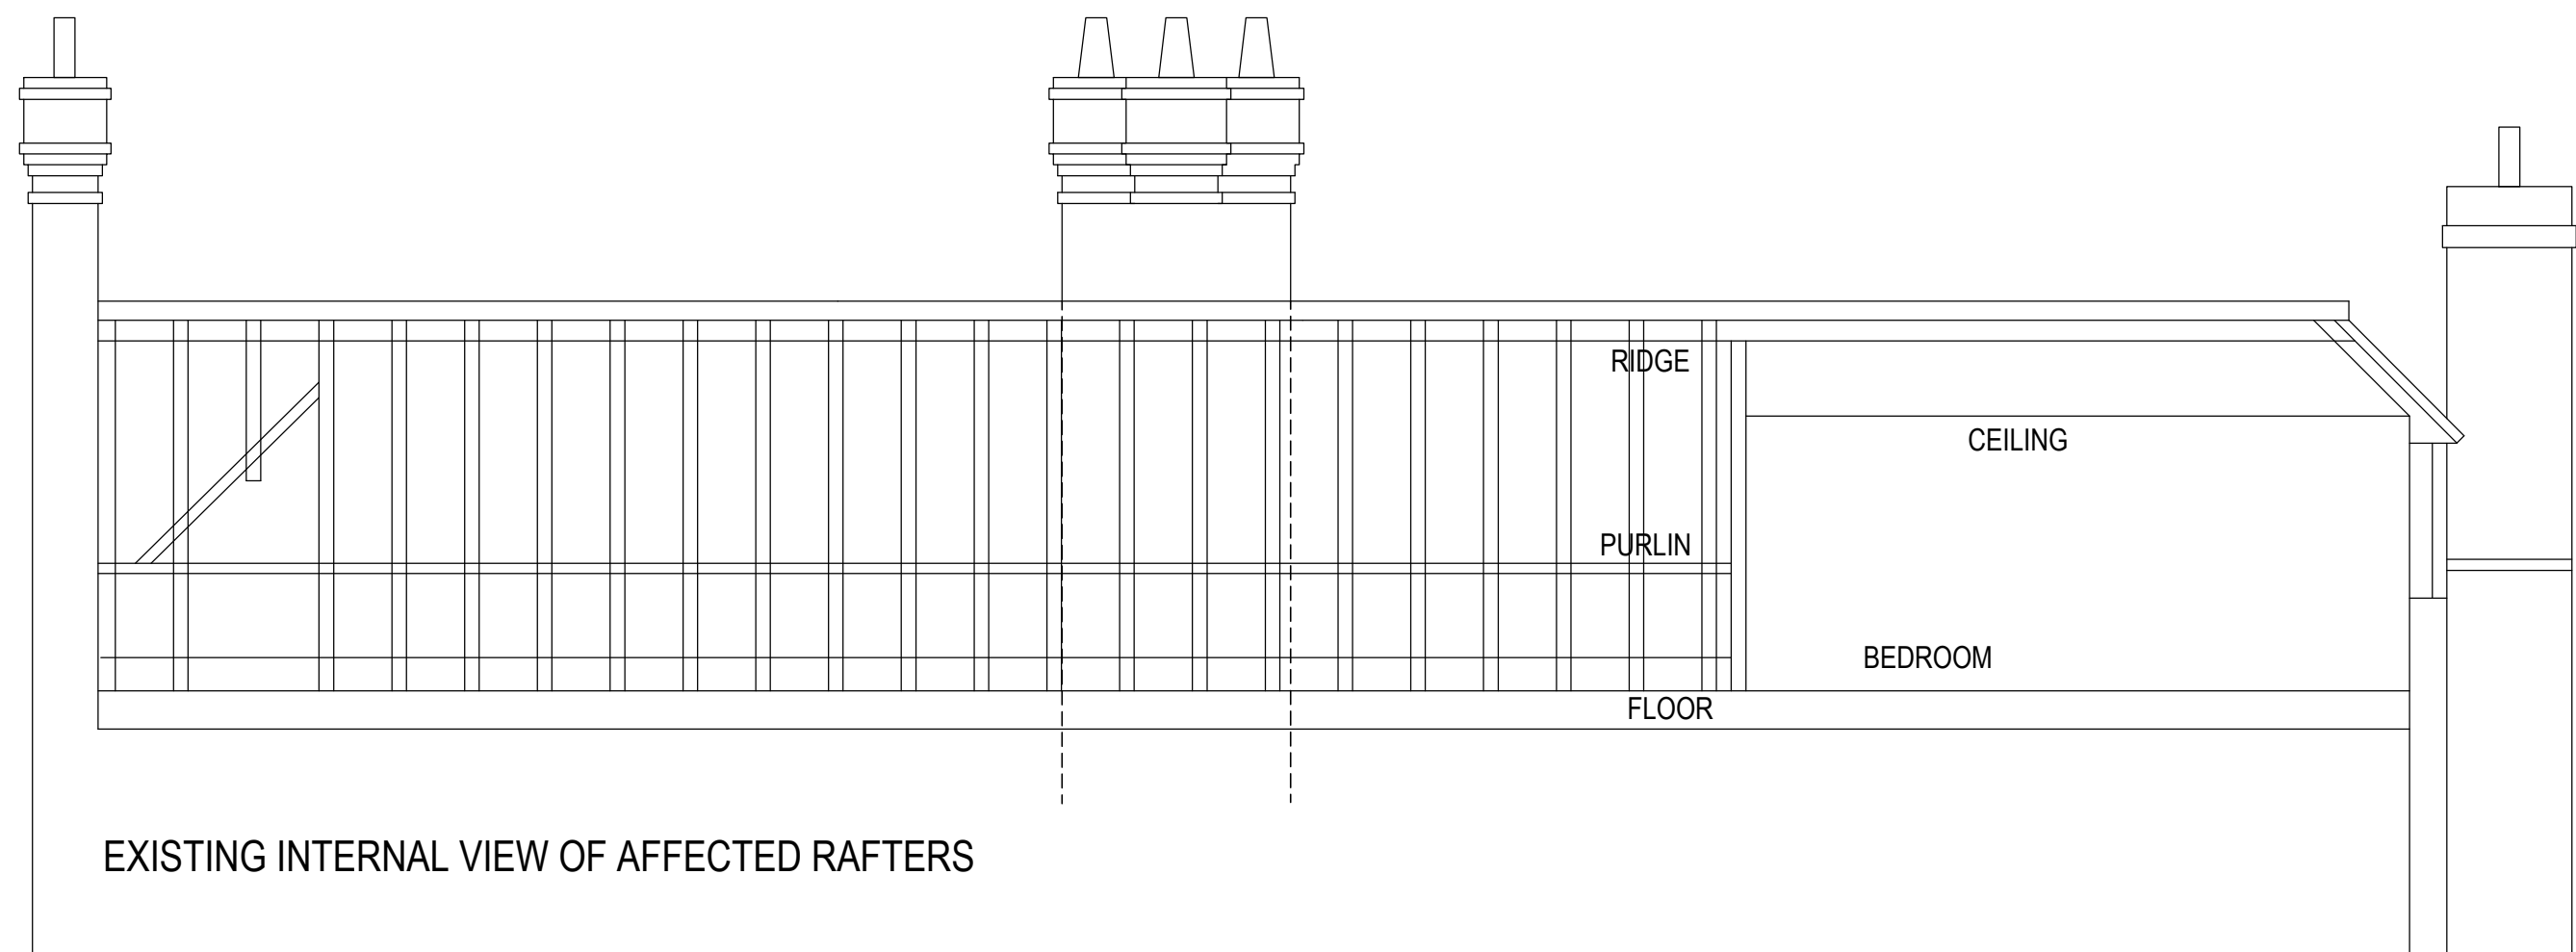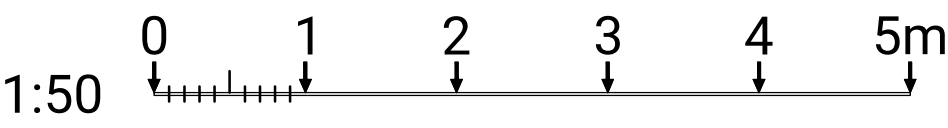

EXISTING INTERNAL VIEW OF AFFECTED RAFTERS

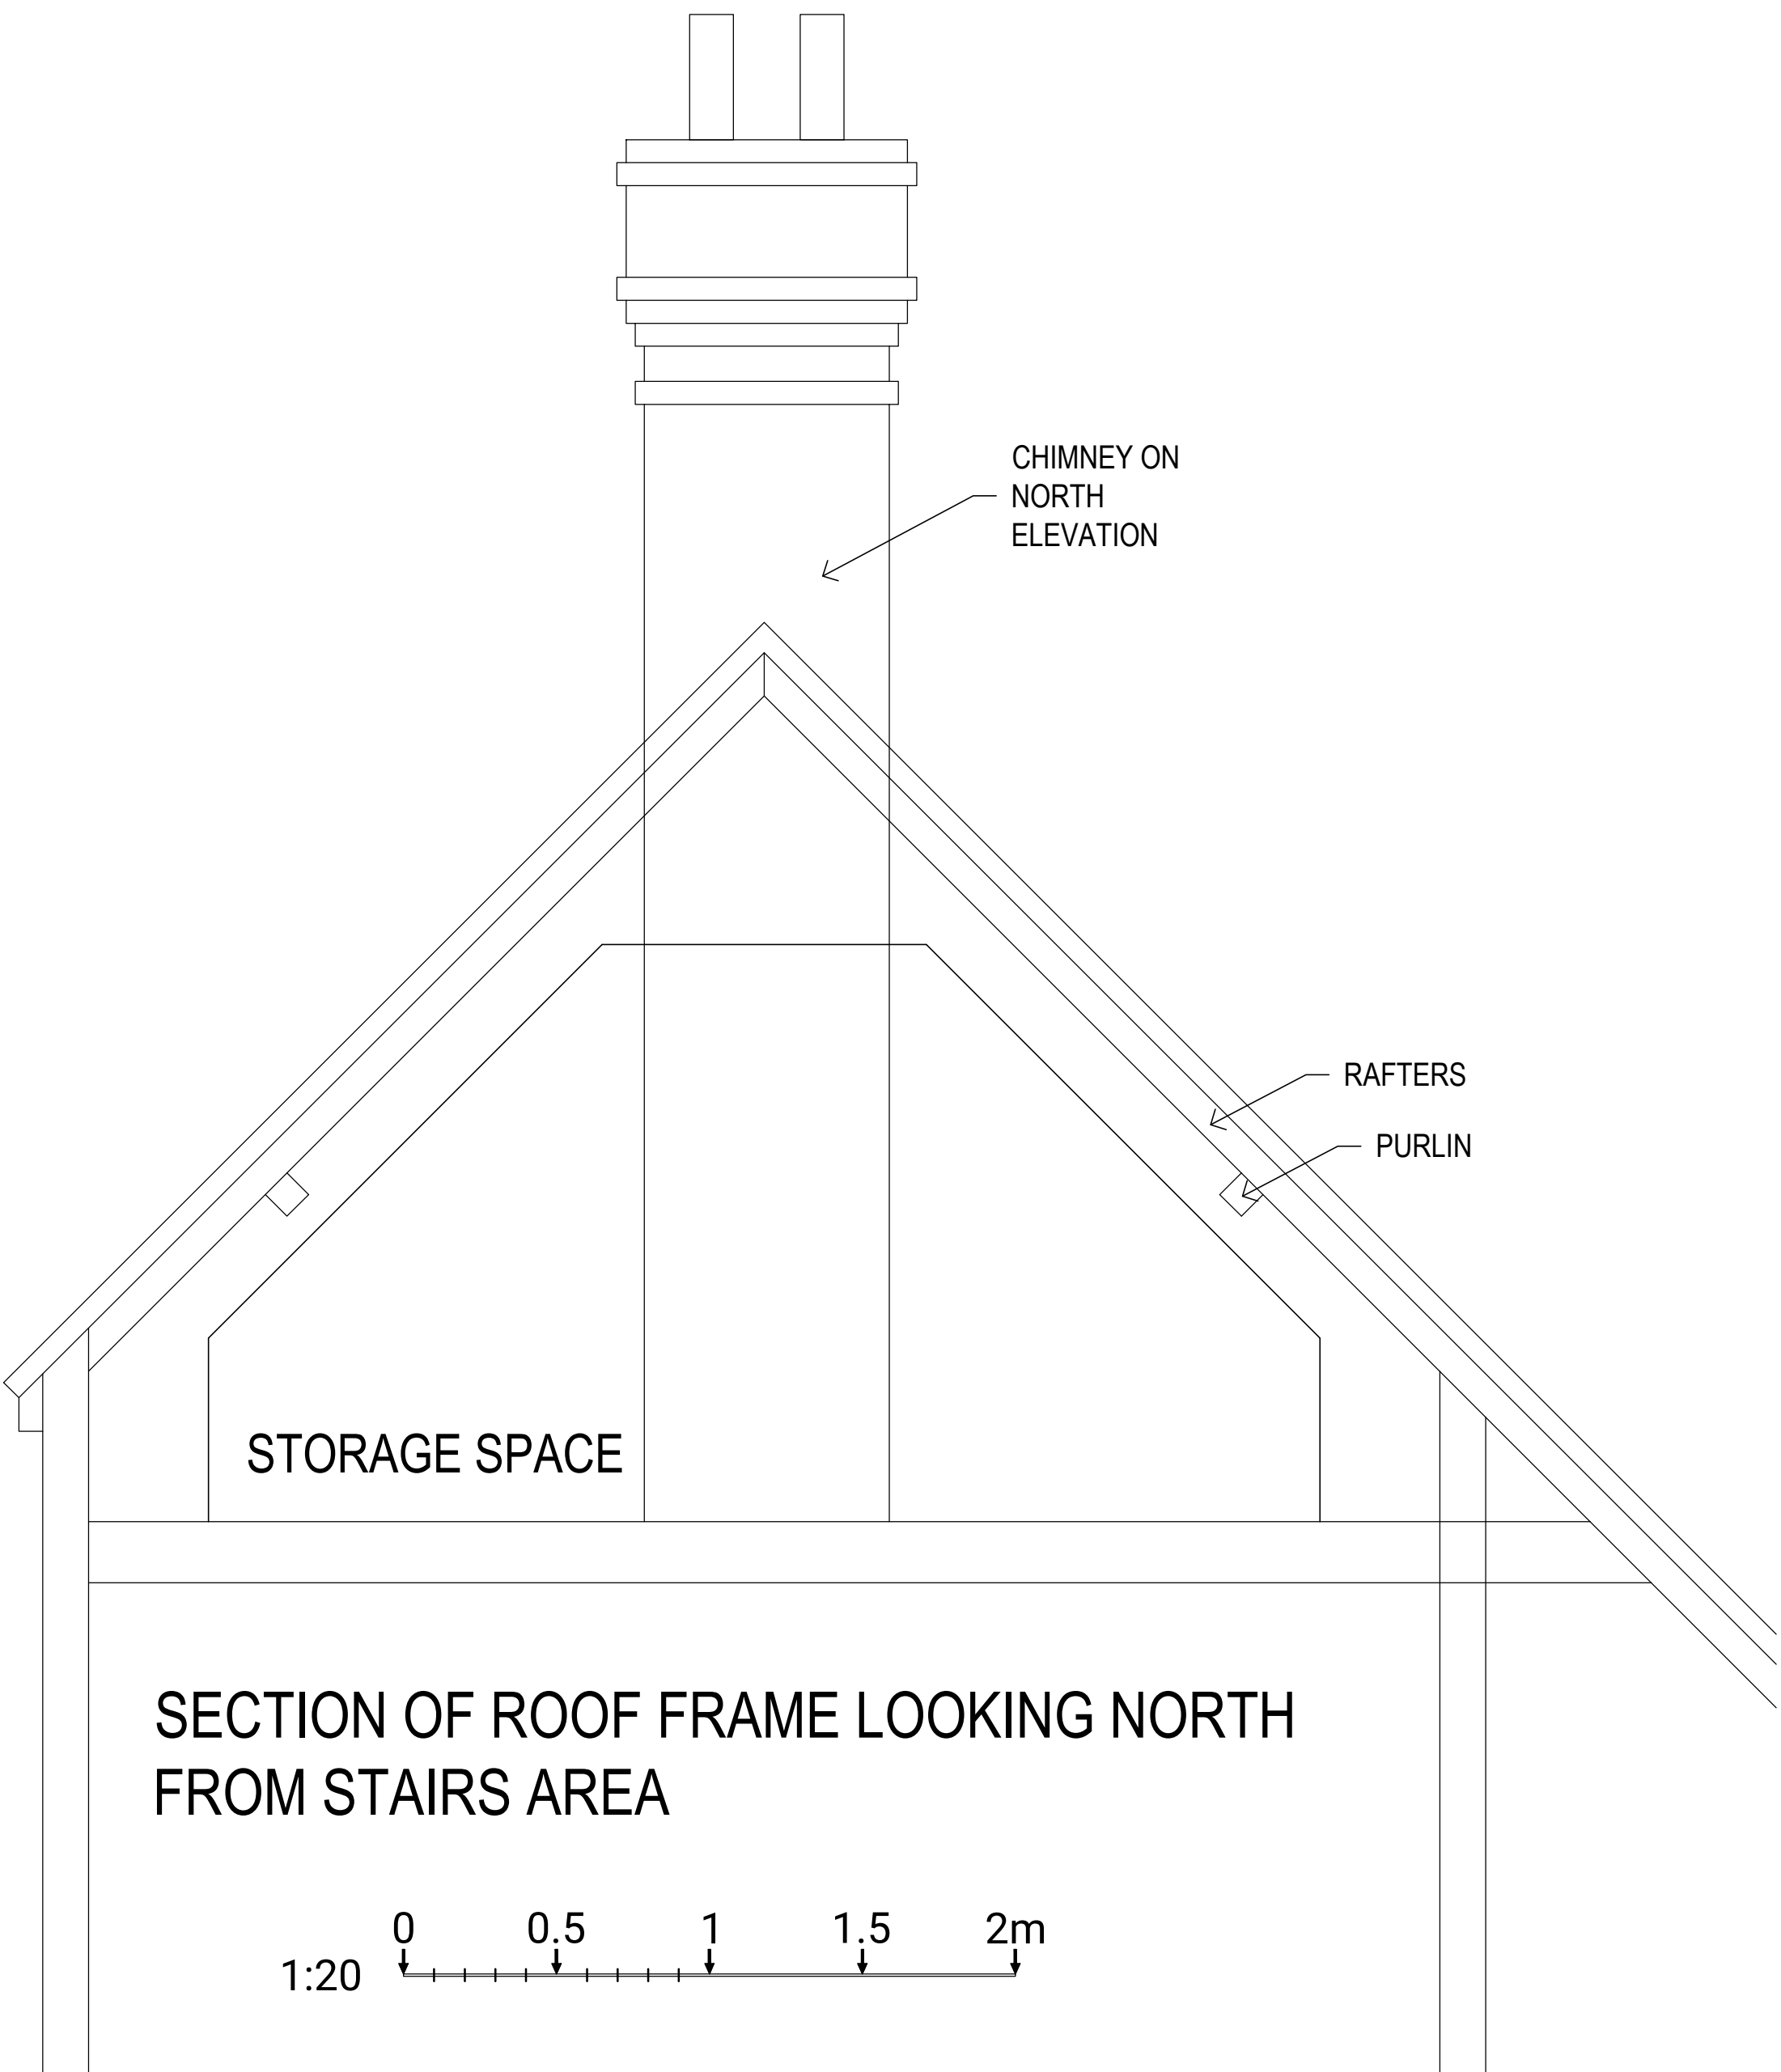

SECTION OF ROOF FRAME LOOKING NORTH FROM STAIRS AREA

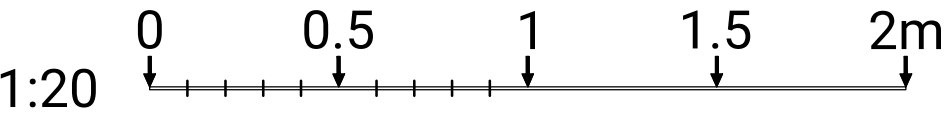

B	AMENDED	MC	6/1/25
REV	DESCRIPTION	BY	DATE

**PUMPHOUSE
DESIGNS**

Architectural & Interior Design Consultants

☎ 01424 871120 ✉ info@pumphousedesigns.co.uk

CLIENT

Mr D Hall

PROJECT

**YE WHITE HARTE INNE
SOUTH STREET
CUCKFIELD
RH17 5LA**

DRAWING:

EXISTING RAFTER DETAILS

FIRST ISSUE	DRAWN BY	SCALE @ A1
NOV 24	MRG	1:20 & 1:50

DRAWING NO:

8151 / 3 / A