


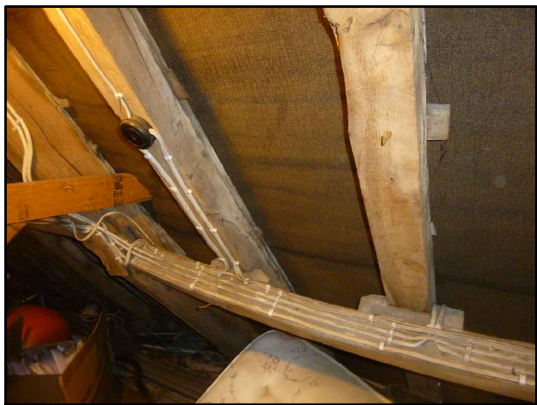

RAFTERS AT ROOFLIGHT 1



RAFTERS AT ROOFLIGHT 2



RAFTERS AT ROOFLIGHT 3

GENERAL NOTES


ALL DIMENSIONS TO BE CHECKED ON SITE PRIOR TO COMMENCEMENT OF WORKS - PLEASE REPORT ERRORS OR OMISSIONS TO THE ARCHITECT.

THIS DRAWING HAS BEEN PRODUCED FOR THE PURPOSES OF PLANNING AND BUILDING REGULATIONS APPROVALS ONLY AND IS NOT INTENDED TO BE A FULL WORKING DRAWING.

THIS DRAWING IS TO BE READ IN CONJUNCTION WITH ANY WRITTEN SPECIFICATIONS, SCHEDULES OF WORK AND STRUCTURAL ENGINEER'S DETAILS AS APPROPRIATE.


THIS DRAWING IS THE COPYRIGHT OF PUMP HOUSE DESIGNS AND ANY FURTHER REPRODUCTION OF THE PLAN IS NOT PERMITTED WITHOUT OBTAINING PRIOR CONSENT.

© CROWN COPYRIGHT 2025 - LICENCE NO. 100032237

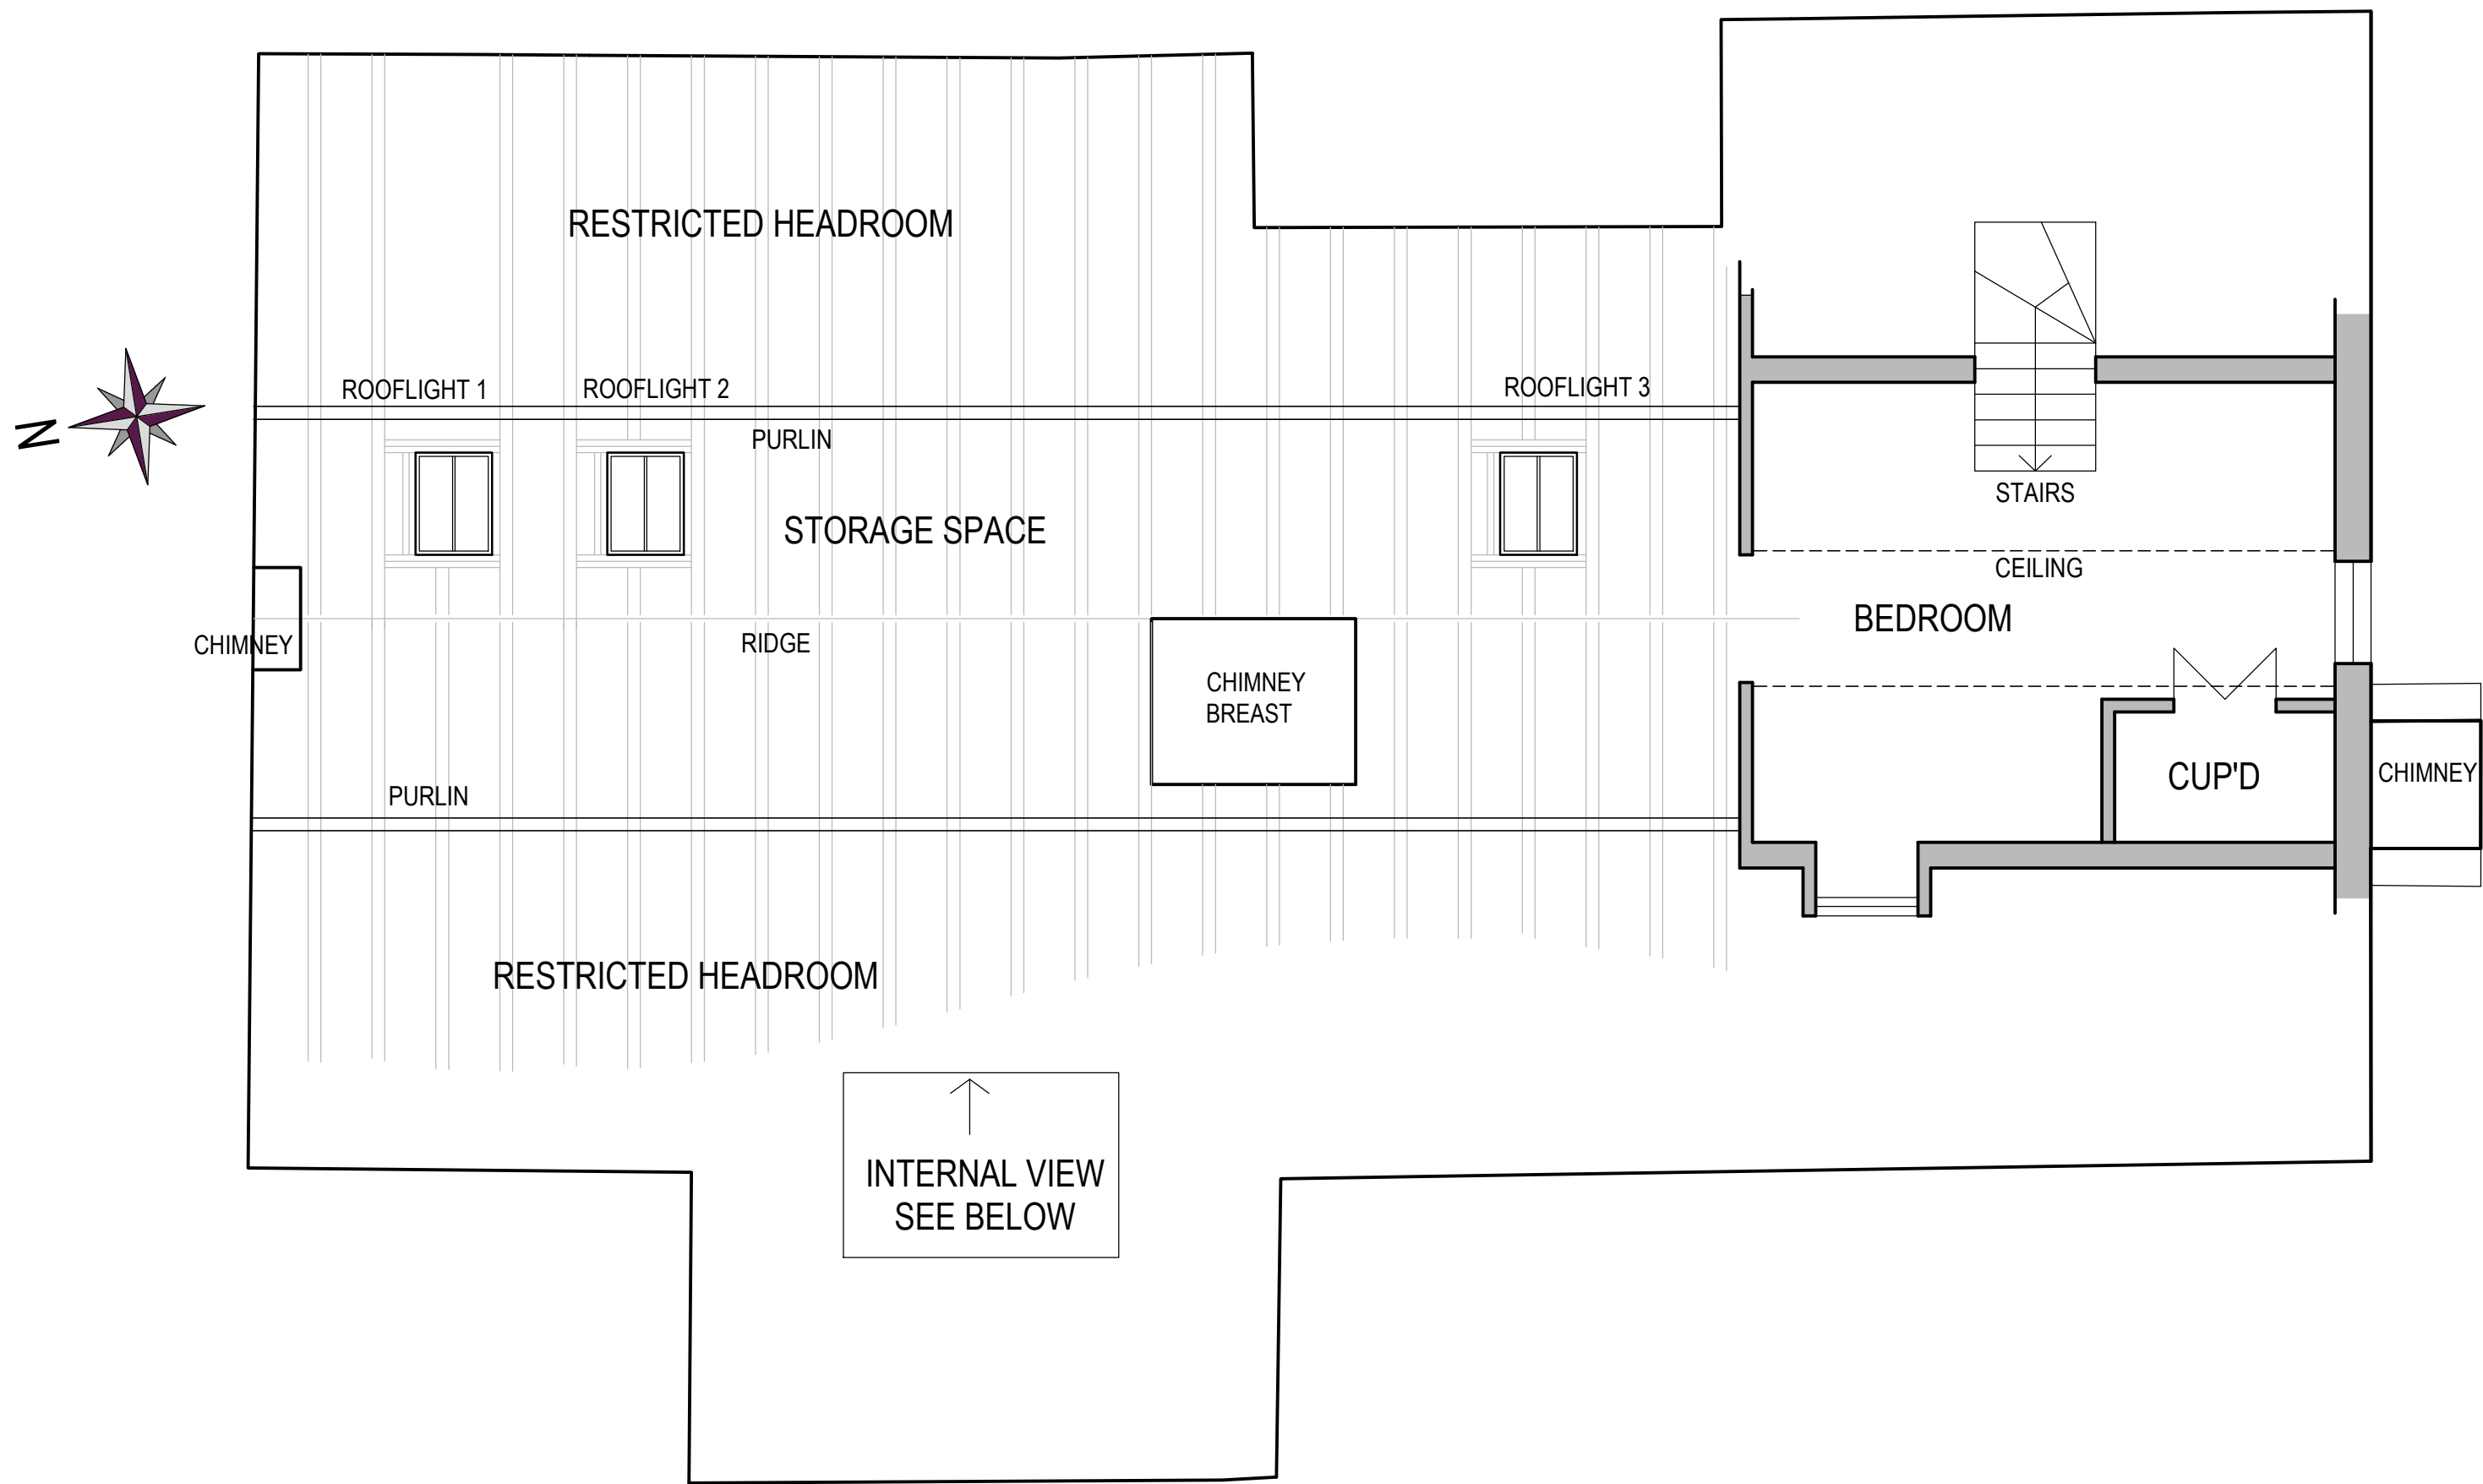


PROPOSED SECOND FLOOR PLAN & ROOF LAYOUT

1:50 0 1 2 3 4 5m

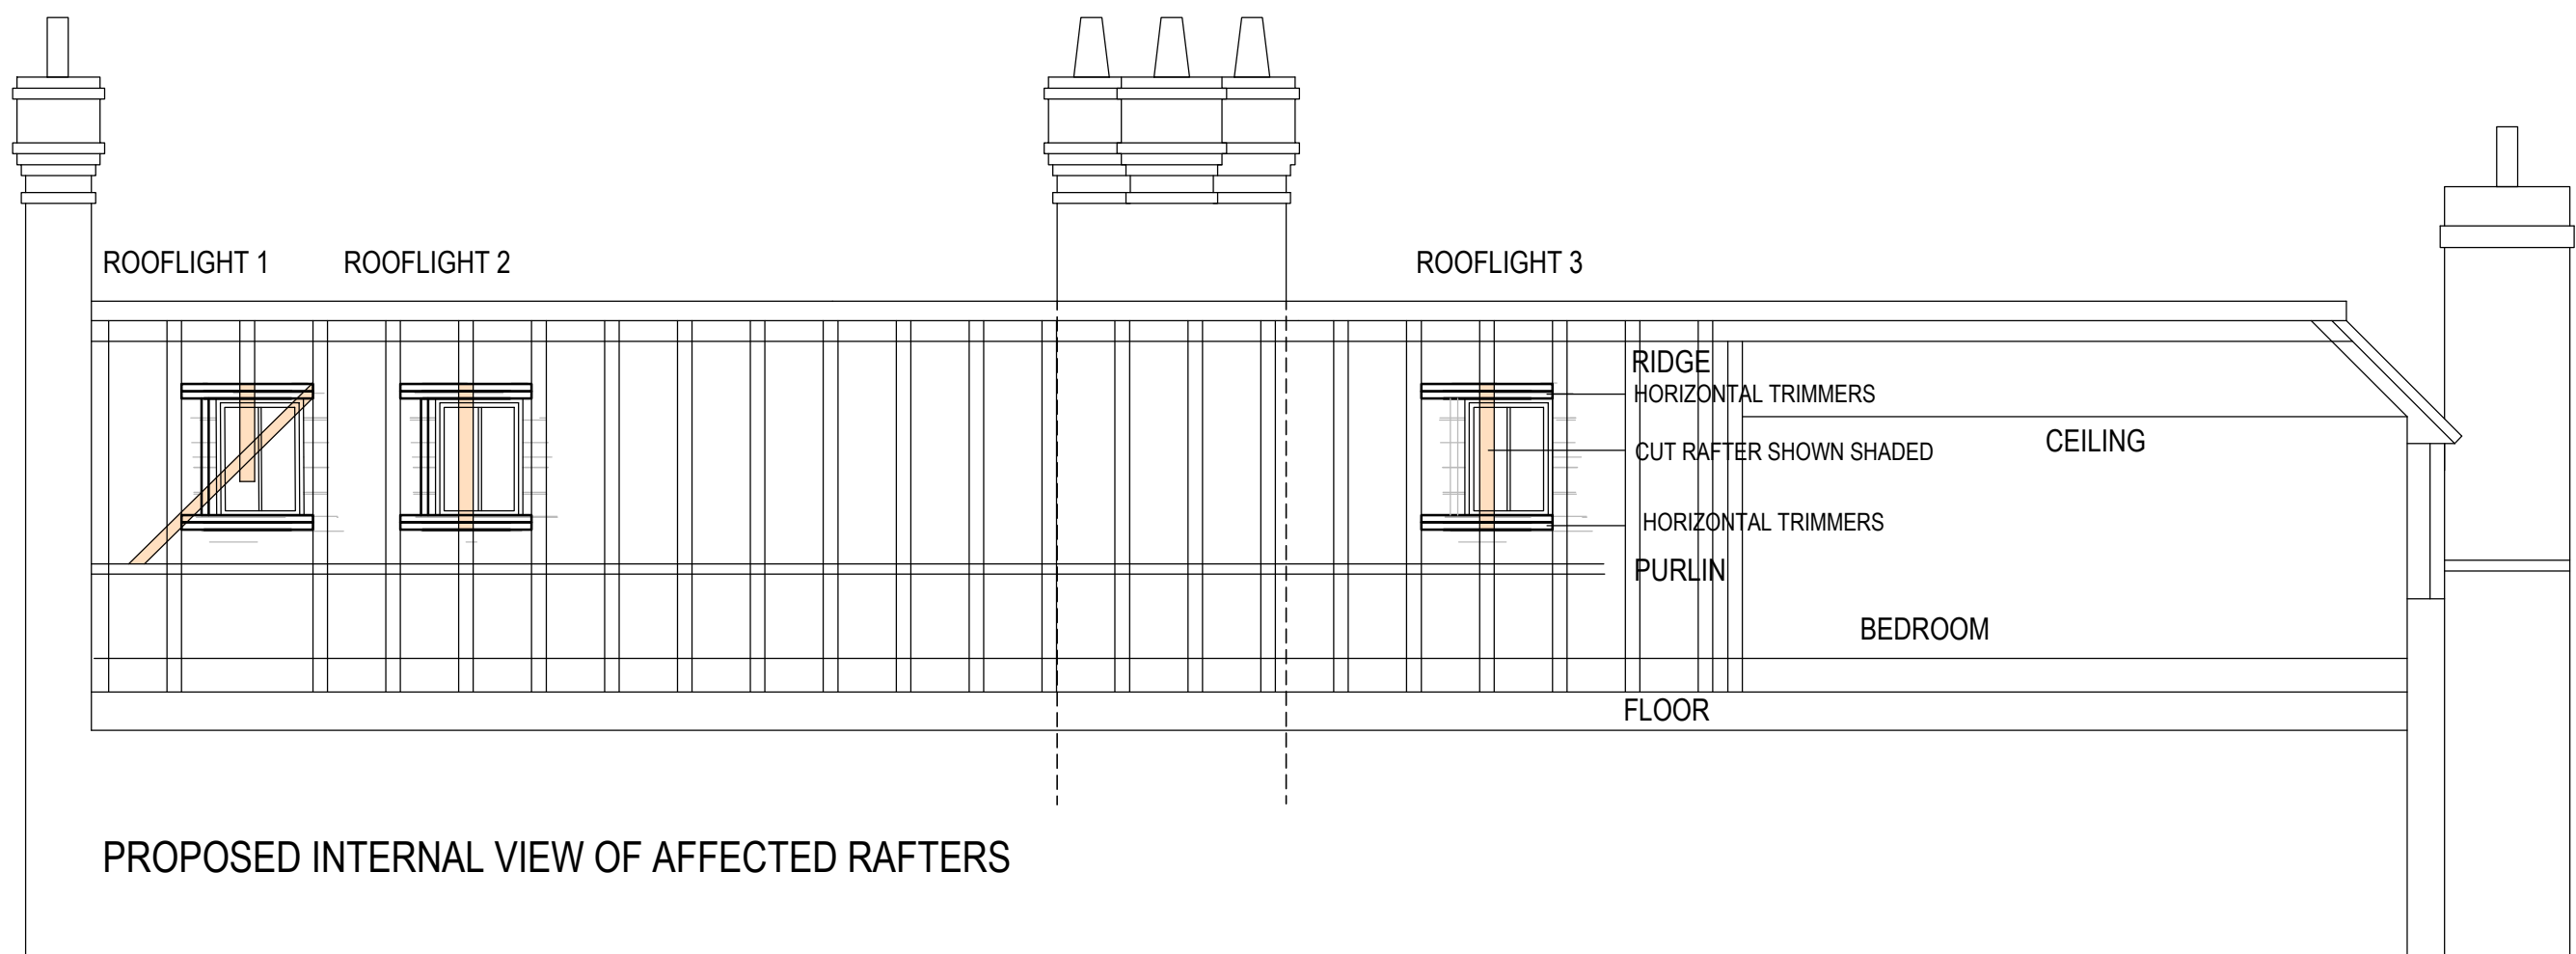

PROPOSED INTERNAL VIEW OF AFFECTED RAFTERS

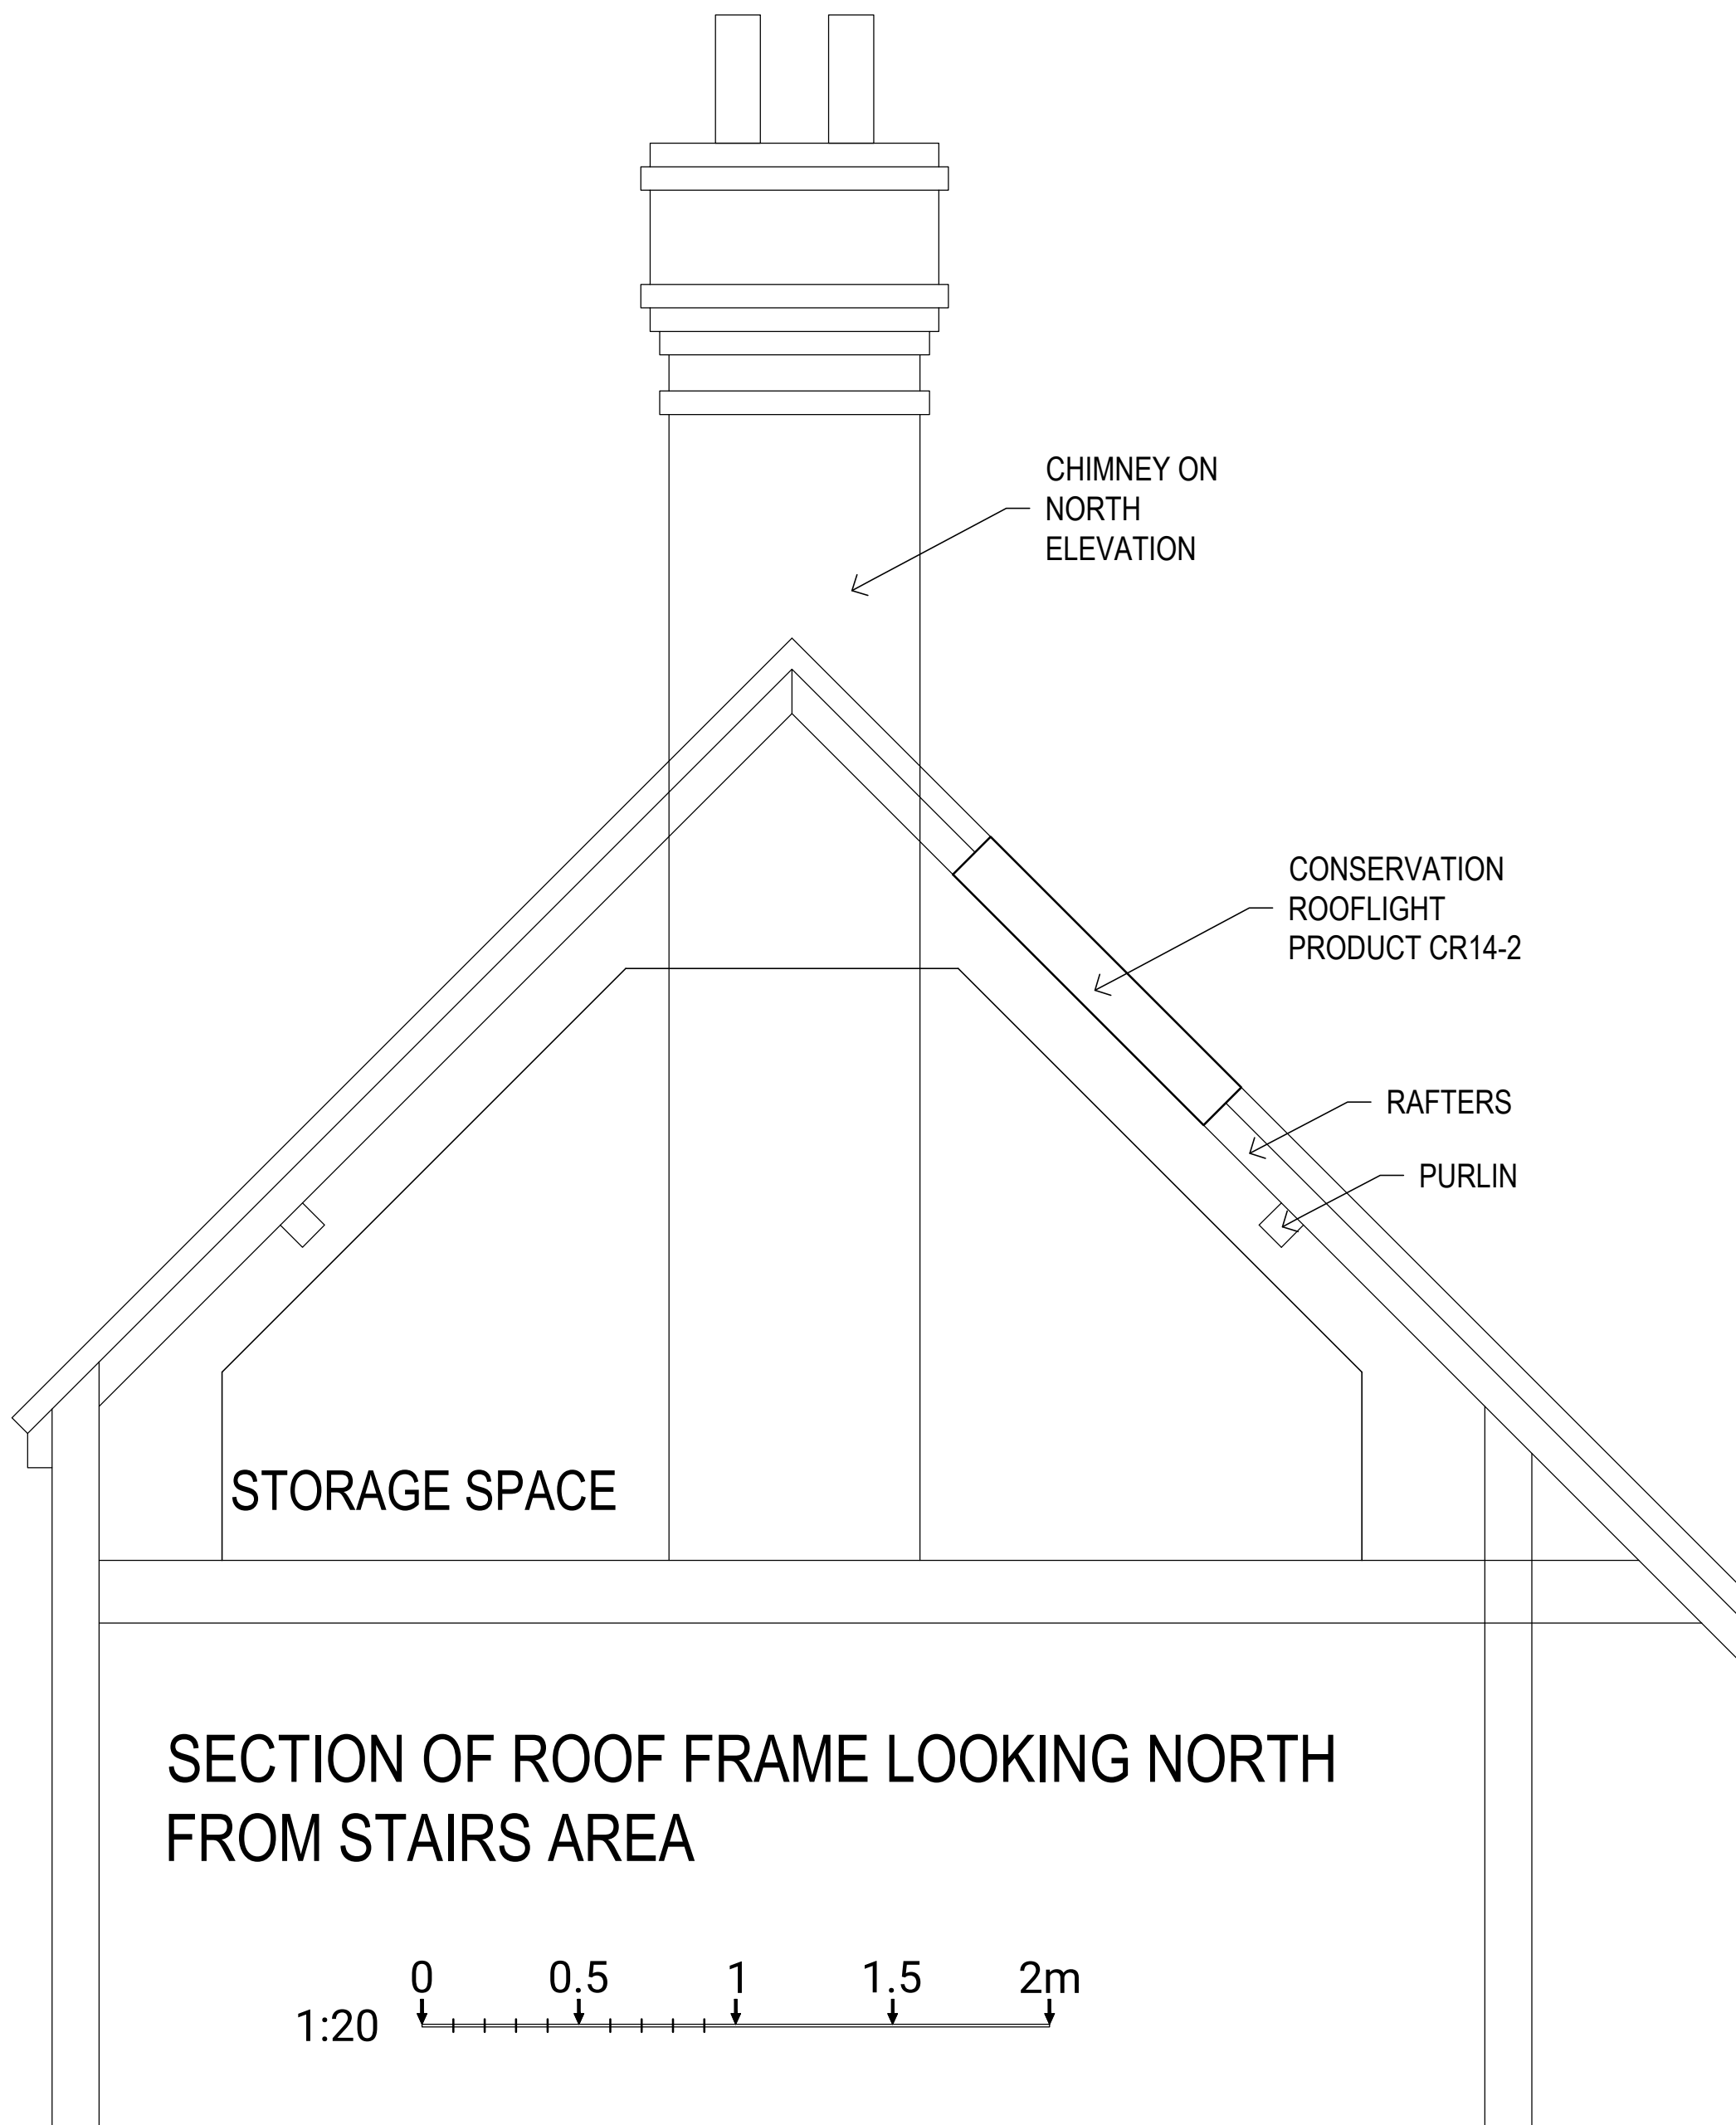

SECTION OF ROOF FRAME LOOKING NORTH FROM STAIRS AREA

1:20 0 0.5 1 1.5 2m

B	AMENDED	MG	6/1/25
REV	DESCRIPTION	BY	DATE
 PUMPHOUSE DESIGNS Architectural & Interior Design Consultants  01424 871120  info@pumphousedesigns.co.uk CLIENT Mr D Hall PROJECT YE WHITE HARTE INNE SOUTH STREET CUCKFIELD RH17 5LA DRAWING PROPOSED CONSERVATION ROOFLIGHT RAFTER DETAILS FIRST ISSUE DRAWN BY SCALE @ A1 NOV 24 MRG 1:20 & 1:50 DRAWING NO: 8151 / 4 / A			