




Photo of rear boundary



Example of proposed boundary acoustic fence

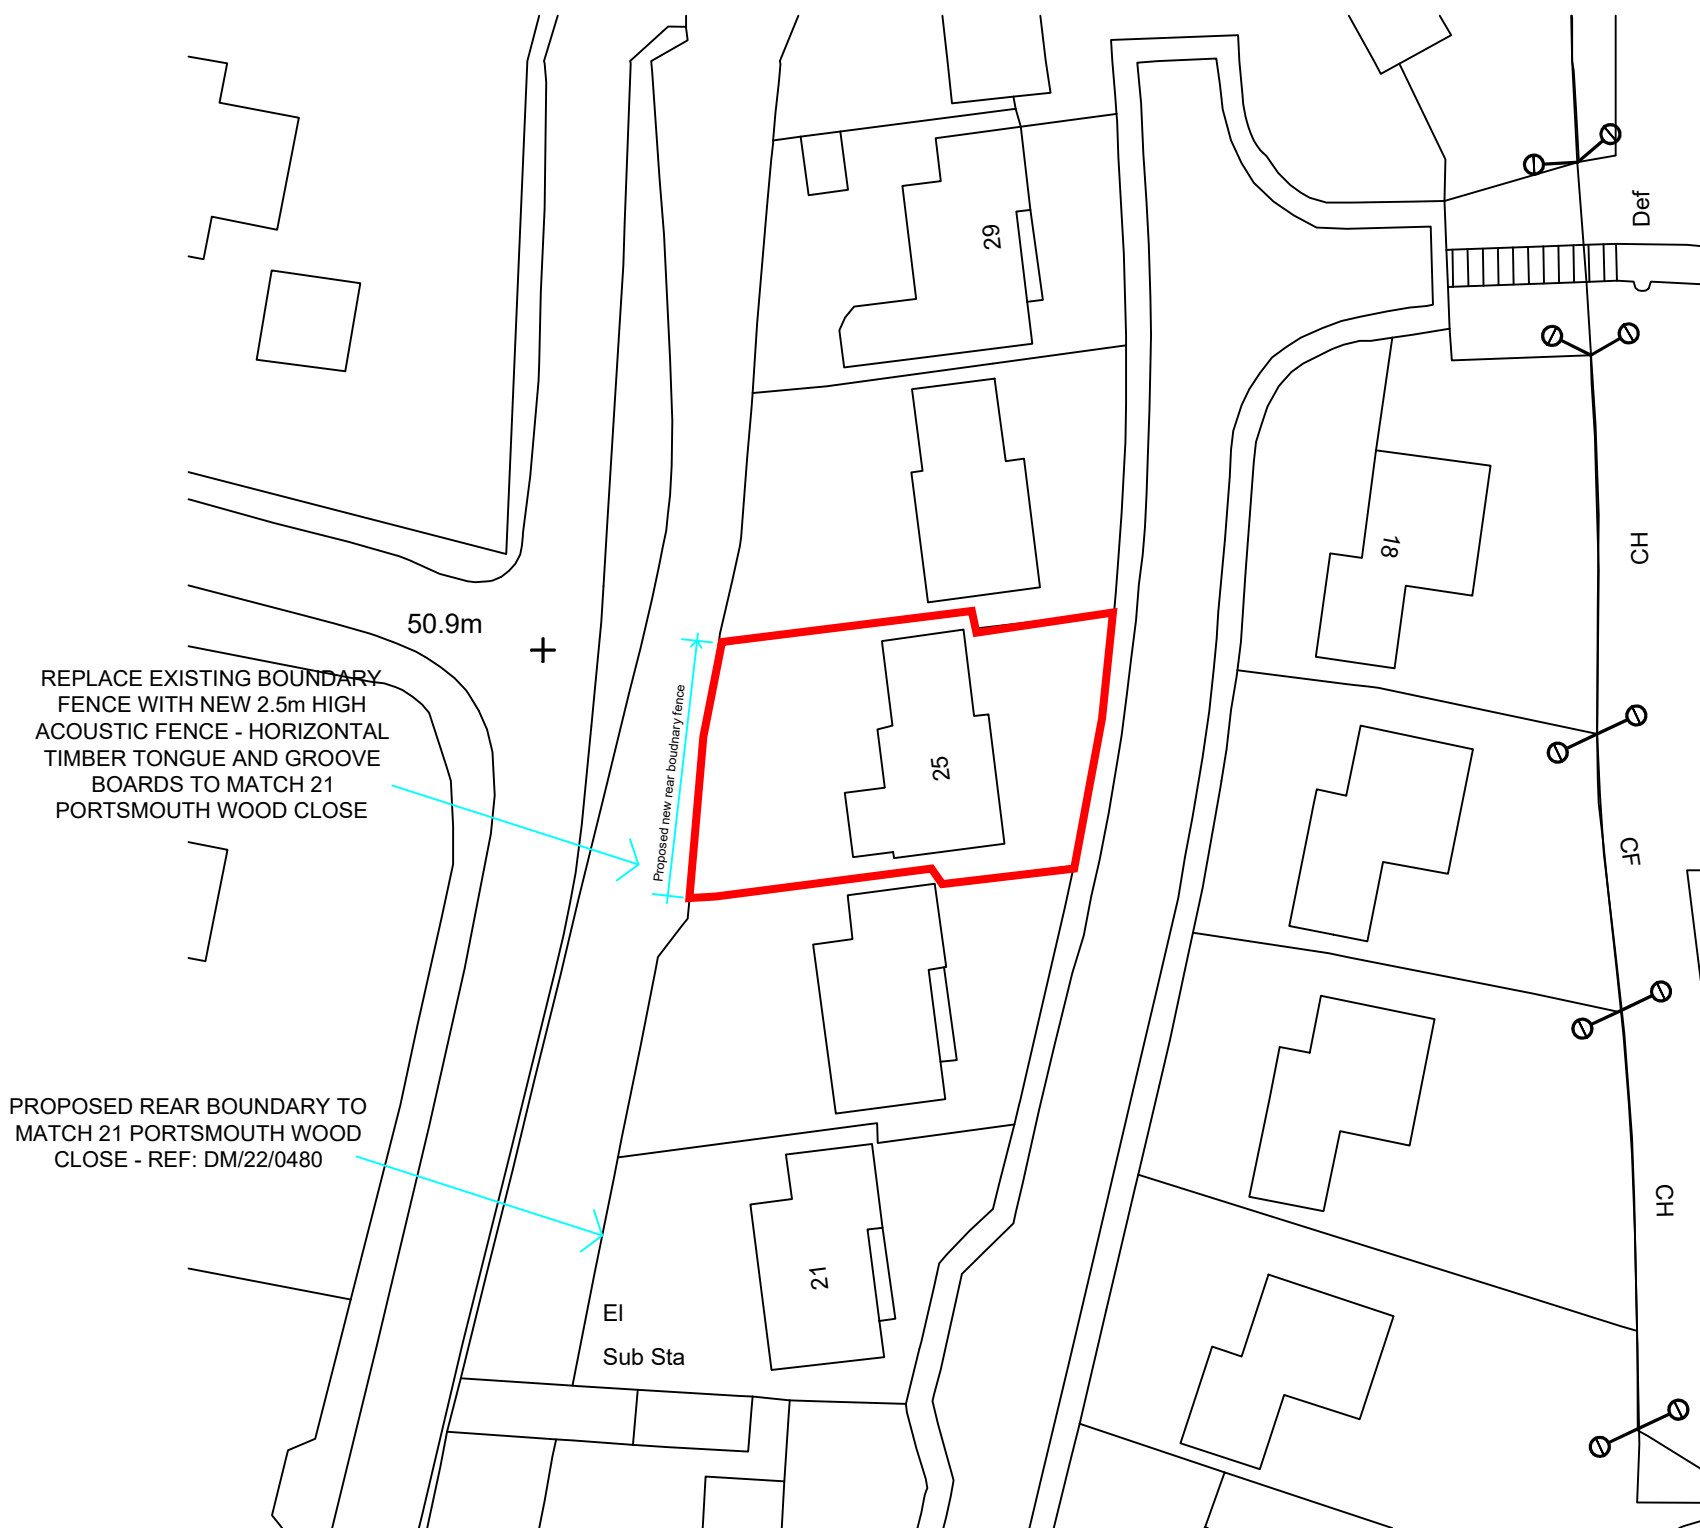

Site Plan Showing poposed new boundary treatment location

Site address 25 Portsmouth Wood Close, Lindfield		
Job Title Residential Extension and internal remodelling		
Proposed New Boundary Treatment Plan		
buchan rum 9 SAVILL ROAD LINDFIELD WEST SUSSEX RH162NY E : info@buchanrumarchitects.co.uk T : 01444 239019		
Scale 1:500	Size A3	
Dm By BRA		
Project number: 25_173	Drawing number: PL_501_00	Rev. 00