



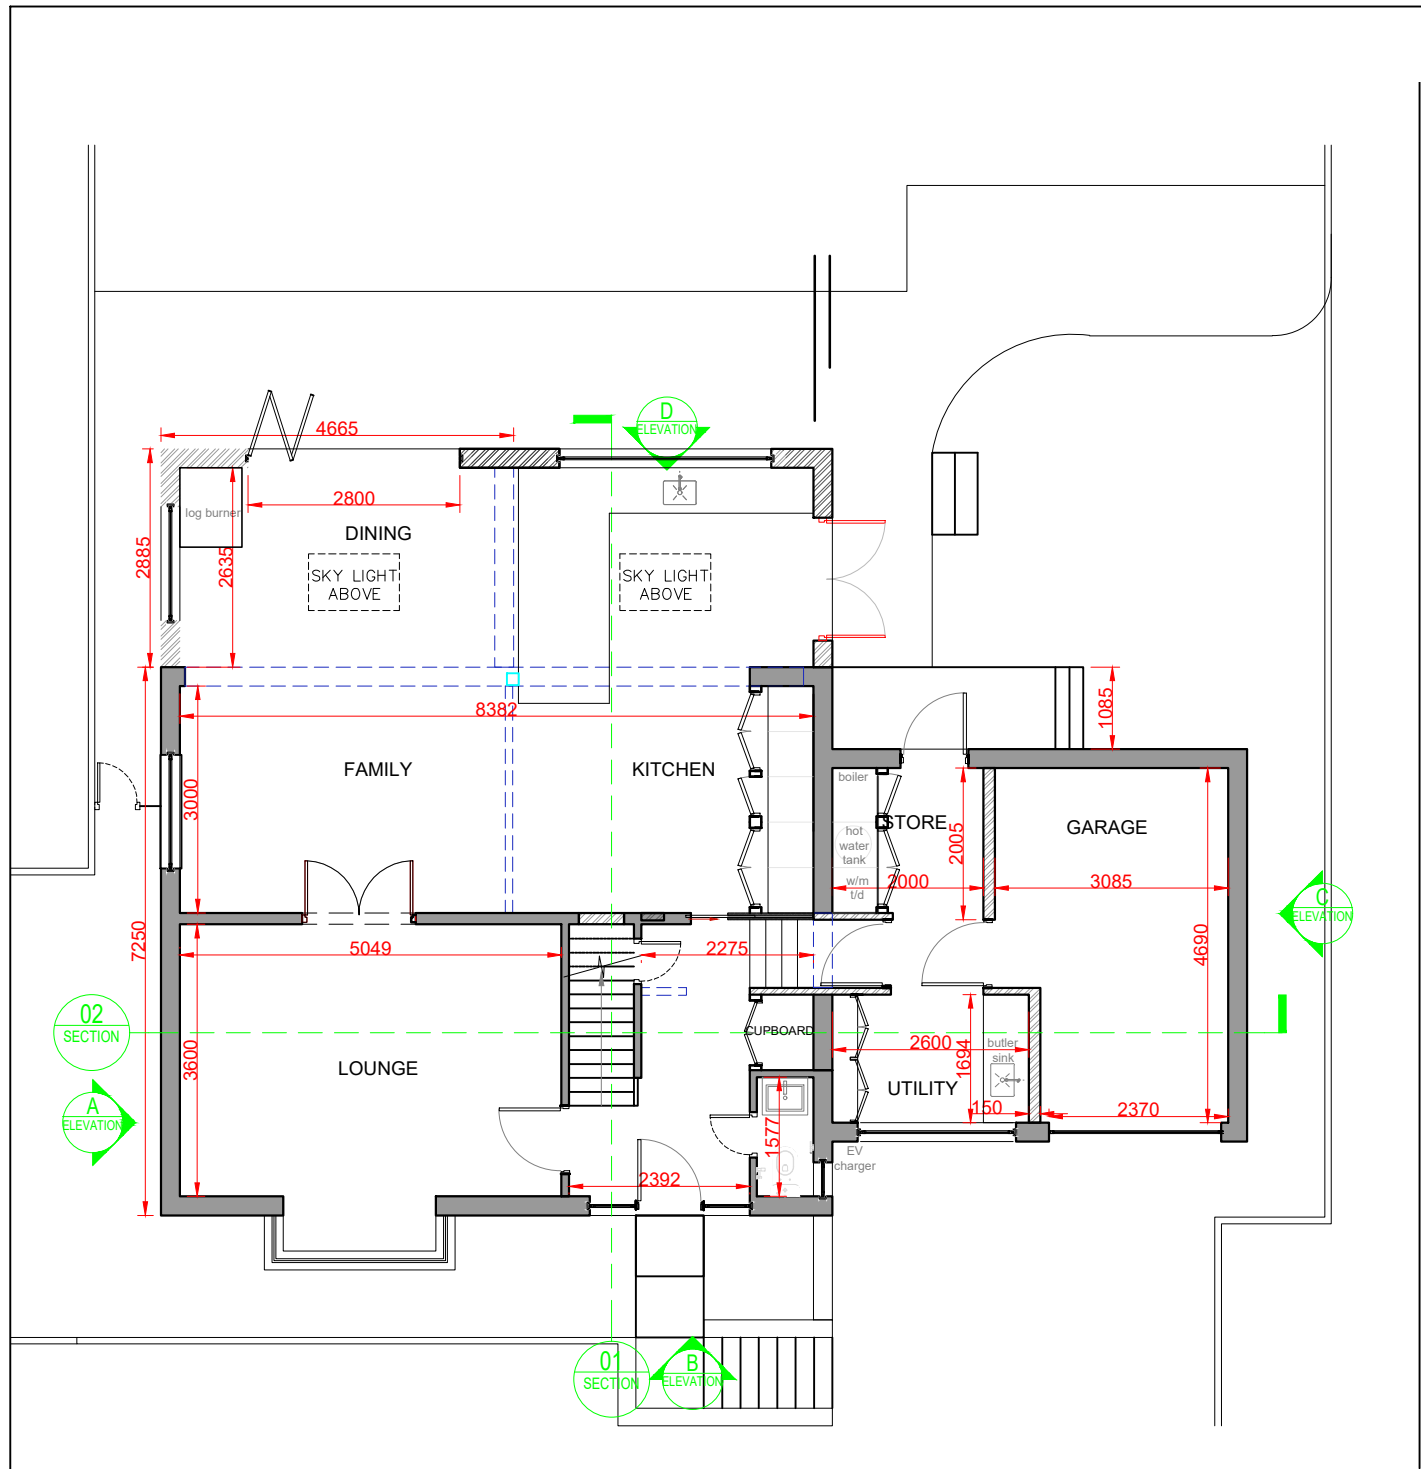

PROPOSED GROUND FLOOR PLAN - OPTION 2

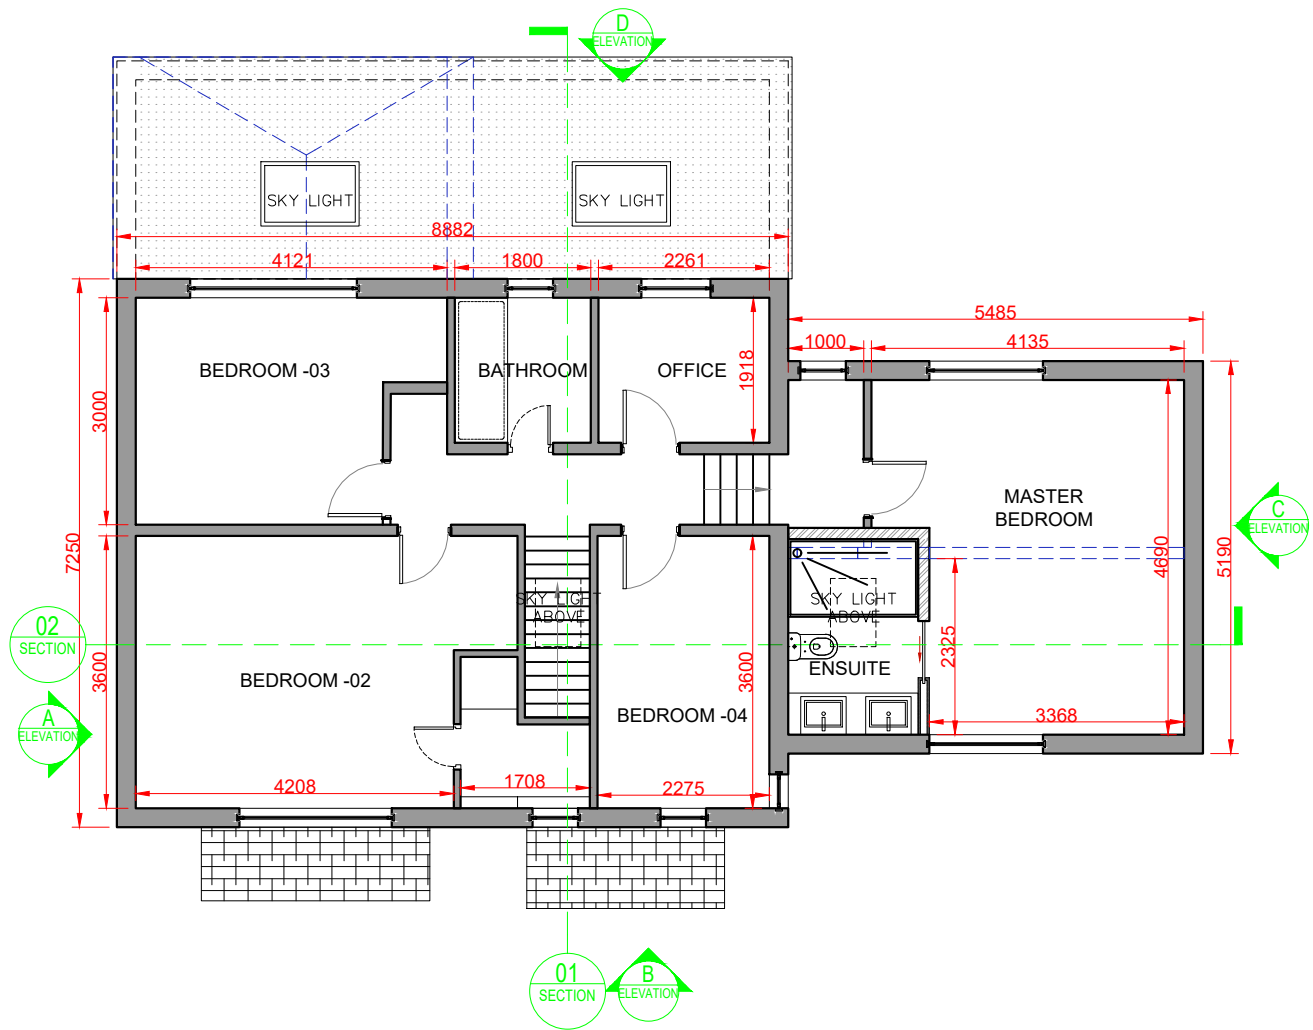

PROPOSED FIRST FLOOR PLAN

Site address 25 Portsmouth Wood Close, Lindfield		
Job Title Residential Extension and internal remodelling		
Proposed Plans		
buchan rum 9 SAVILL ROAD LINDFIELD WEST SUSSEX RH162NY E : info@buchanrumarchitects.co.uk T : 01444 239019		
Scale 1:100	Size A3	
07/2025	Dim By BRA	
Project number 25_173	Drawing number PL_112_00	Rev. 01