



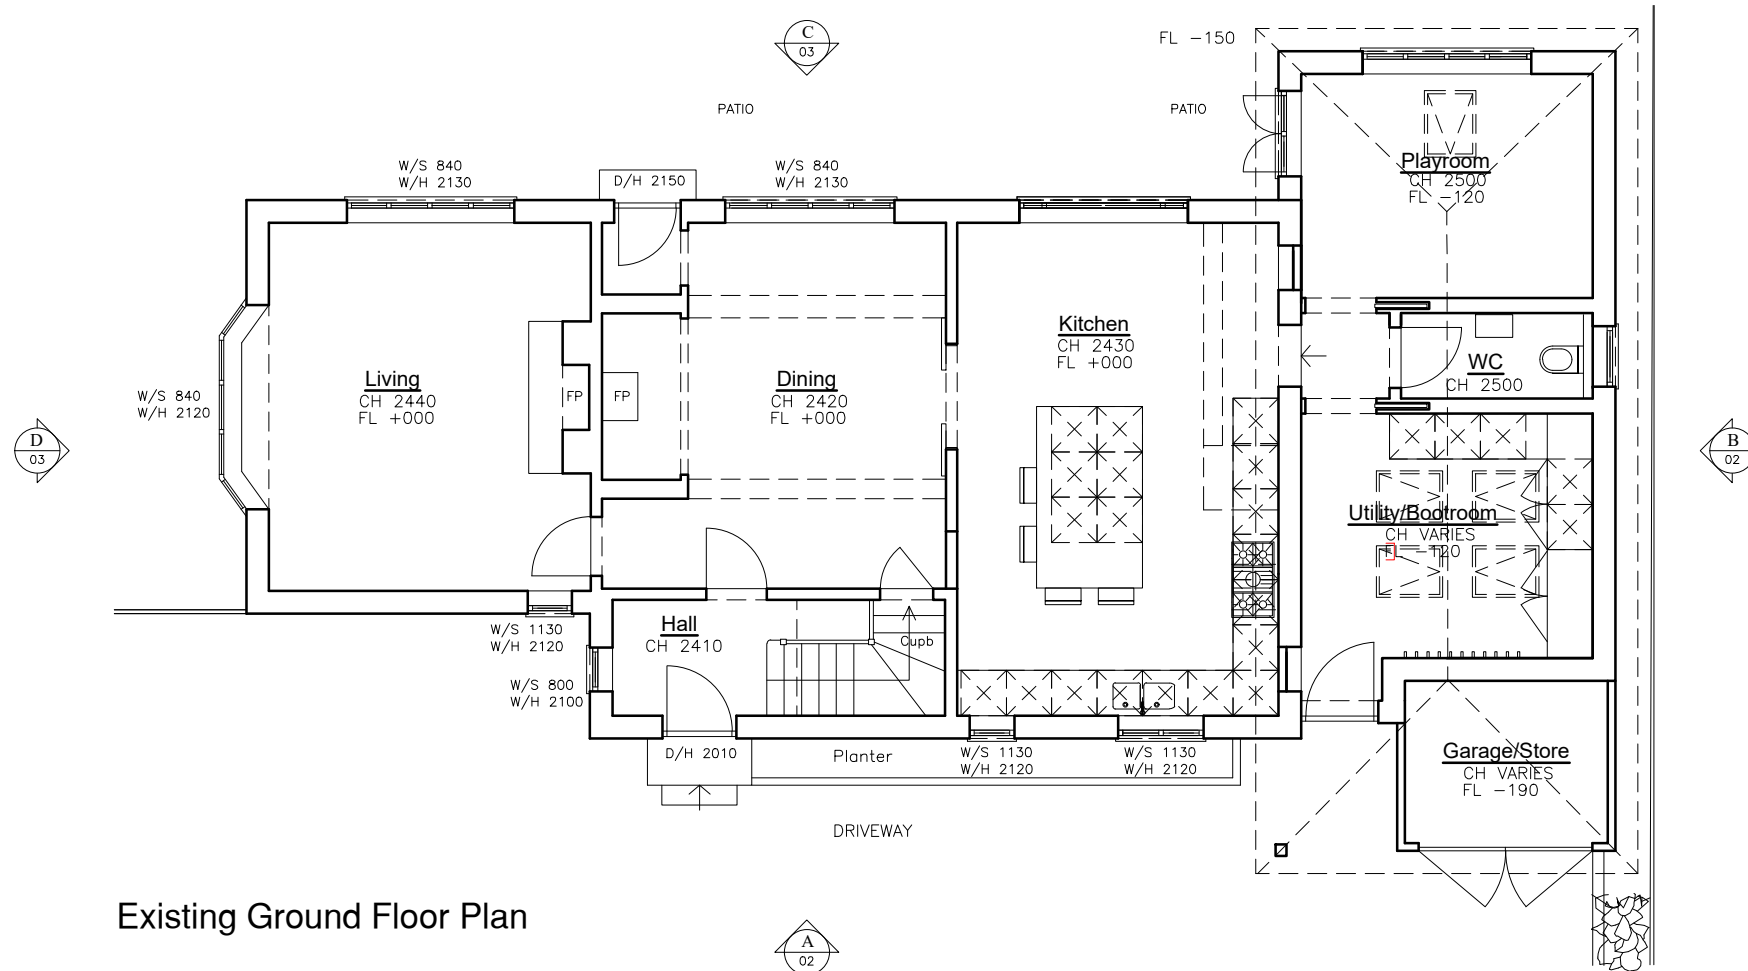


Existing Ground Floor Plan

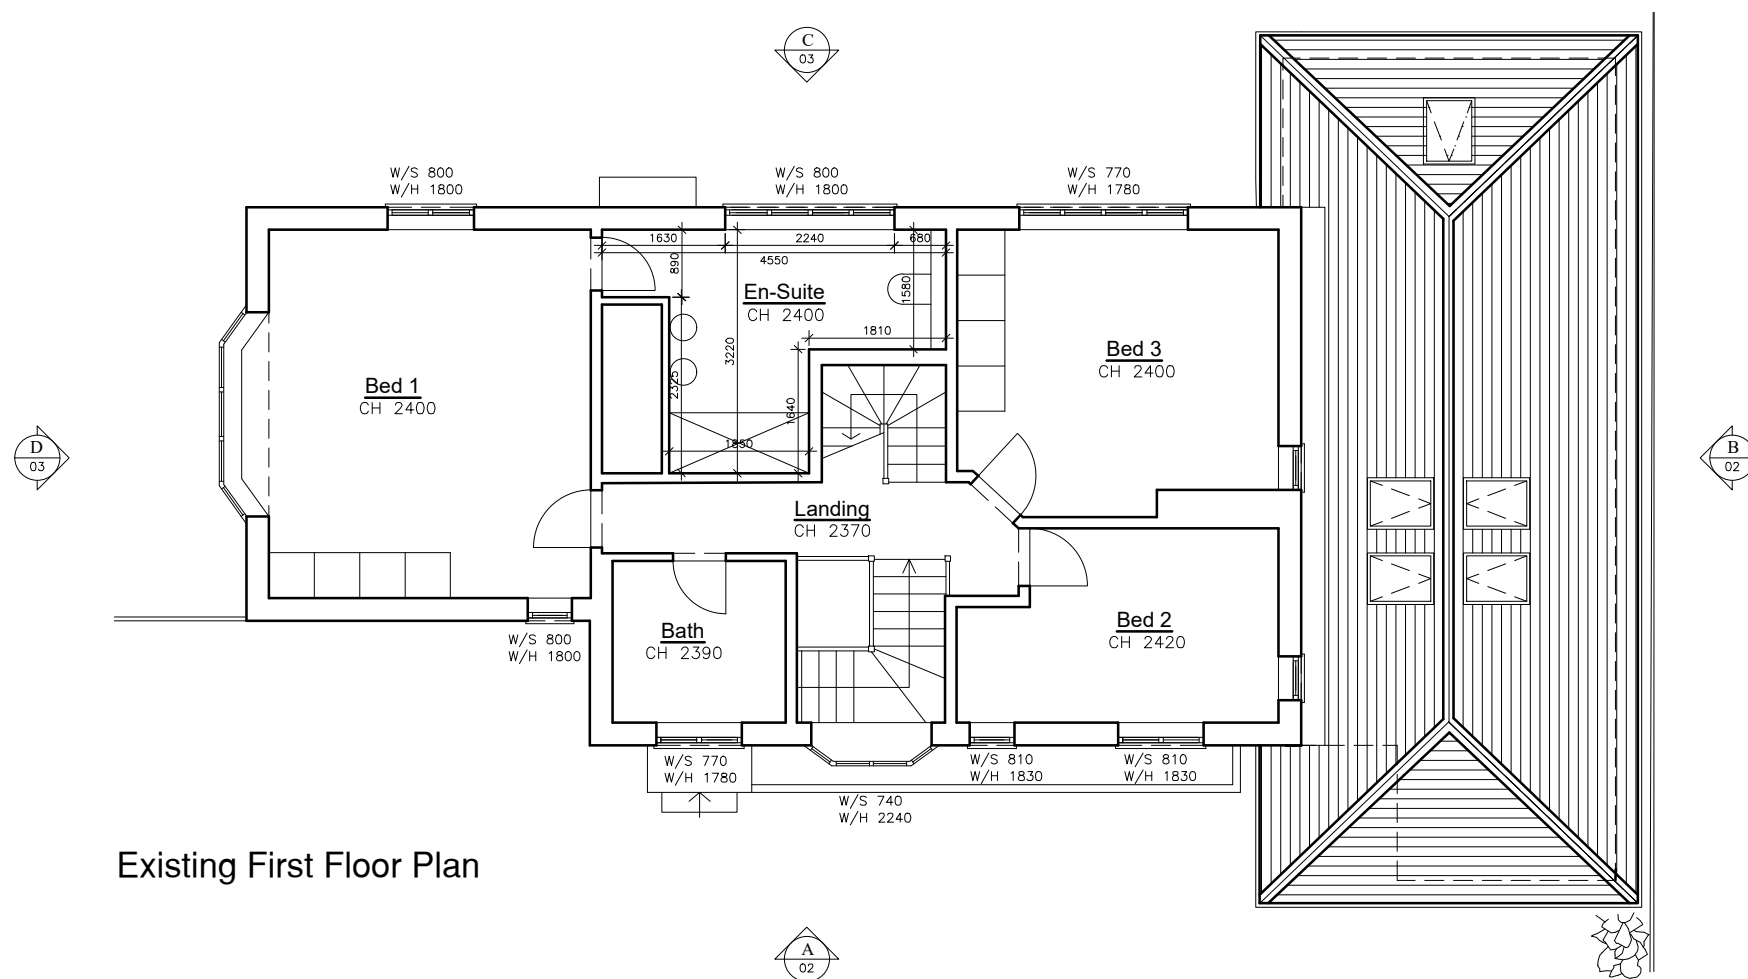

Existing First Floor Plan

PLANNING DRAWING

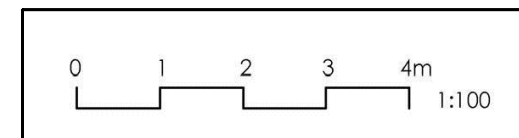

SARAH BREEZE RIBA

Client
Will & George Hyslop

Project
Tyes
Tylers Green, Cuckfield
West Sussex RH17 5DZ

Title
Existing Ground &
First Floor Plan

Drawn by
SB

Checked by
WH&GH

Scale
A3 @ 1:100

Date
29/01/25

Project no.
Dwg. no.
Revision
Prelim.

BA169 00 --