



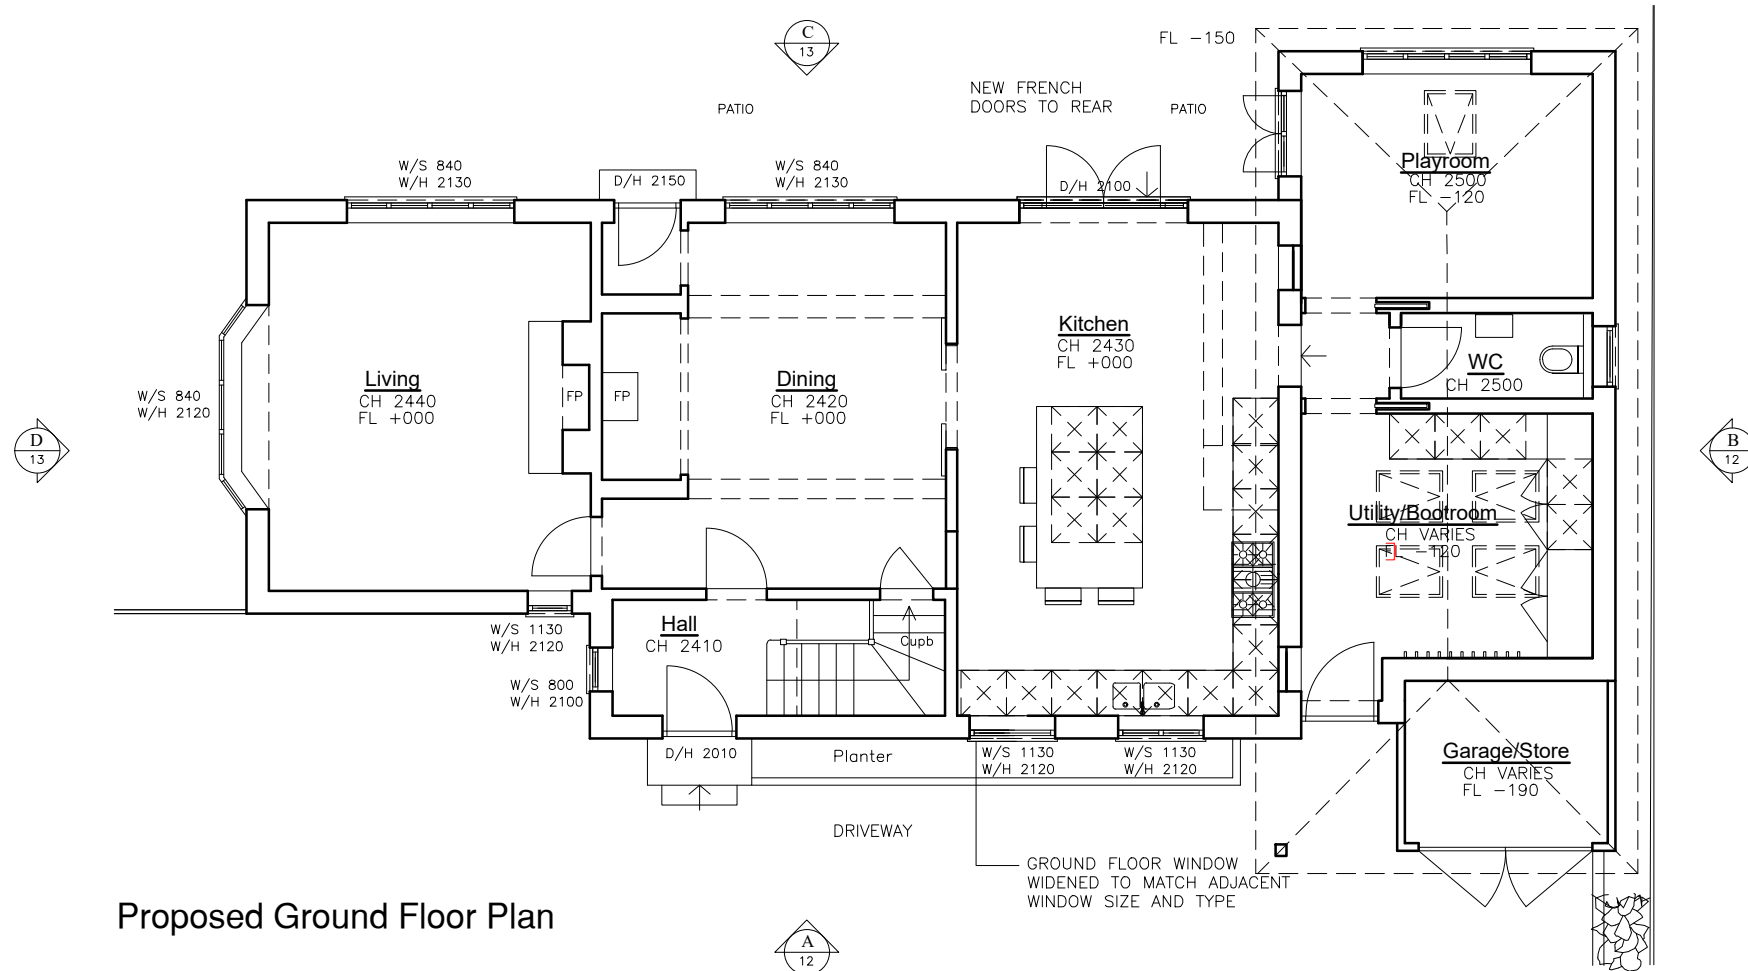


Proposed Ground Floor Plan

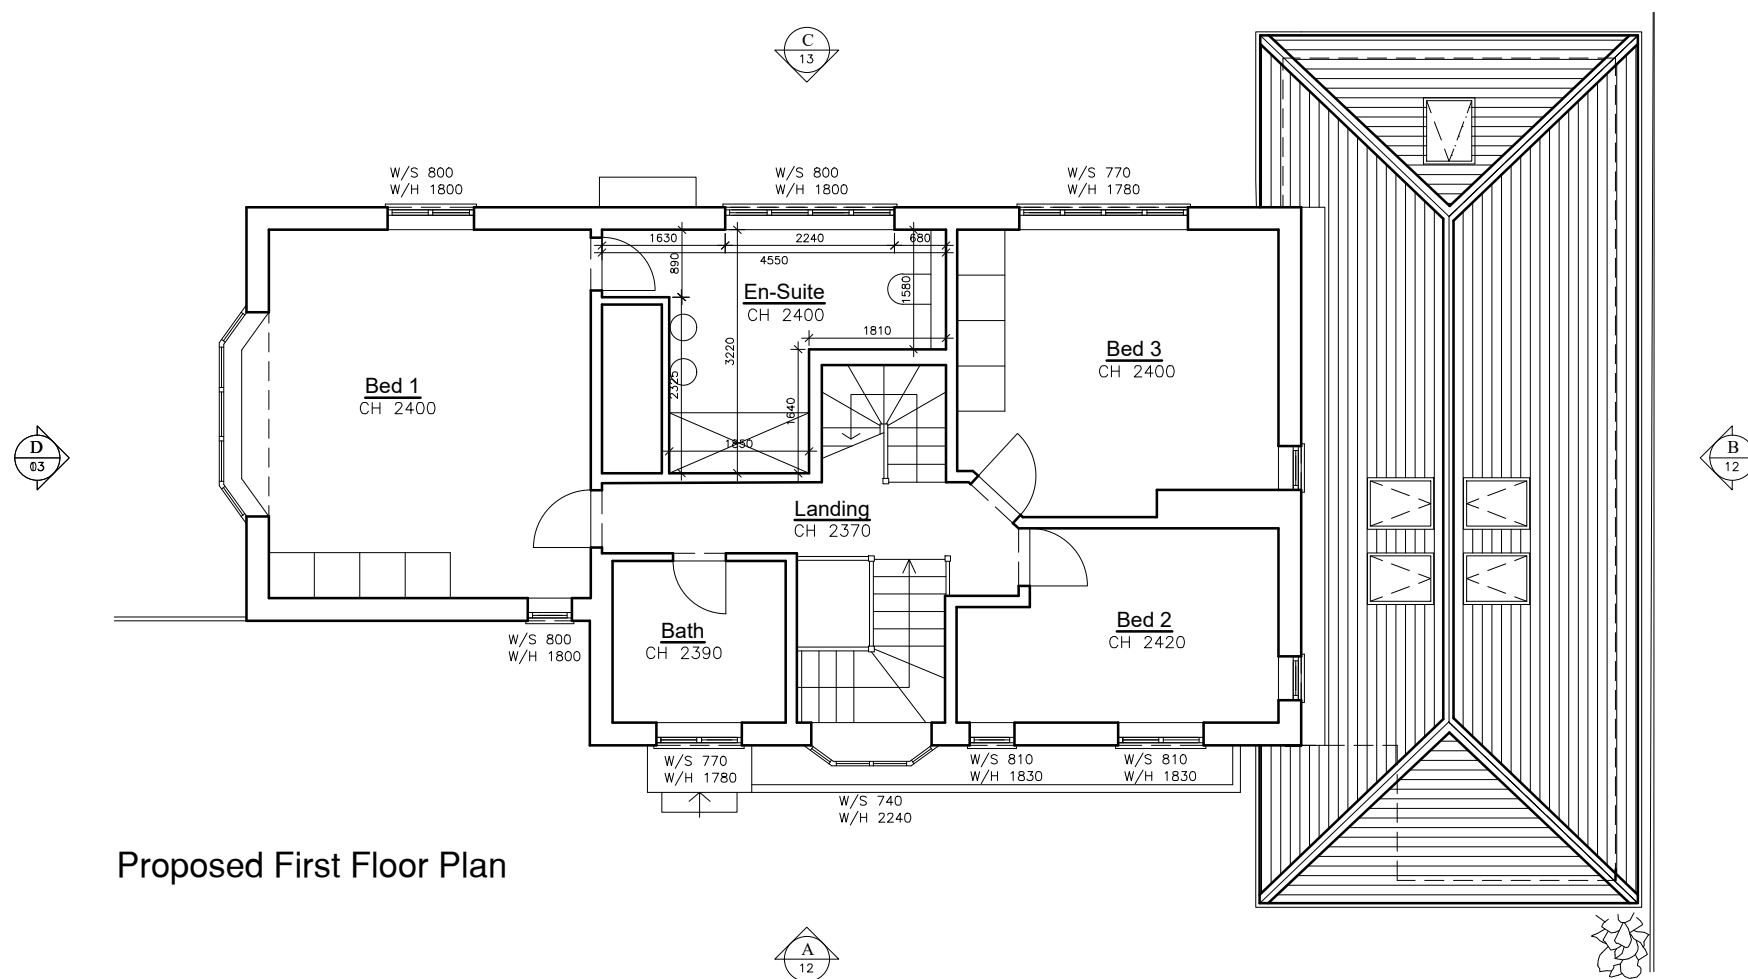

Proposed First Floor Plan

PLANNING DRAWING

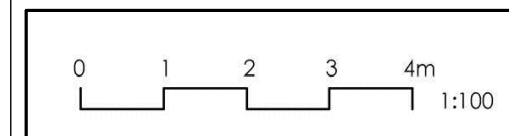

SARAH BREEZE RIBA

Client

Will & George Hyslop

Project

Tyes
Tylers Green, Cuckfield
West Sussex RH17 5DZ

Title

Proposed Ground &
First Floor Plan

Drawn by

SB

Checked by

WH&GH

Scale

A3 @ 1:100

Date

29/01/25

Project no.

BA169

Dwg. no.

10

Revision

--

Prelim.