





FRONT ELEVATION SOUTH WEST

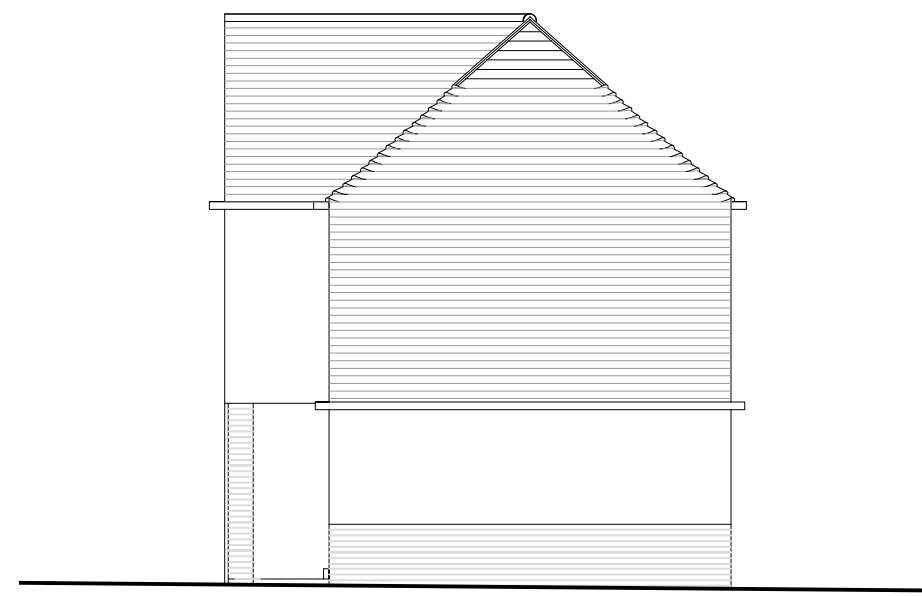


SIDE ELEVATION SOUTH EAST




REAR ELEVATION NORTH EAST

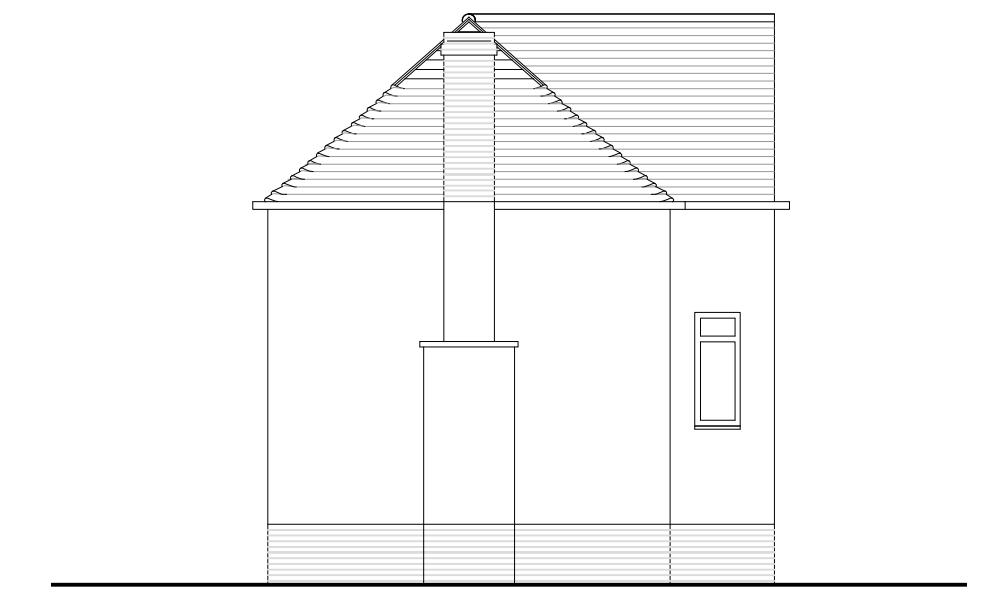


SIDE ELEVATION NORTH WEST

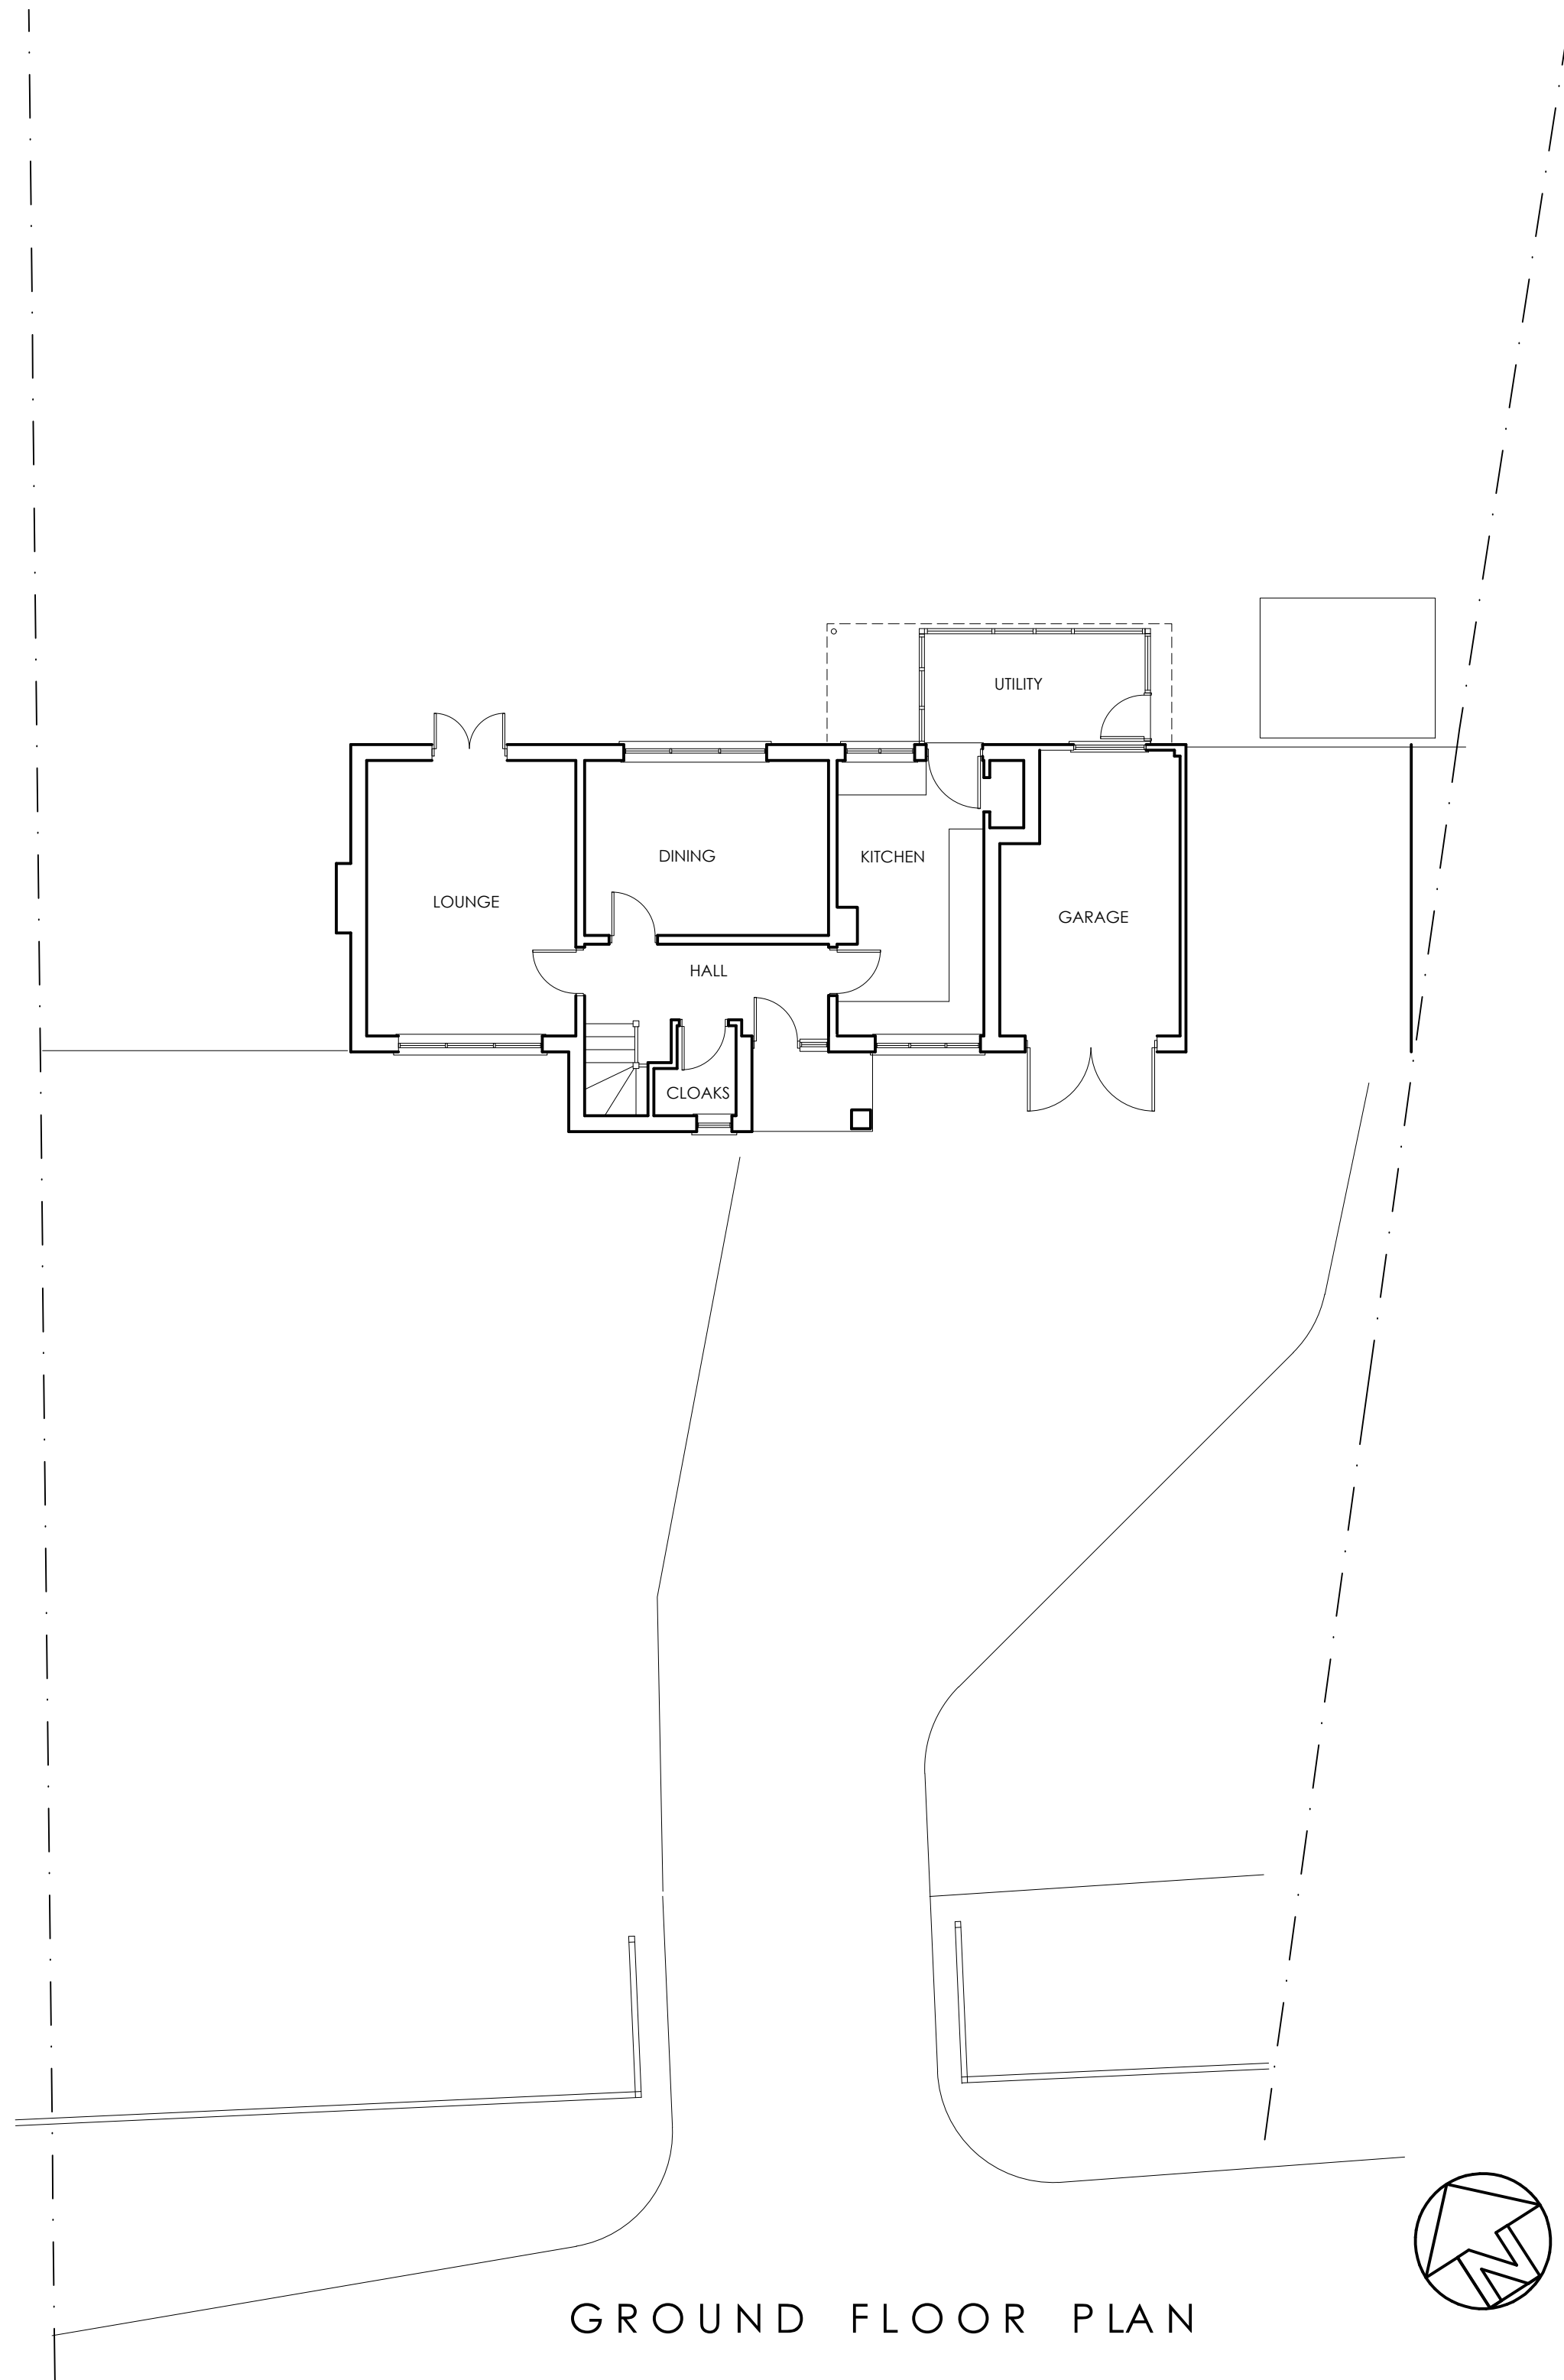


GROUND FLOOR PLAN

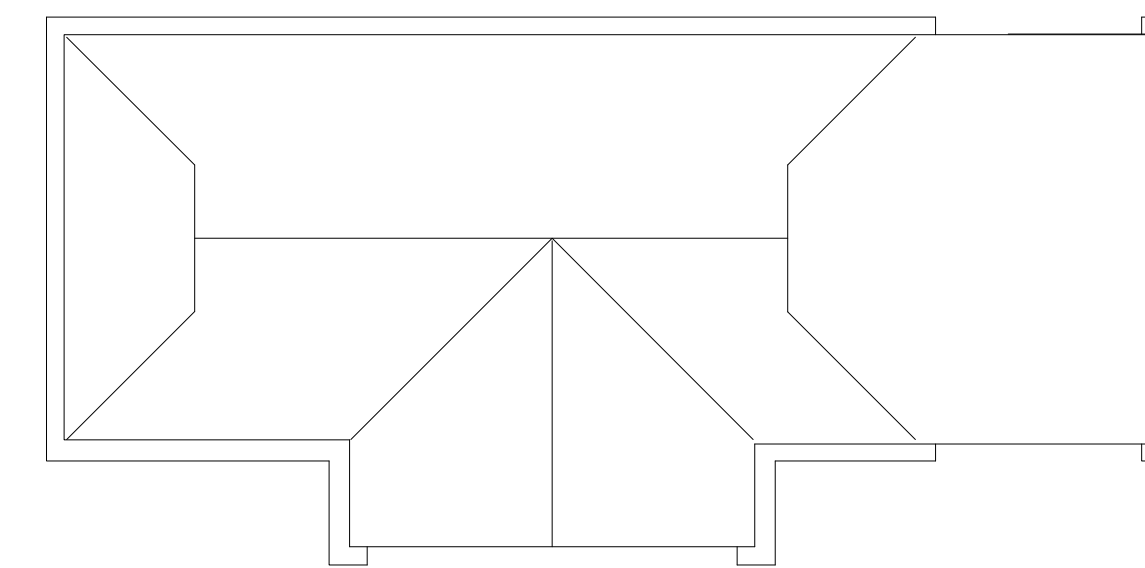



ROOF PLAN

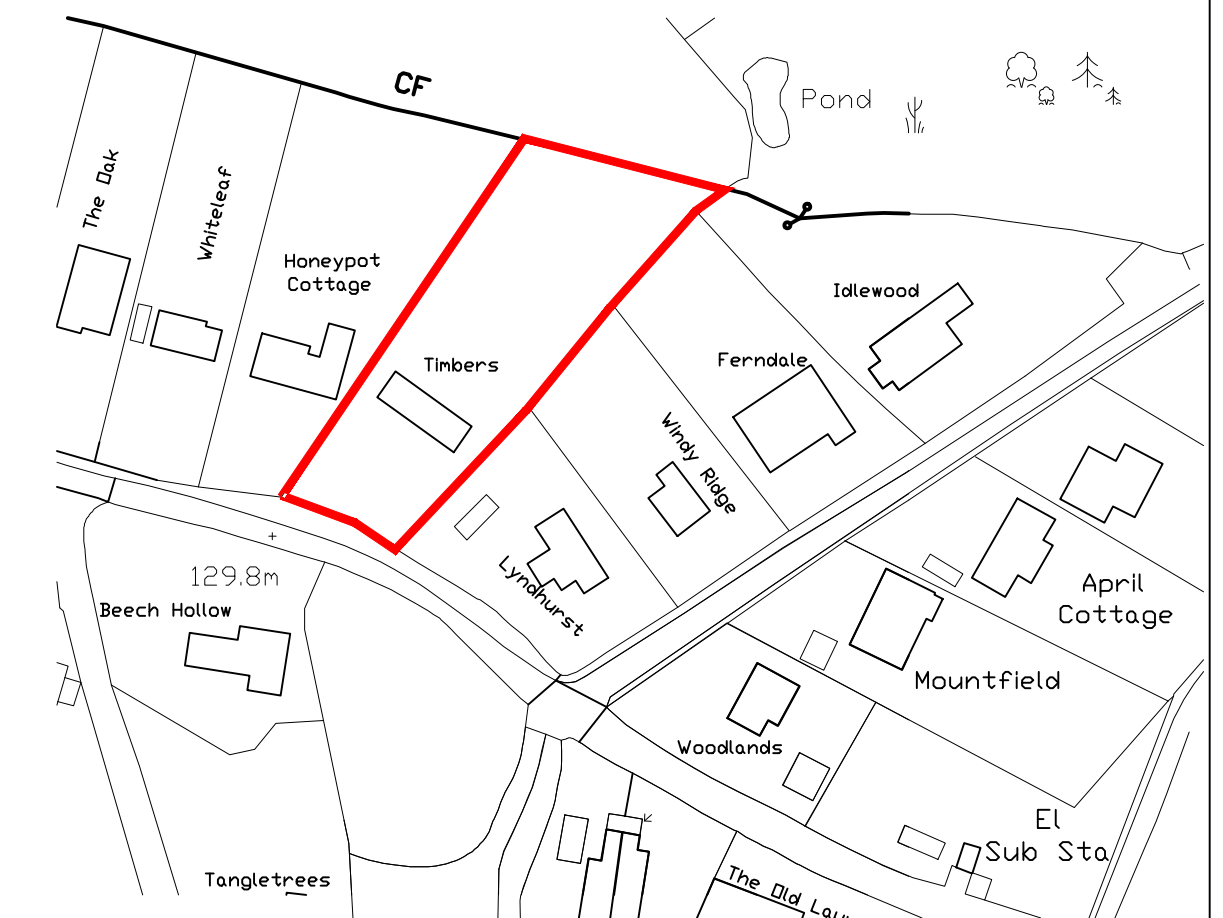

BLOCK PLAN
Scale 1:1250

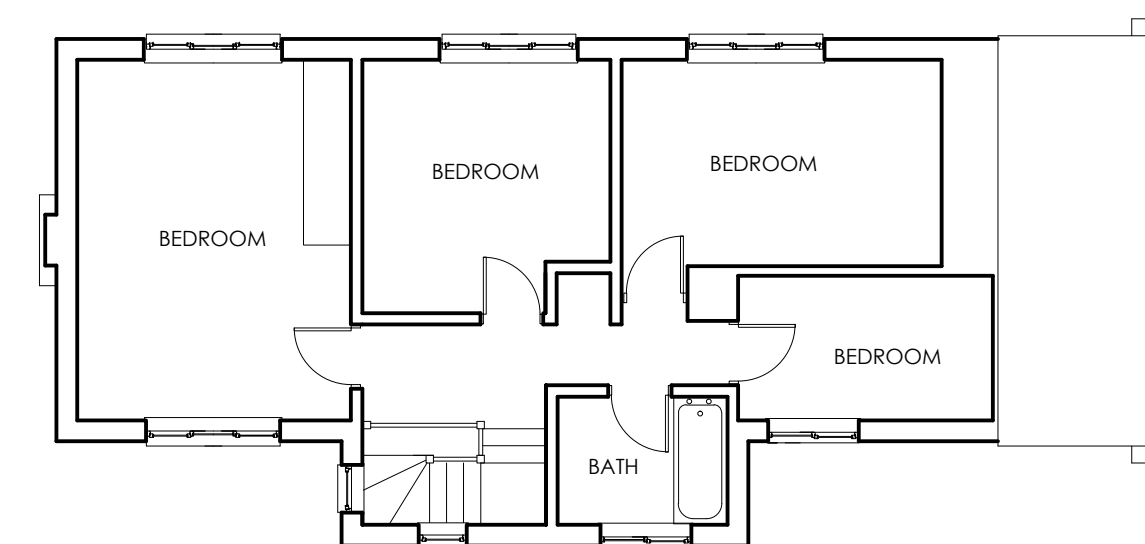

FIRST FLOOR PLAN

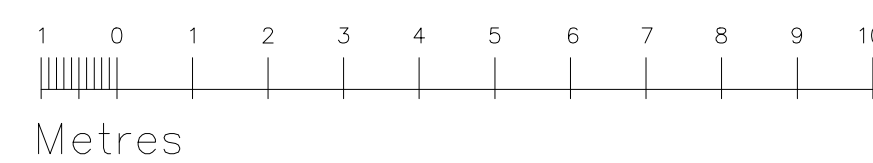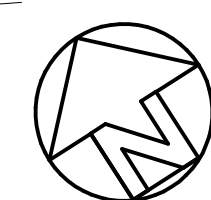

REVISION A - December 2016
BLOCK PLAN AMENDED TO READ LOCATION PLAN

A.J. YOUNGER Dip Arch (Hons) RIBA
CHARTERED ARCHITECTS
102-104 HIGH STREET
GOODSTONE
SURREY
Tel: 01883 742846
Mob: 0781 842 1967
email: ajyounger@aol.com

Client: MR & MRS WATKINSON
TIMBERS
CANSIRON LANE
ASHURST WOOD
WEST SUSSEX RH19 3SE

Project: TIMBERS
CANSIRON LANE
ASHURST WOOD
WEST SUSSEX RH19 3SE

Drawing Title:
PLANNING DRAWINGS
AS EXISTING

Date:	July 2016	Drawing No:	AY:99:486:EXG:01
Scale:	1:100 @ A1	Revision:	A