

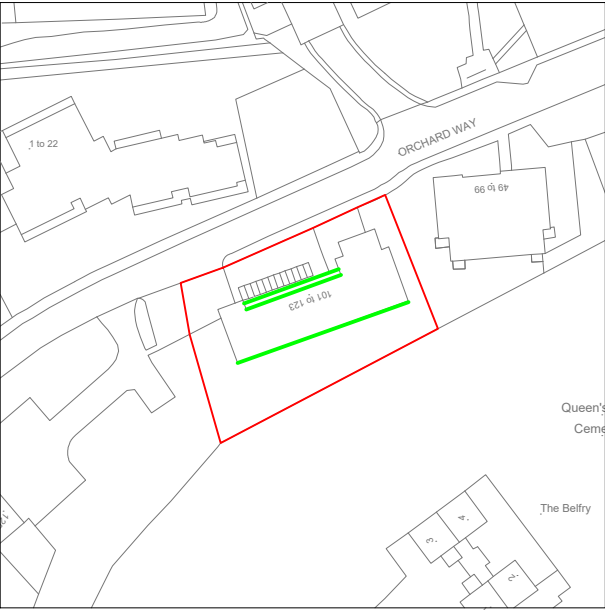
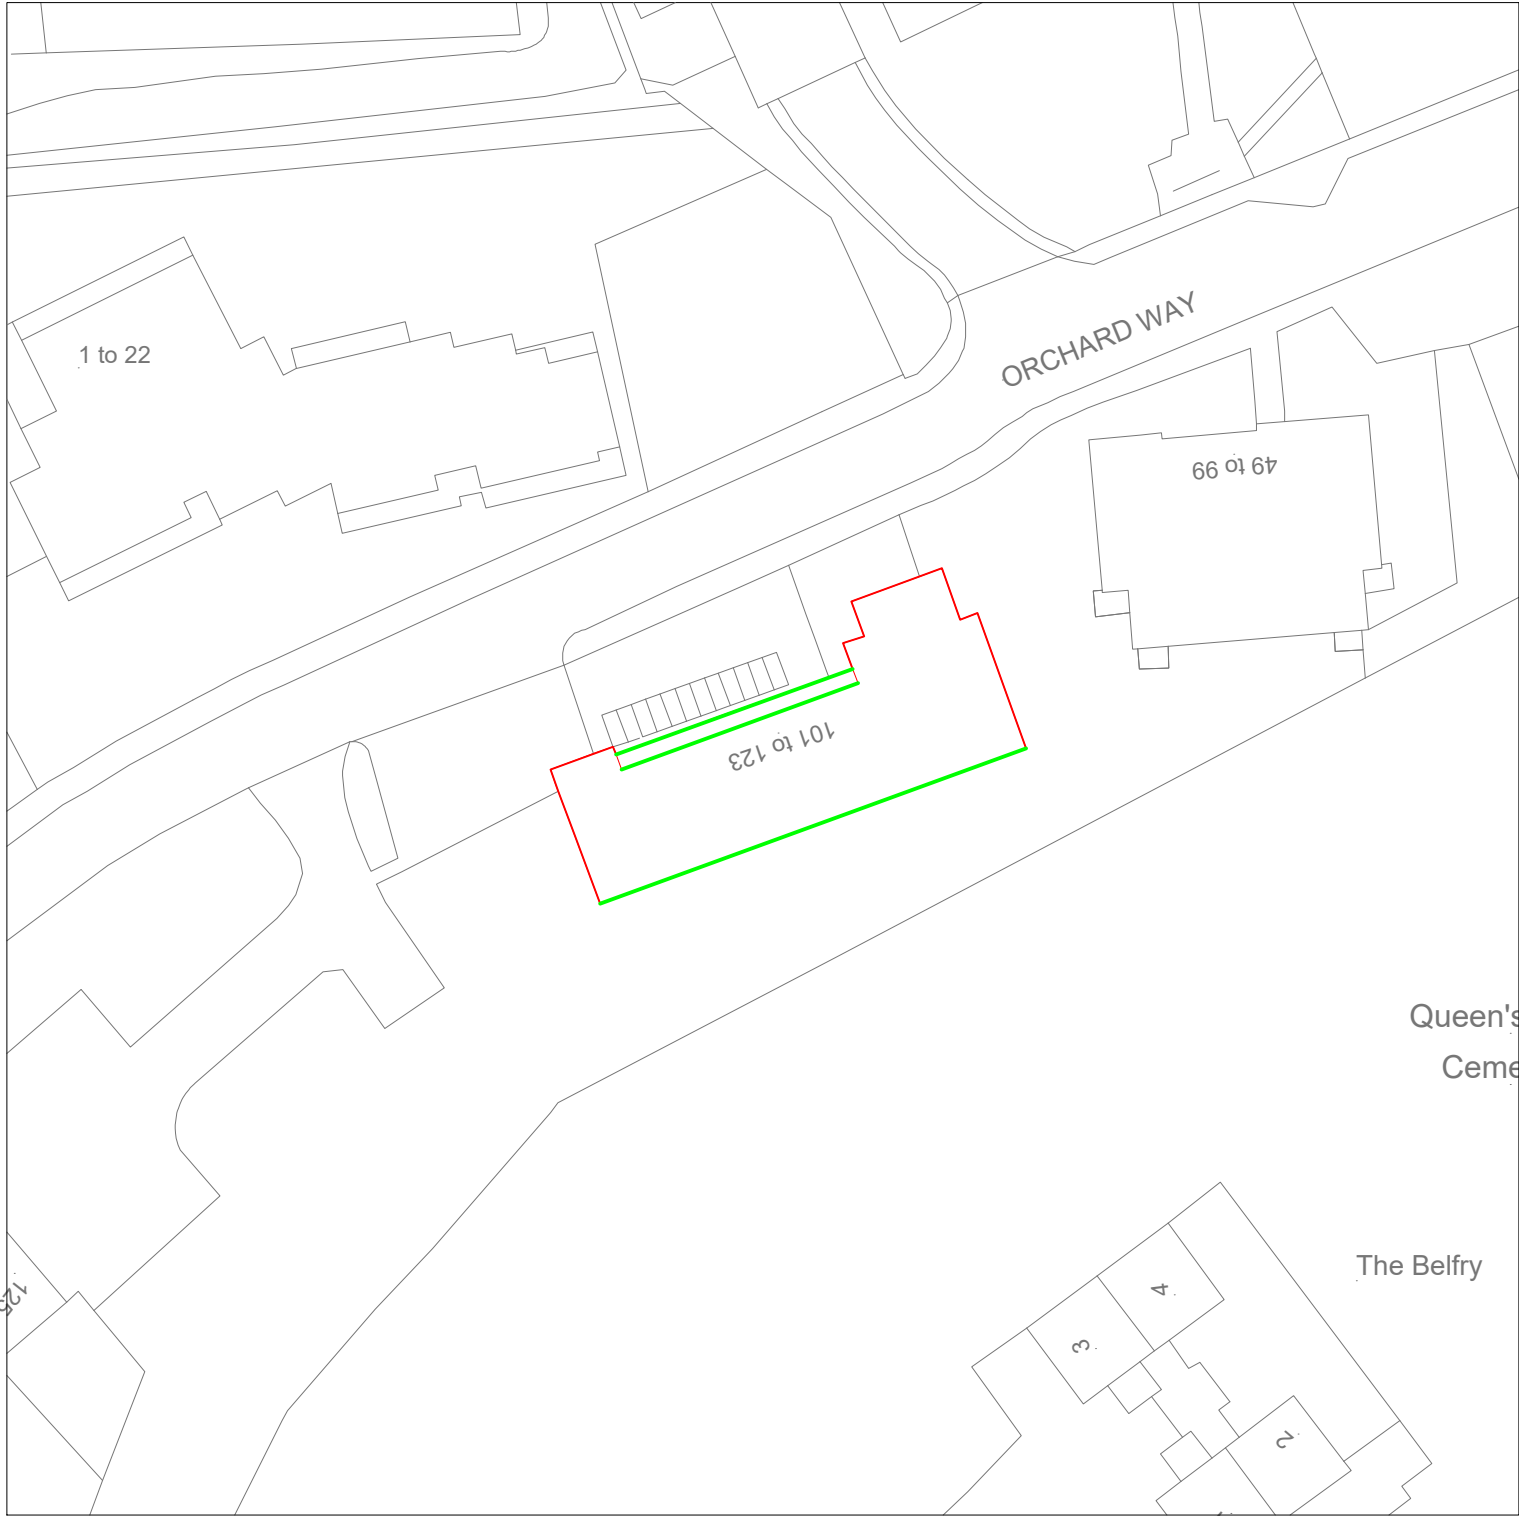


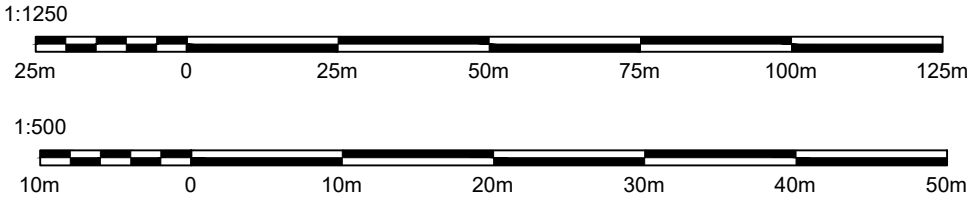

Site Plan - Scale 1:1250

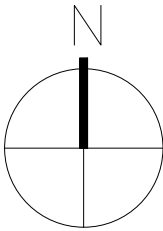

Block Plan - Scale 1:500

- DRAWING ISSUE NOTE:**
- For the purpose of submission to Local Authority for the approval of Planning Consent
 - This drawing is to be read in conjunction with all other relevant drawings & details in this package
 - Dimensions are in millimetres unless otherwise stated
 - Do not use for construction
 - Should any third party use these drawings for the purpose of construction, it shall be entirely at their own risk.



GDS Chartered Surveyors
East Barn, Furnace Farm, Furnace Lane
Lamberhurst, Kent, TN3 8LE

T. 01892 538 700 E. mail@gdsLtd.co.uk
www.gdsLtd.co.uk

Project 101 - 123 Orchard Way		
Drawing Site Location Plan		
17.06.2026 Revisions		Addition of areas marked in green where the works are taking place A
Client United Infrastructure		
Scale 1:1250 & 1:500 @ A3		
Date May 26	Drawn By AR	Checked By TH
Issue: PLANNING		
Drawing No. 2475	Revision - 101 - A	