




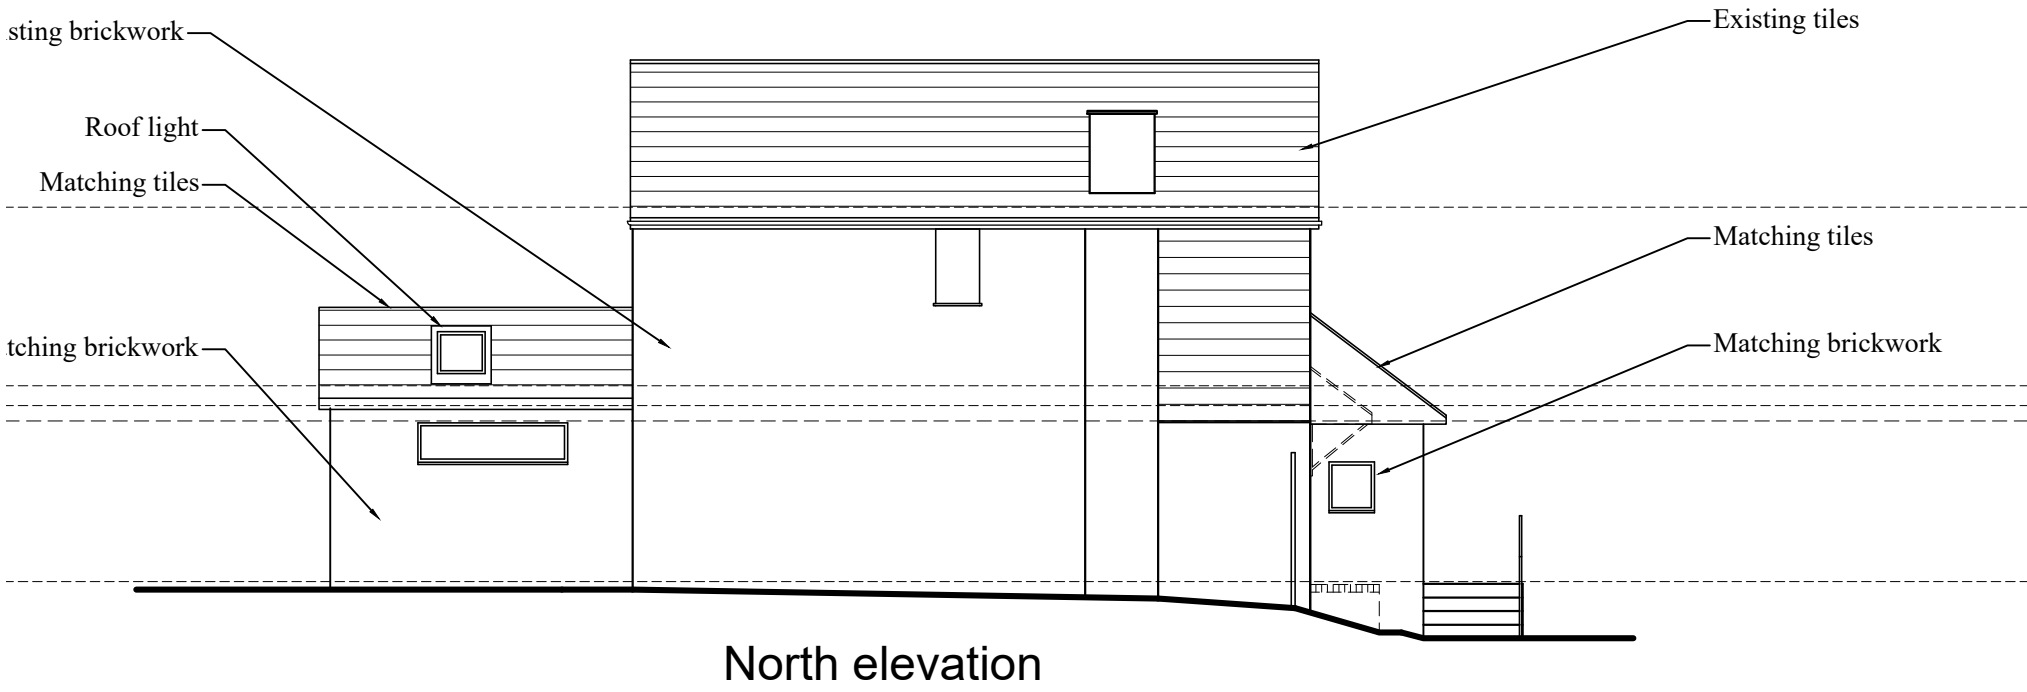

North elevation

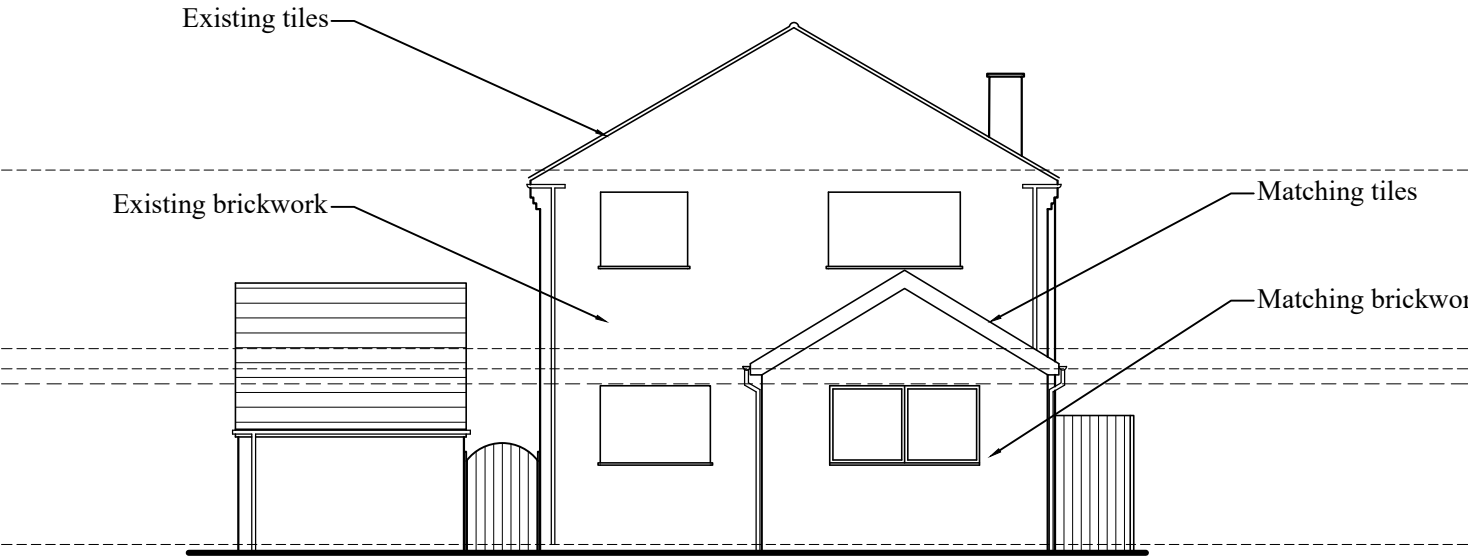


East elevation

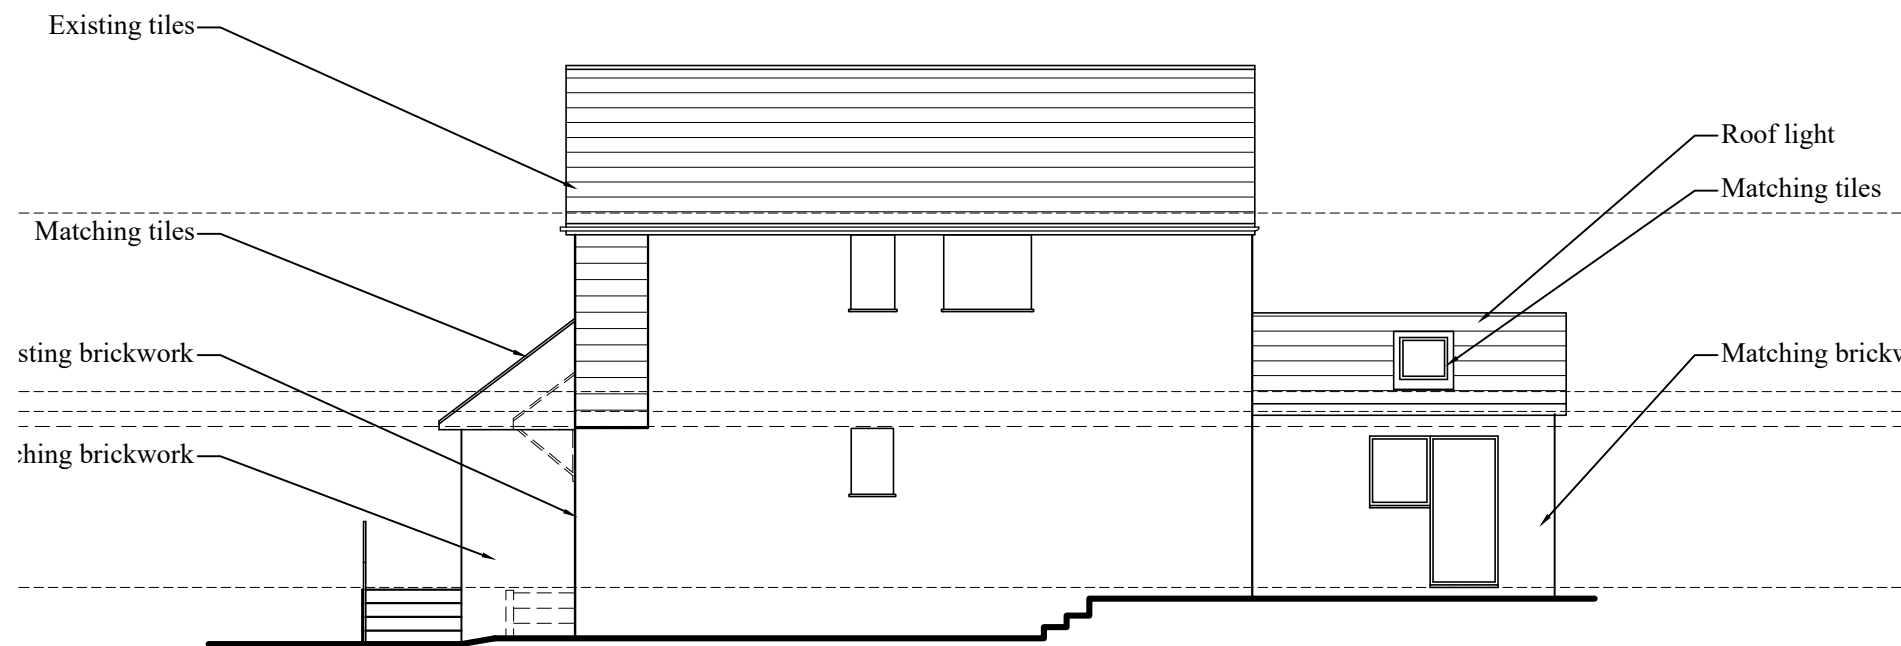

South elevation



West elevation

 



Downlands Architectural
Design & Surveying



Downlands
Framfield
Uckfield
East Sussex TN22 5PN
Tel: 01825 890222
E-mail: cad@downlandsds.co.uk

Job:
5 Court Close,
East Grinstead,
West Sussex, RH19 3YQ

Title:
planning
Proposed elevations

Date: FEB 2026	Drwg No: 2666/302	Rev:
Scale: 1:100 @ A2	Drawn: MB/AMJ	

Client:
Mr & Mrs D Sharp

Drawings are the copyright of the above practice. Contractor to check all dimensions and details before commencement, construction or fabrication and report any deviation to the Surveyor. Figured dimensions are not to be relied upon without site accuracy checking. All work to comply with current Building Regulations, BS's/CoPs & NHBC Reg's where applicable. Specification and Drawing contradictions must be referred to the surveyor before being acted upon.