



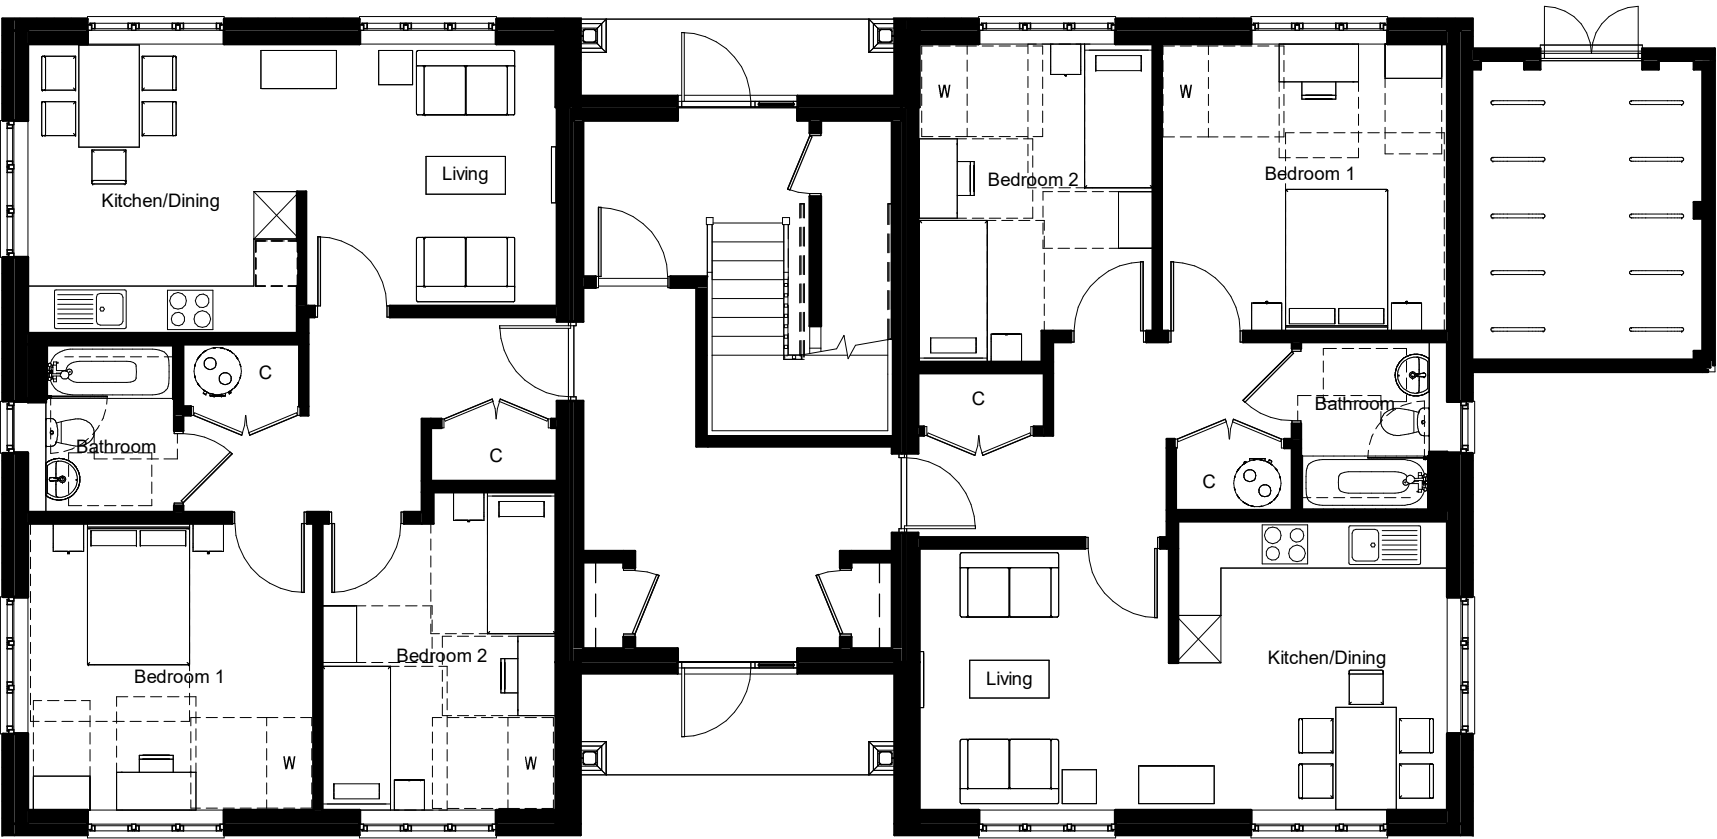

Ground Floor

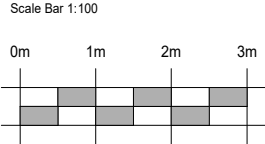

Development
Keymer Road
Burgess Hill

Drawing Title
Ground Floor Plan

Drawn	Date	Scale @ A3	Rev	Date	Note	Drawn	Check
THA	August 2026	1 : 100					

Building Number	Plot Number
B077	96-101

Drawing Number (Project - Originator - Functional Breakdown - Spatial Breakdown - Form - Discipline - Number)
P.96-101-SU.p1

E 26.08.26 Updated house type details DS CA

Revision Number
E