



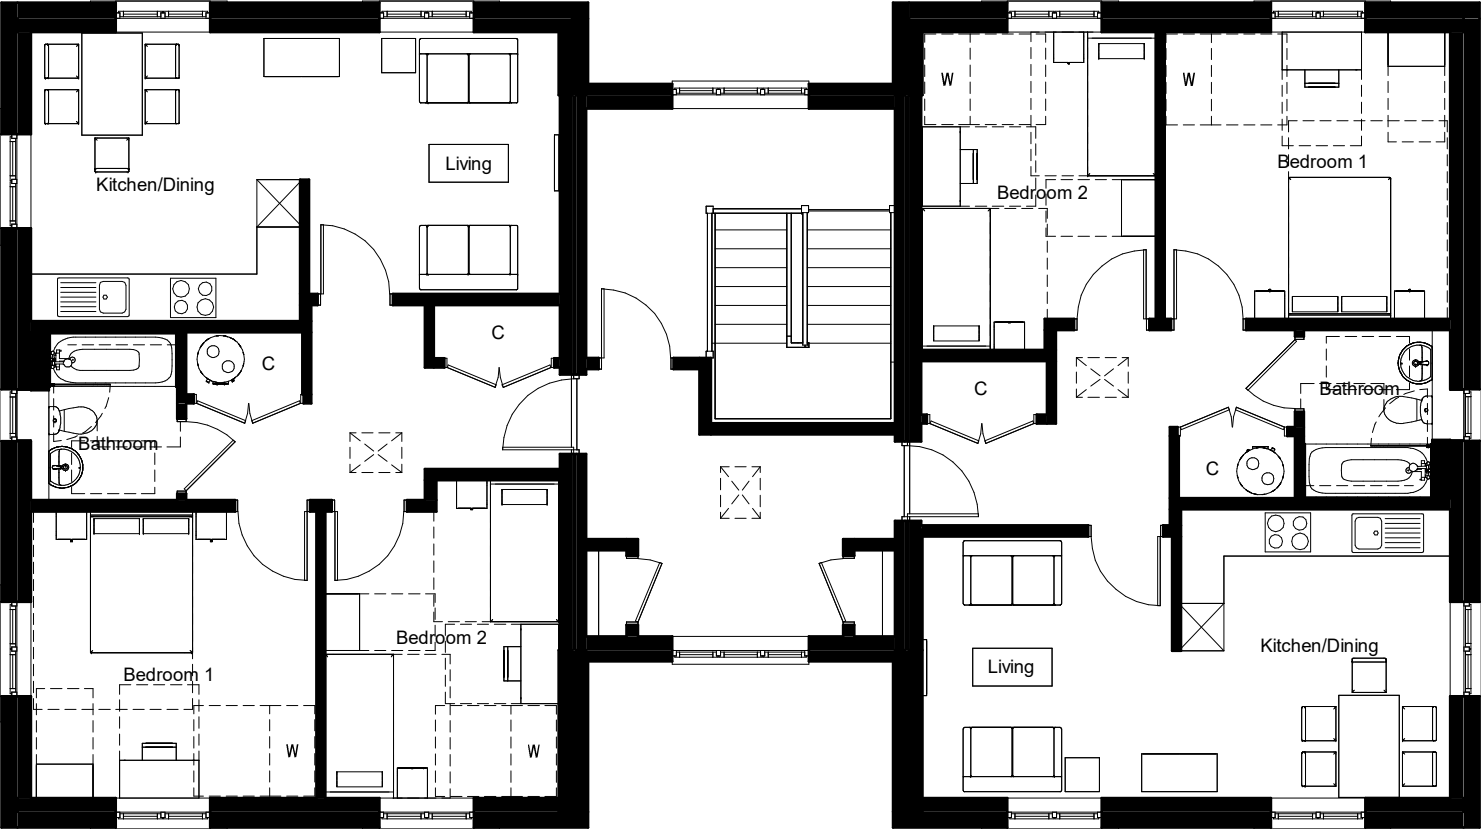

Second Floor

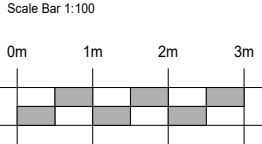

Development  
Keymer Road  
Burgess Hill

Building Number  
B077

Plot Number  
96-101

Drawing Title  
Second Floor Plan

| Drawn | Date        | Scale @ A3 | Rev | Date | Note | Drawn | Check |
|-------|-------------|------------|-----|------|------|-------|-------|
| THA   | August 2026 | 1 : 100    |     |      |      |       |       |

Drawing Number (Project - Originator - Functional Breakdown - Spatial Breakdown - Form - Discipline - Number)  
P.96-101-SU.p3

Revision Number  
E