



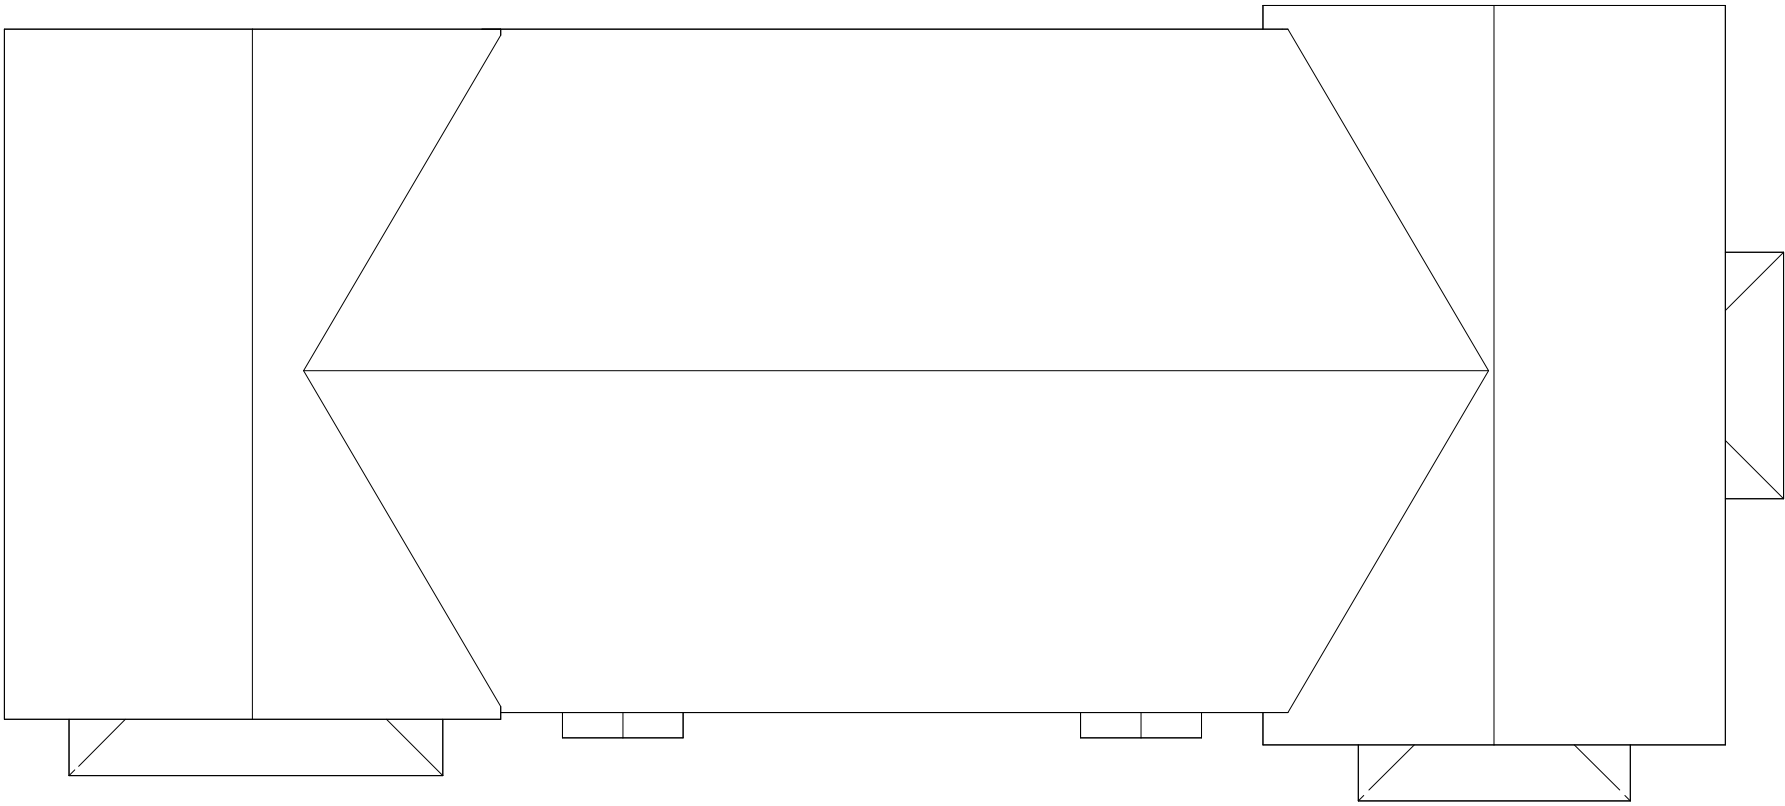

Roof Plan

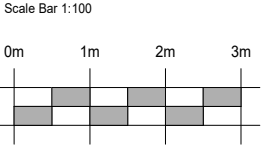

Development
Keymer Road
Burgess Hill

Building Number
B079

Plot Number
82 - 85

Drawing Title
Roof Plan

Drawn	Date	Scale @ A3	Rev	Date	Note	Drawn	Check
THA	August 2026	1 : 100					

Drawing Number (Project - Originator - Functional Breakdown - Spatial Breakdown - Form - Discipline - Number)

P.82-85-SU.rp