



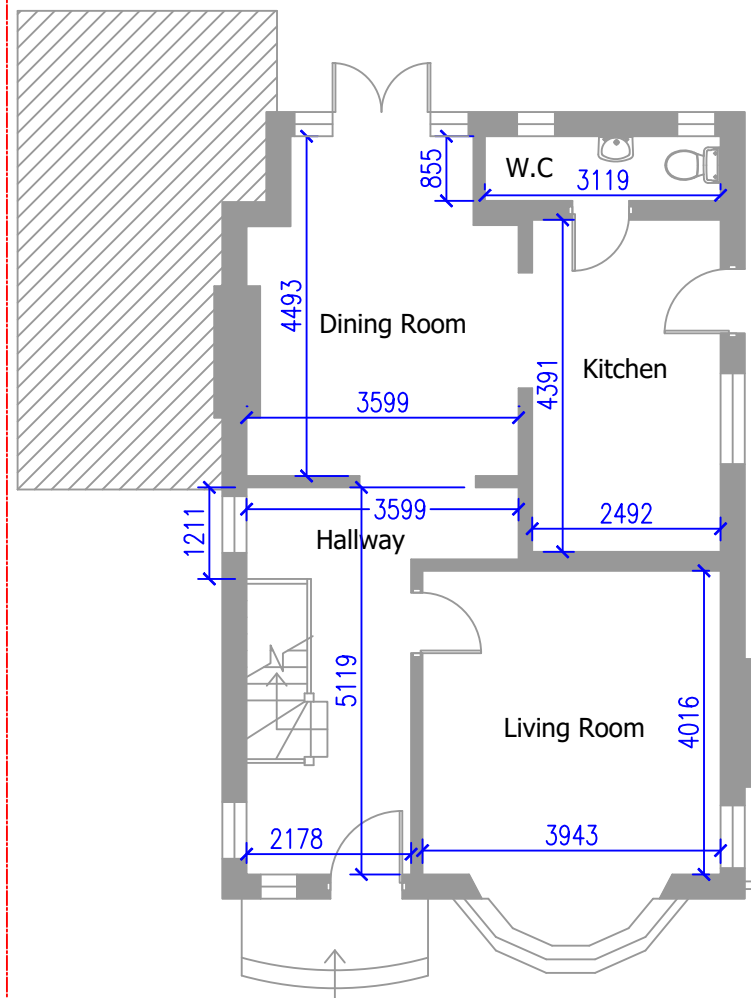


Existing Ground Floor Plan
Scale 1:100

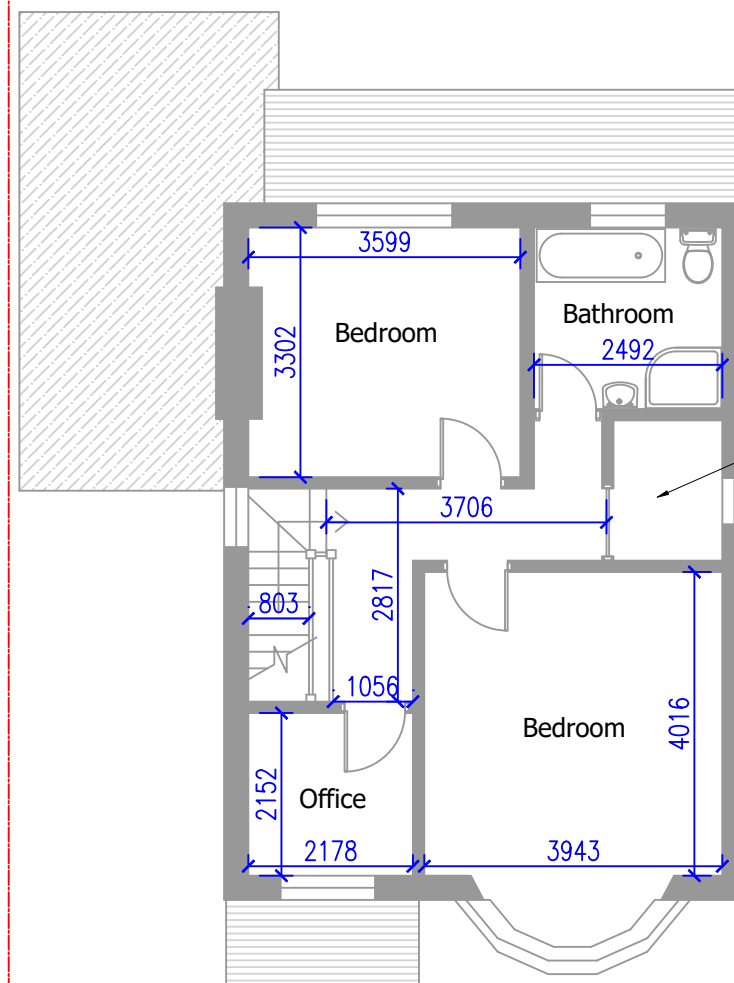


Existing First Floor Plan
Scale 1:100

CPD
(Unsurveyed)

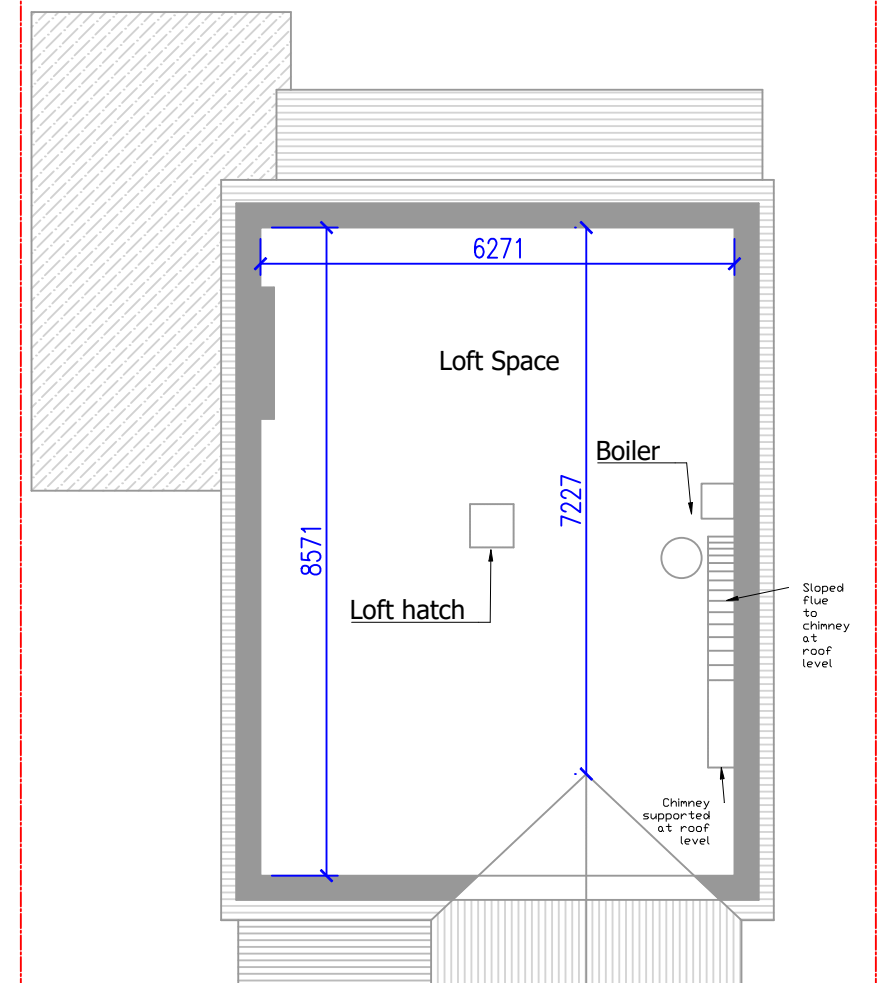

Existing Loft Plan
Scale 1:100

Notes: REVA 22.10.25 - Corrected patio door

 

52 Crescent Rd, Burgess
Hill RH15 8EG

Existing Plans

Project number	250107B
Date	05/02/2025
Drawn by	KN
Checked by	CC
250107B/E/1/REVA	
Scale	1:100 @ A3

The Farmhouse, Brook
Way, Hastings,
TN35 4NN
Cripps Cottage,
Lewes Road, Hassocks
BN6 8RH



This drawing remains the property of Clarion Chartered Surveyors.
Copying and un-authorised distribution is strictly forbidden without
prior written consent.

This drawing is for submission to the Local Planning Authority.