




Existing Front Elevation (NW)
Scale 1:100



Existing Rear Elevation (SE)
Scale :100

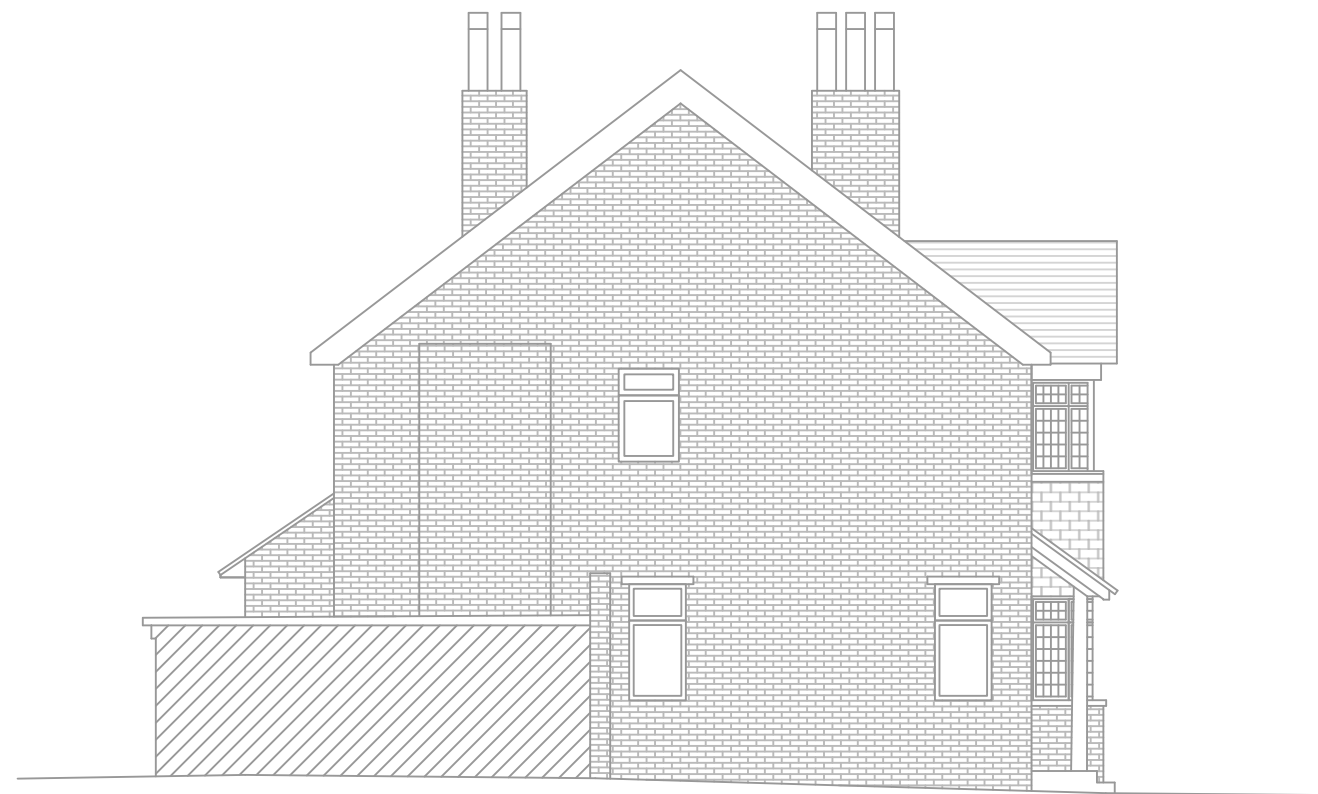


Existing Side Elevation (NE)
Scale 1:100



Existing Side Elevation (SW)
Scale 1:100

Notes:
REVA - 24.10.25 - added garage to SW side elevation

 

This drawing is for submission to the Local Planning Authority.

52 Crescent Rd, Burgess
Hill RH15 8EG

Existing Elevations

Project number	250107B
Date	05/02/2025
Drawn by	KN
Checked by	CC
250107B/E/3/REVA	
Scale	1:100 @ A3

The Farmhouse, Brook
Way, Hastings,
TN35 4NN
Cripps Cottage,
Lewes Road, Hassocks
BN6 8RH



This drawing remains the property of Clarion Chartered Surveyors.
Copying and un-authorised distribution is strictly forbidden without
prior written consent.