




Proposed Front Elevation (NW)  
Scale 1:100



Proposed Rear Elevation (SE)  
Scale :100




Proposed Side Elevation (NE)  
Scale 1:100

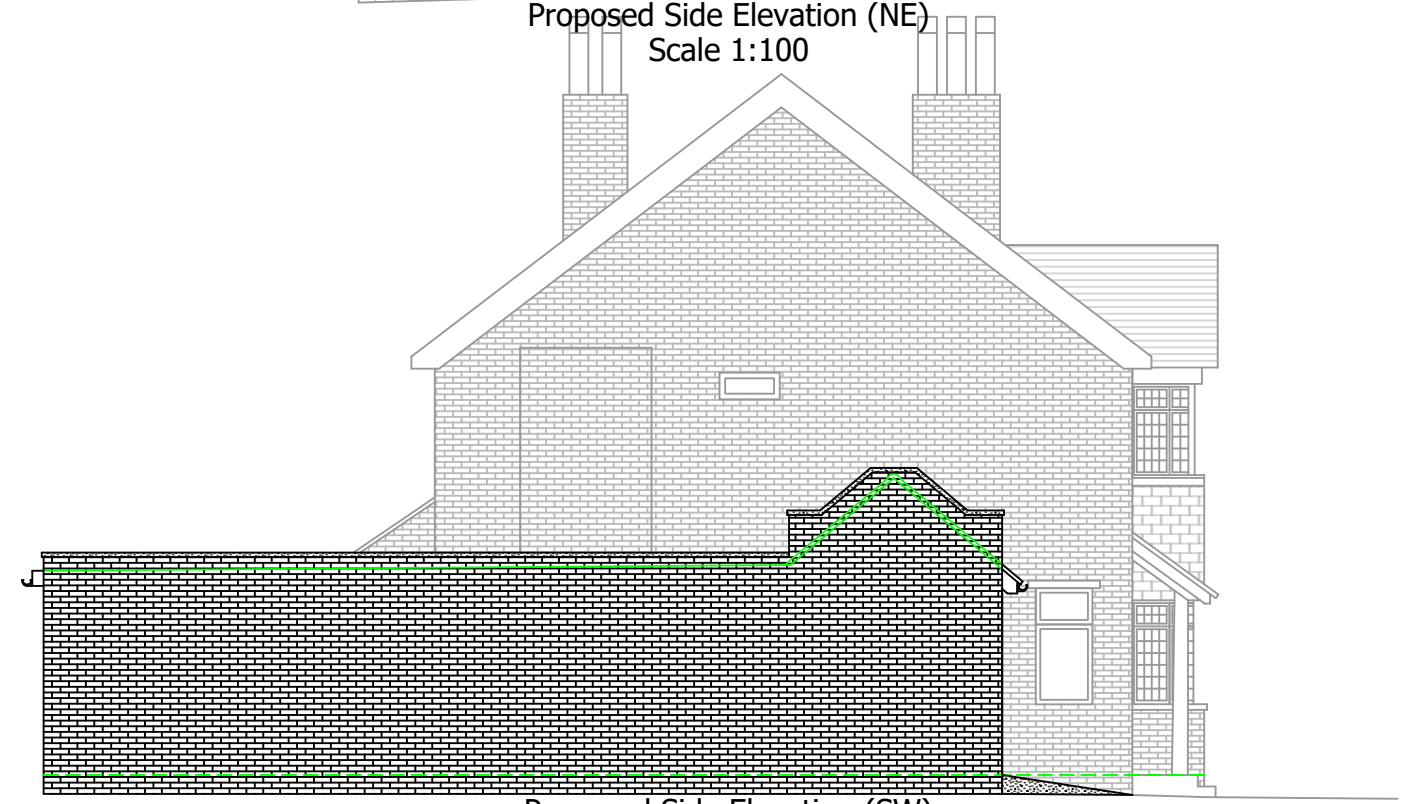

Proposed Side Elevation (SW)  
Scale 1:100

Notes:

 

This drawing is for submission to the Local Planning Authority.

52 Crescent Rd, Burgess  
Hill RH15 8EG

Proposed Elevations

|                |             |
|----------------|-------------|
| Project number | 250107B     |
| Date           | 05/02/2025  |
| Drawn by       | KN          |
| Checked by     | CC          |
|                | 250107B/P/3 |
| Scale          | 1:100 @ A3  |

The Farmhouse, Brook  
Way, Hastings,  
TN35 4NN  
Cripps Cottage,  
Lewes Road, Hassocks  
BN6 8RH



This drawing remains the property of Clarion Chartered Surveyors.  
Copying and un-authorised distribution is strictly forbidden without  
prior written consent.