



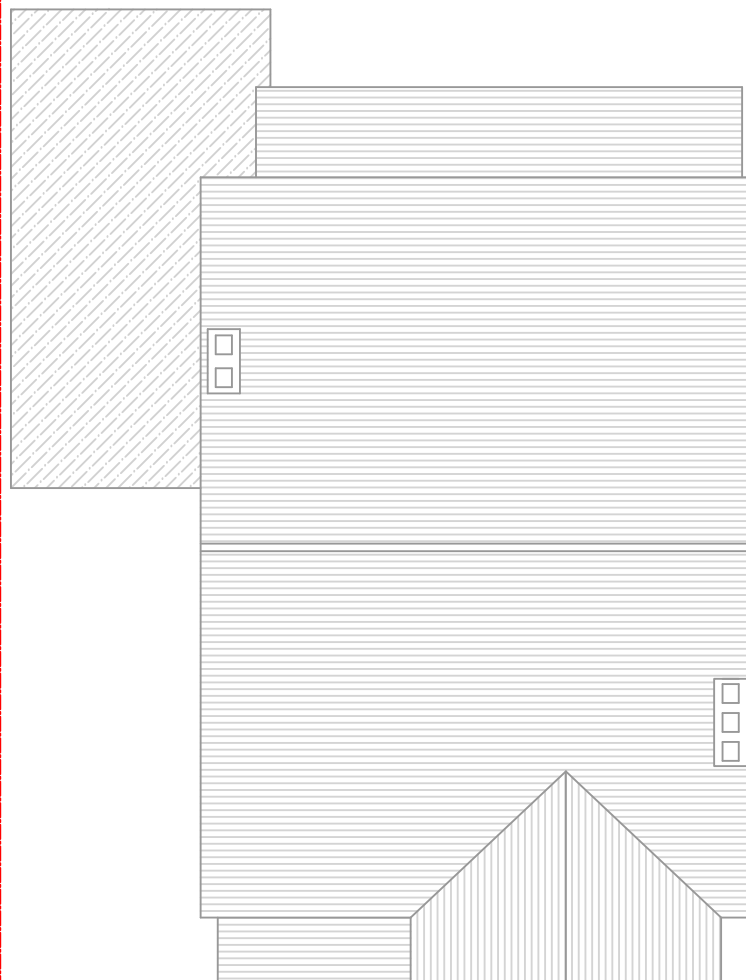

Existing Roof Plan
Scale 1:100

Scale Bar 1:100

 

52 Crescent Rd, Burgess
Hill RH15 8EG

Project number 250107B

Date 05/02/25

Drawn by KN

Checked by CC

Existing Roof Plan

250107B/E/2

Scale 1:100 @ A4

The Farmhouse, Brook
Way, Hastings,
TN35 4NN

Cripps Cottage,
Lewes Road, Hassocks
BN6 8RH



*This drawing remains the property of Clarion Chartered Surveyors.
Copying and un-authorised distribution is strictly forbidden without
prior written consent.*

Notes:

This drawing is for submission to the Local Planning Authority.