

01 Proposed Site Plan  
1:500 @ A1; 1:1000 @ A3





KEY

- 1 Cottage
- 2 Stables
- 3 Cow-shed
- 4 Byre
- 5 Barn
- 6 Birchen Lane Gate
- 7 Farmyard Parking Area

Key

- Proposed
- Existing
- Application Boundary
- Root Protection Area
- Ownership Boundary
- Demolition - External

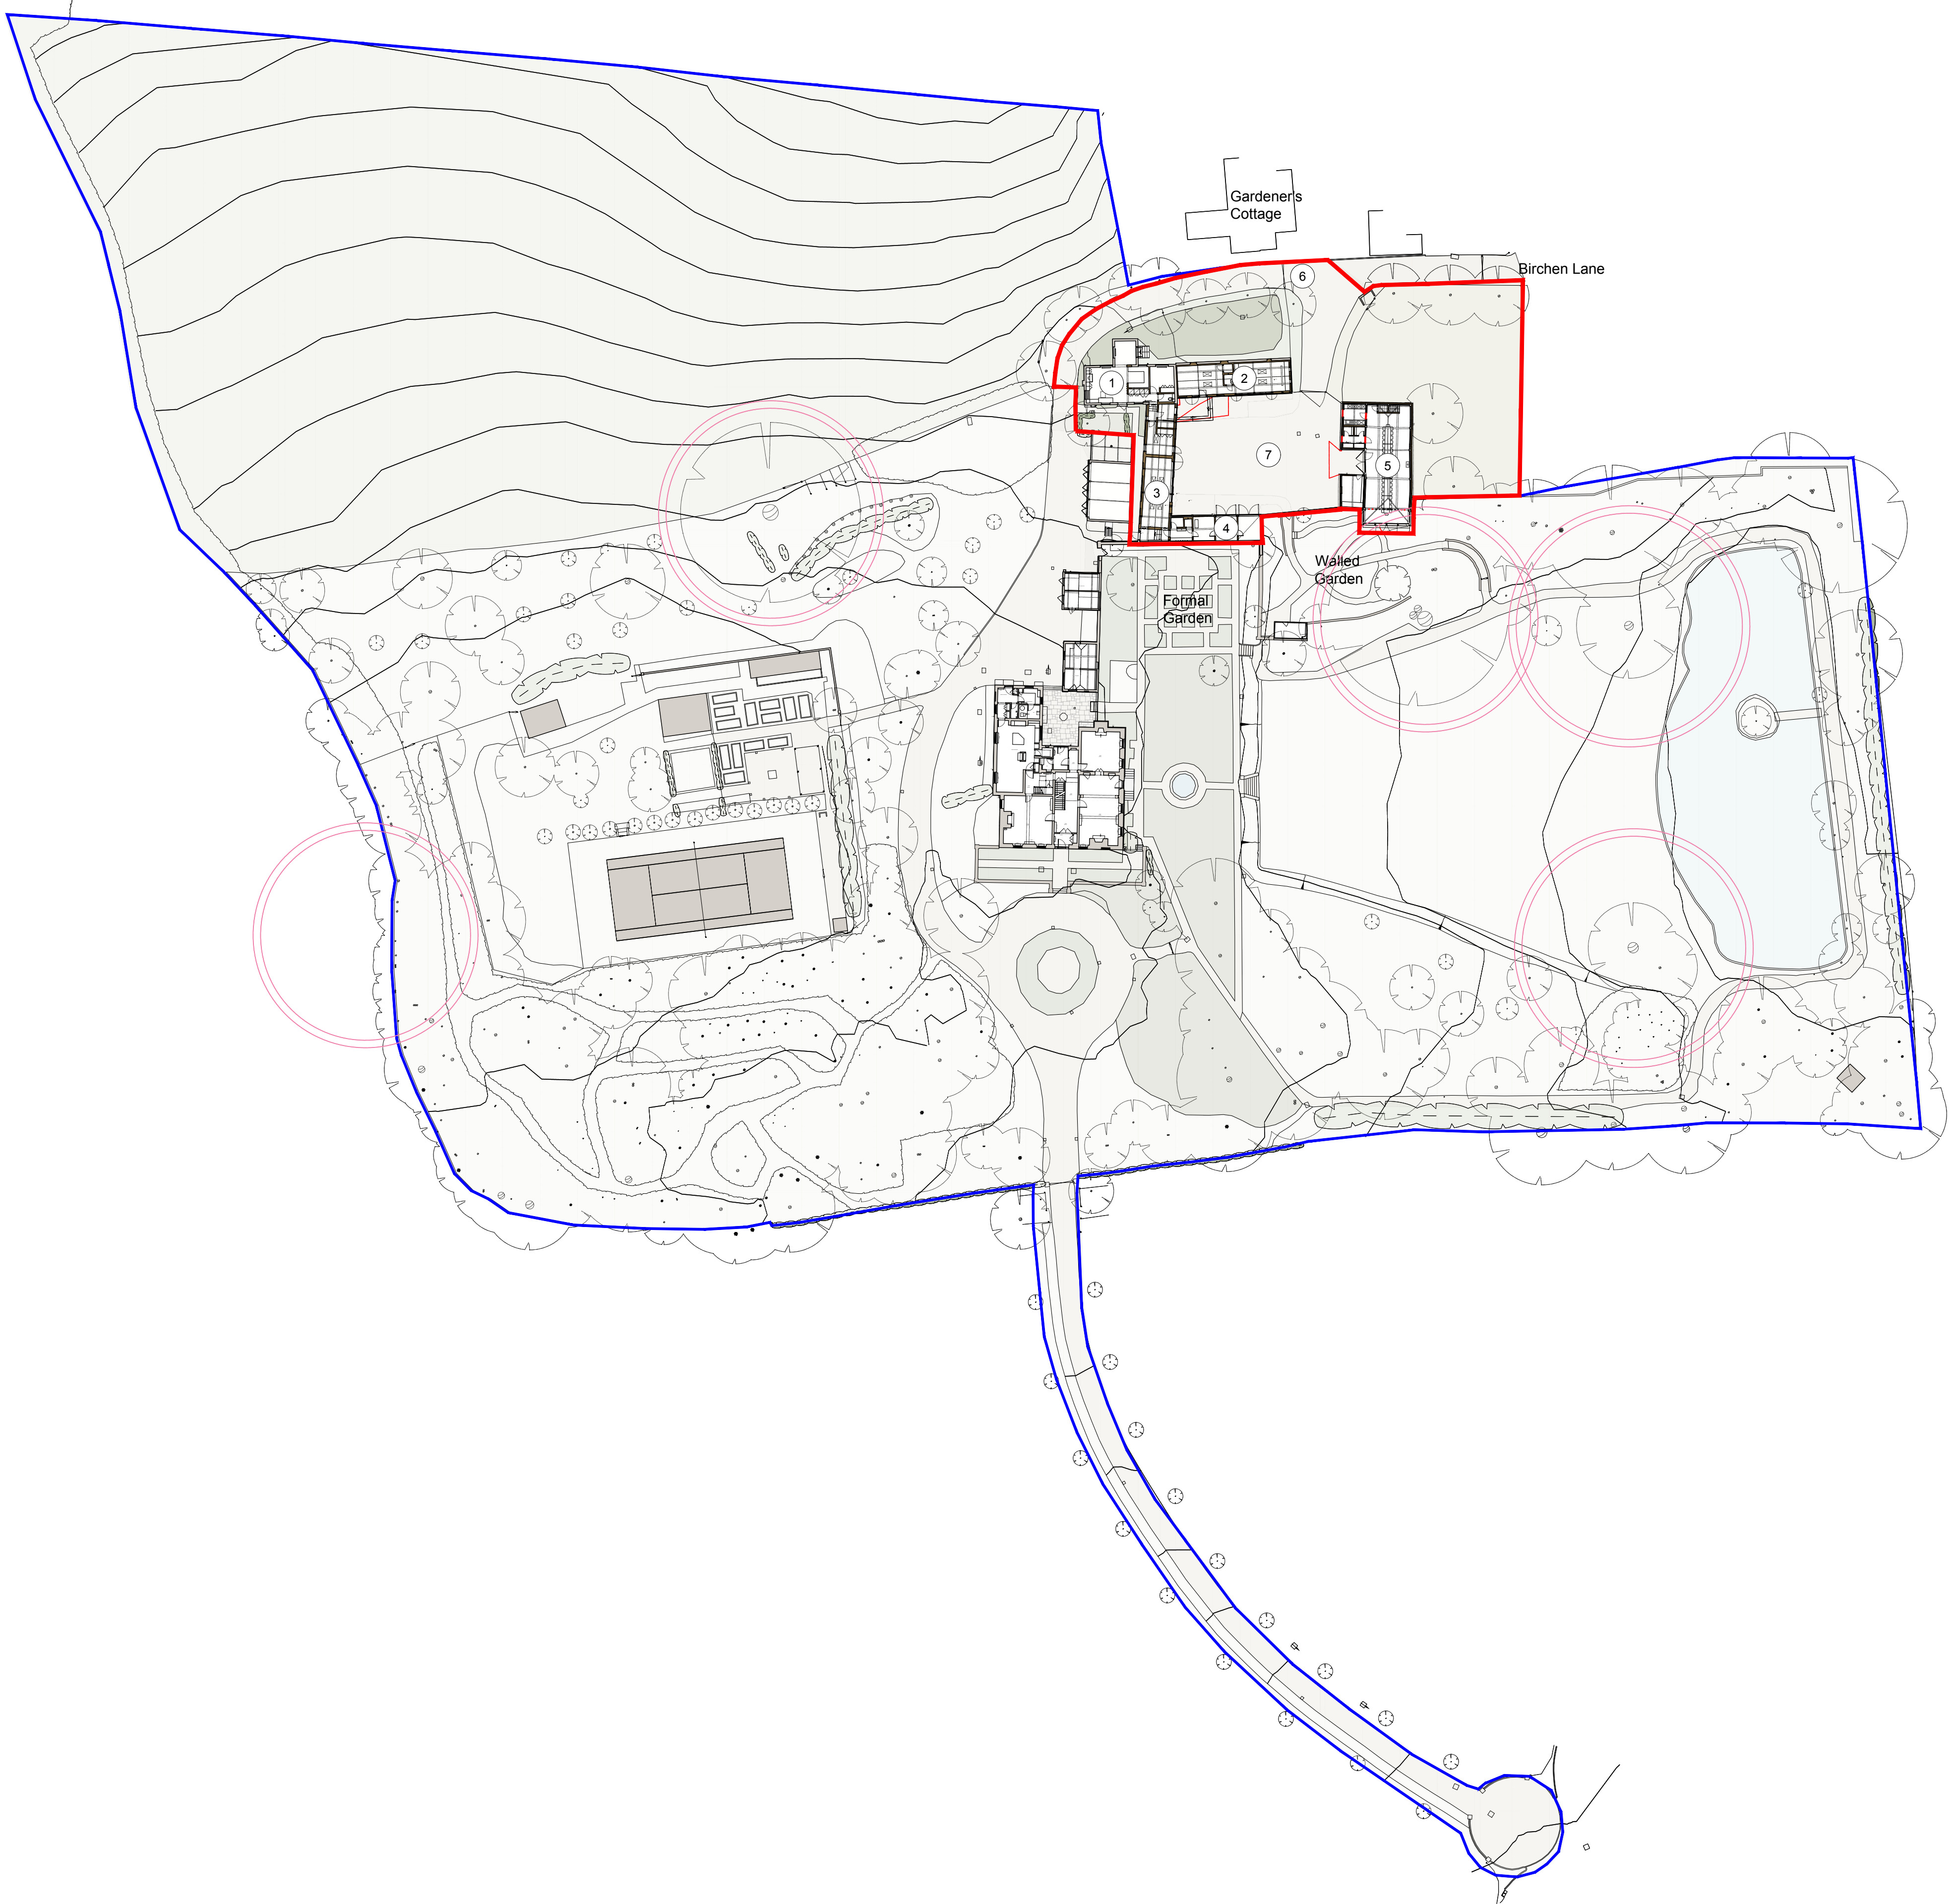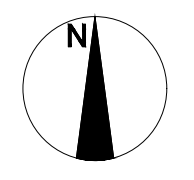

This drawing is to be used for planning purposes only.  
Not for construction.

This drawing is the property of Richard Parr Associates.  
Copyright is reserved by them and the drawing is issued  
on the condition that it is not copied, reproduced,  
retained or disclosed to any unauthorised person, either  
wholly or in part without written consent.

© Copyright Richard Parr Associates

| Checked by | .....            |
|------------|------------------|
| Drawn by   | FL .....<br>Date |
| Date       | .....            |

| Rev   | Description |
|-------|-------------|
| ..... | .....       |

|                     |                                                |
|---------------------|------------------------------------------------|
| Job No              | 335                                            |
| Project             | Sunte House - Farmyard                         |
| Title               | Proposed Site Plan - Full Planning Application |
| Dwg No              | 335_XX_DR_00_102                               |
| Scale               | 1:500 @ A1; 1:1000 @ A3                        |
| Date of First Issue | 18.06.25                                       |
| Rev                 | P01                                            |
| Status              | Planning                                       |

RICHARD PARR  
ASSOCIATES

info@richardparr.com  
+44 (0)1453 860200  
richardparr.com  
@richardparrassociates

COUNTRY  
Easter Park  
Nympsfield, Stonehouse  
Gloucestershire GL10 3UL

TOWN  
Studio 126  
Great Western Studios  
65 Alfred Road  
London W2 9EU