



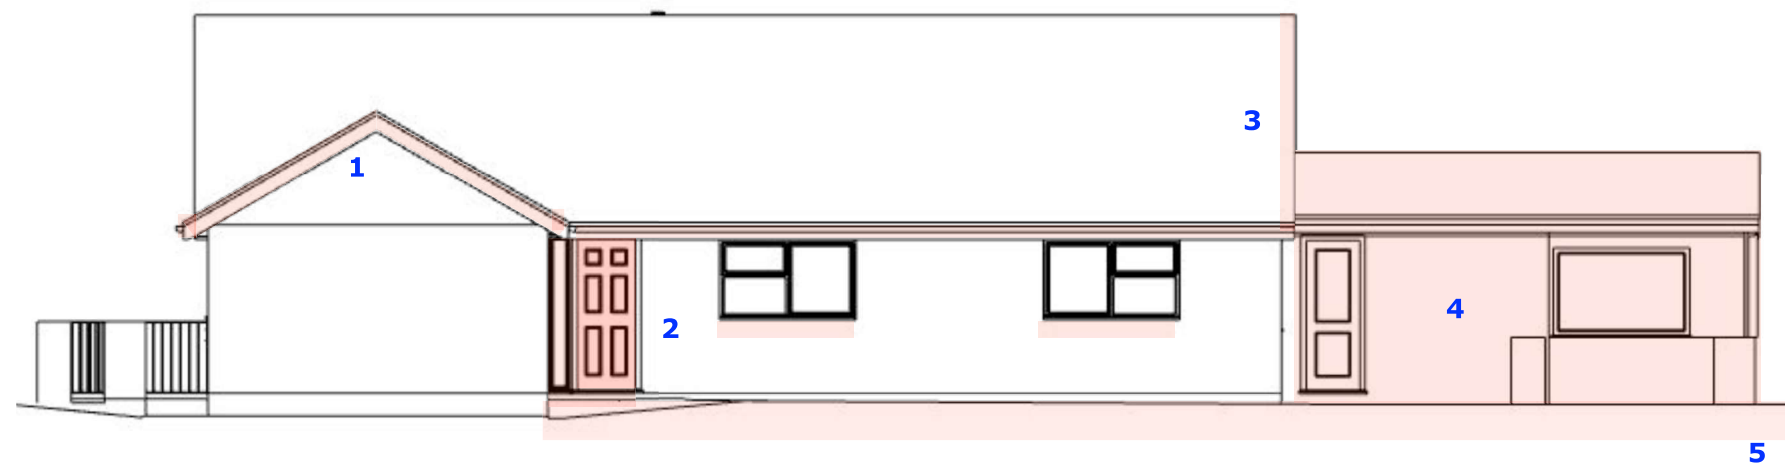

- 1. **Cut away eaves** and dispose of asbestos soffit
obtain an asbestos disposal certificate
- 2. **Replace existing front door and windows** -
see window schedule - bedroom windows to be
lowered to 850 from FFL
- 3. **Trim eaves** to accommodate new extension
and EWI and render
- 4. **Phase 2: Remove garage structure**
- 5. **Install French drain**

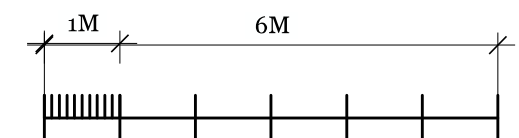

demolition front elevation 1

Magda Devaris - Interior Design

Laeony and Mike - Greenworld - Ashurst Wood

IMPORTANT: Check all measurements on site prior to construction or commencement of work. Measurements provided in this document are for information only and should not be relied upon for manufacture or installation. All appliance specifications should be taken from spec sheets provided directly by the clients.

SCALE: 1:100

TO SCALE @ A3