



PROPOSED MATERIALS & FINISHES TO MATCH EXISTING.

FLAT ROOF-Built up felt.
WALLS-Brickwork.
WINDOWS/DOORS-White UPVC.
R W GOODS-Black UPVC.
FASCIA & SOFFIT-White UPVC.

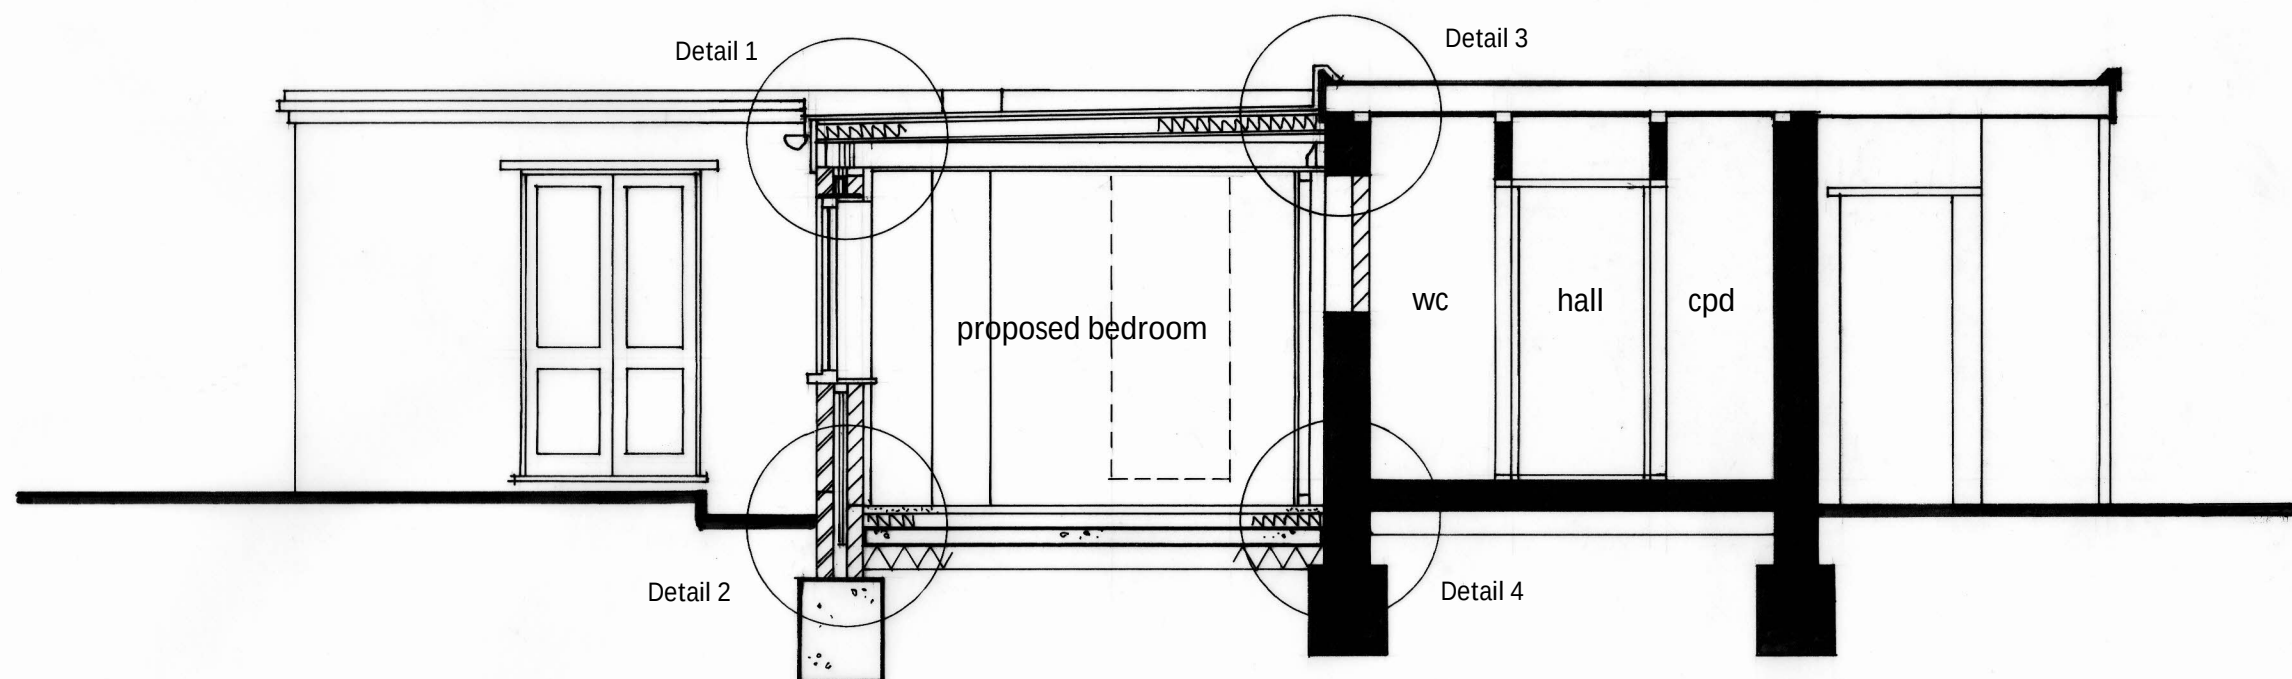

Proposed North West Elevation & section A-A

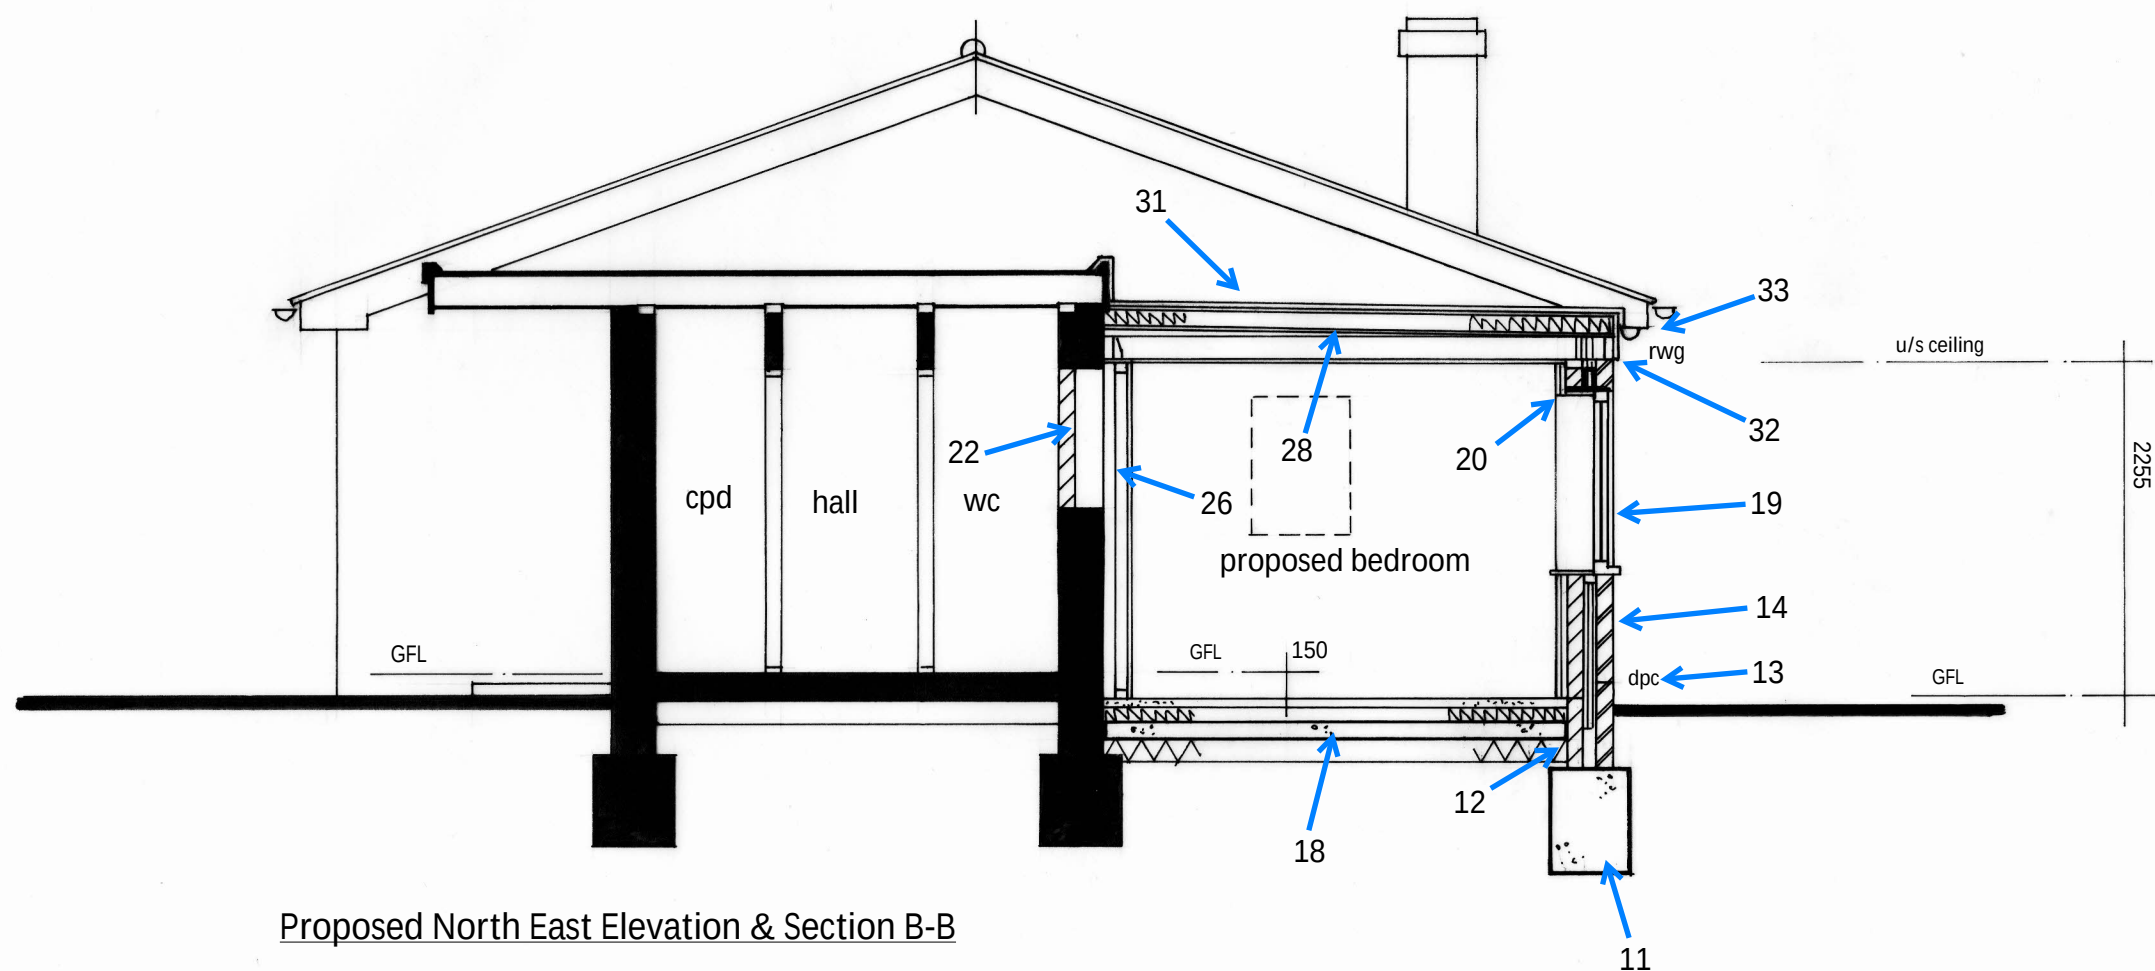

Proposed North East Elevation & Section B-B

All setting out and dimensions are to be checked on site before starting work and the designer notified of any discrepancies

M. P. Technical Services
5 Harebeating Crescent
Hailsham
East Sussex
BN27 1JH
Tel: 01323 842747
Email: pavey456@gmail.com

Client
Mr & Mrs C. Goodyear

Job Title
**11B Hillcrest Close
Scaynes Hill
West Sussex
RH17 7PJ**

Drg Title
**Proposed
Elevations &
Sections A-A & B-B**

Scale
1/50 @ A3

Date
8/7/25

Drg by **MP**

Drg No.
C3