
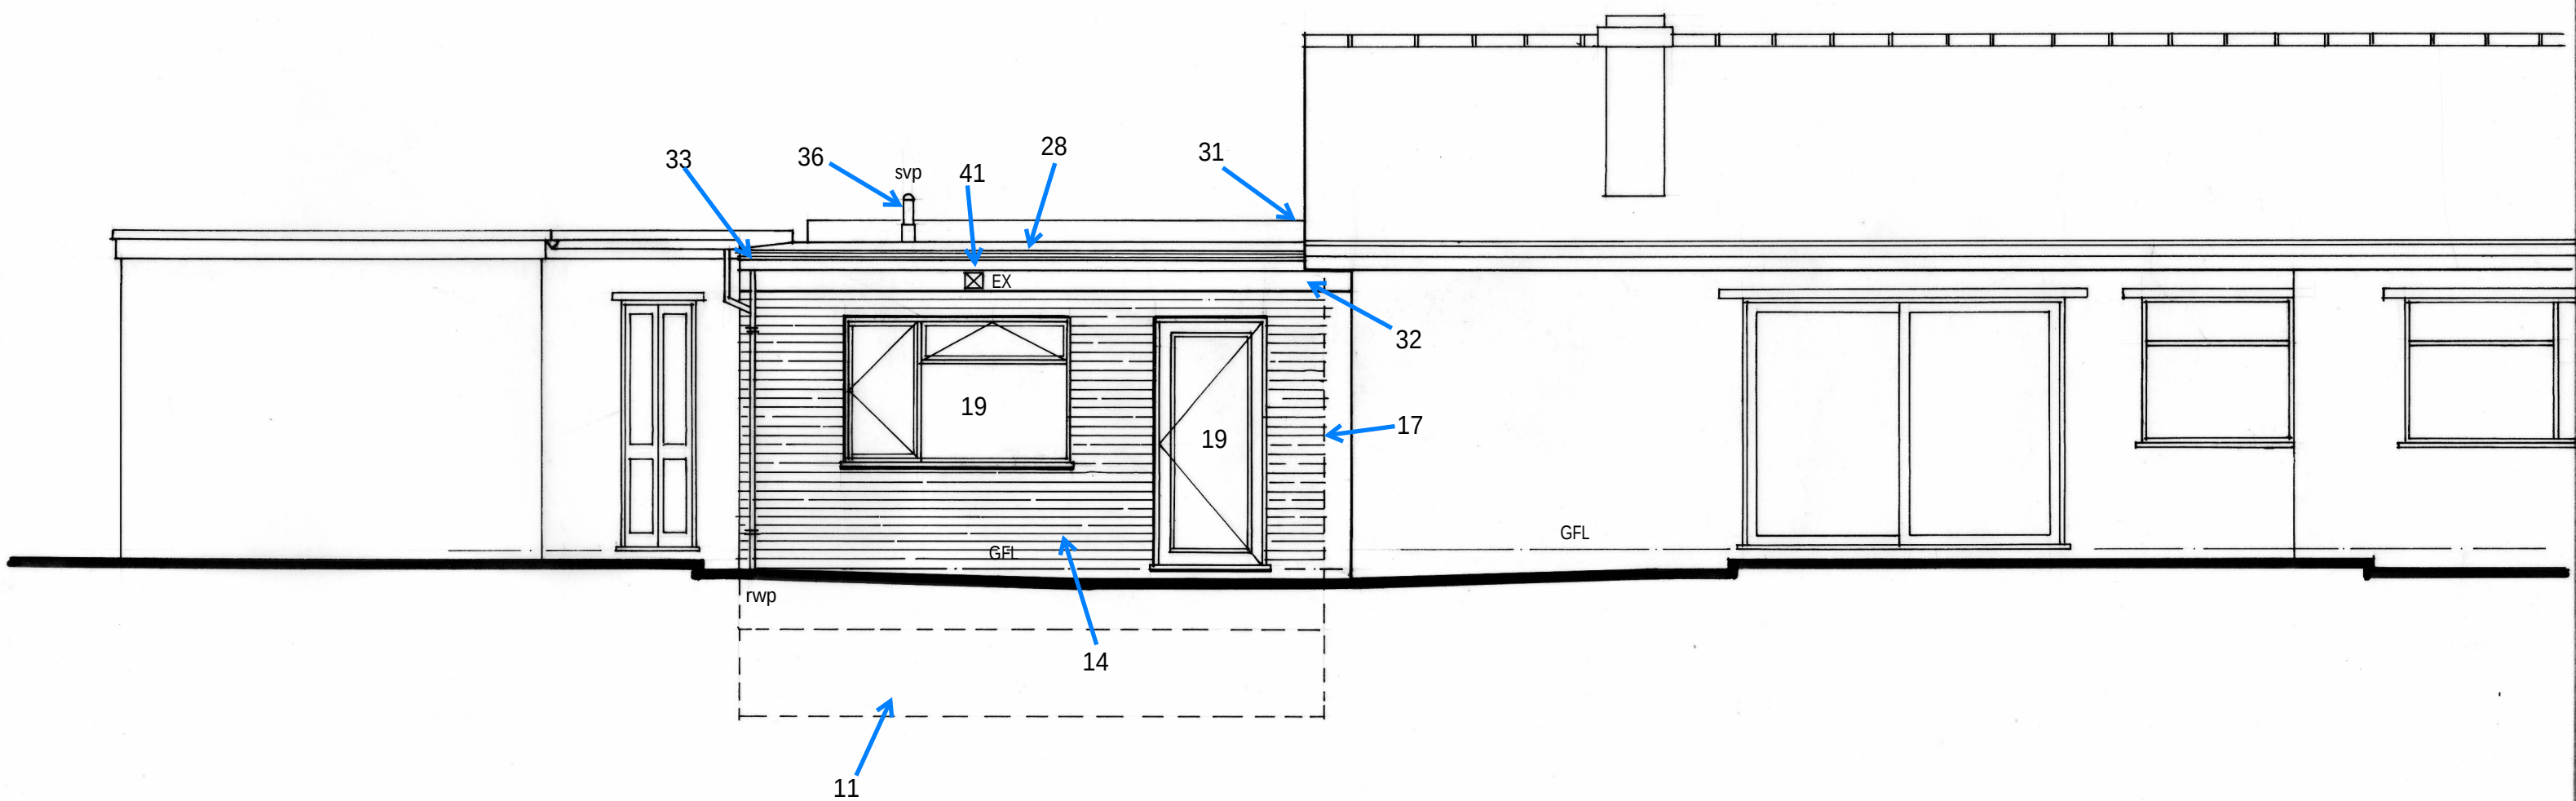


 

Proposed North Elevation

PROPOSED MATERIALS & FINISHES TO MATCH EXISTING.

FLAT ROOF-Built up felt.
WALLS-Brickwork.
WINDOWS/DOORS-White UPVC.
R W GOODS-Black UPVC.
FASCIA & SOFFIT-White UPVC.

M.P.Technical Services 5 Harebeating Crescent Hailsham East Sussex BN27 1 JH Tel: 01323 842747 Email:pavey456@gmail.com	Client	Mr & Mrs C. Goodyear		All setting out and dimensions are to be checked on site before starting work and the designer notified of any discrepancies	
	Job Title	11B Hillcrest Close, Scaynes Hill, West Sussex, RH17 7PJ.		Scale 1/50 @ A3	
	Drg Title	Proposed North Elevation		Date	Drg By
				9/7/25	MP
			Drg No. C4		