


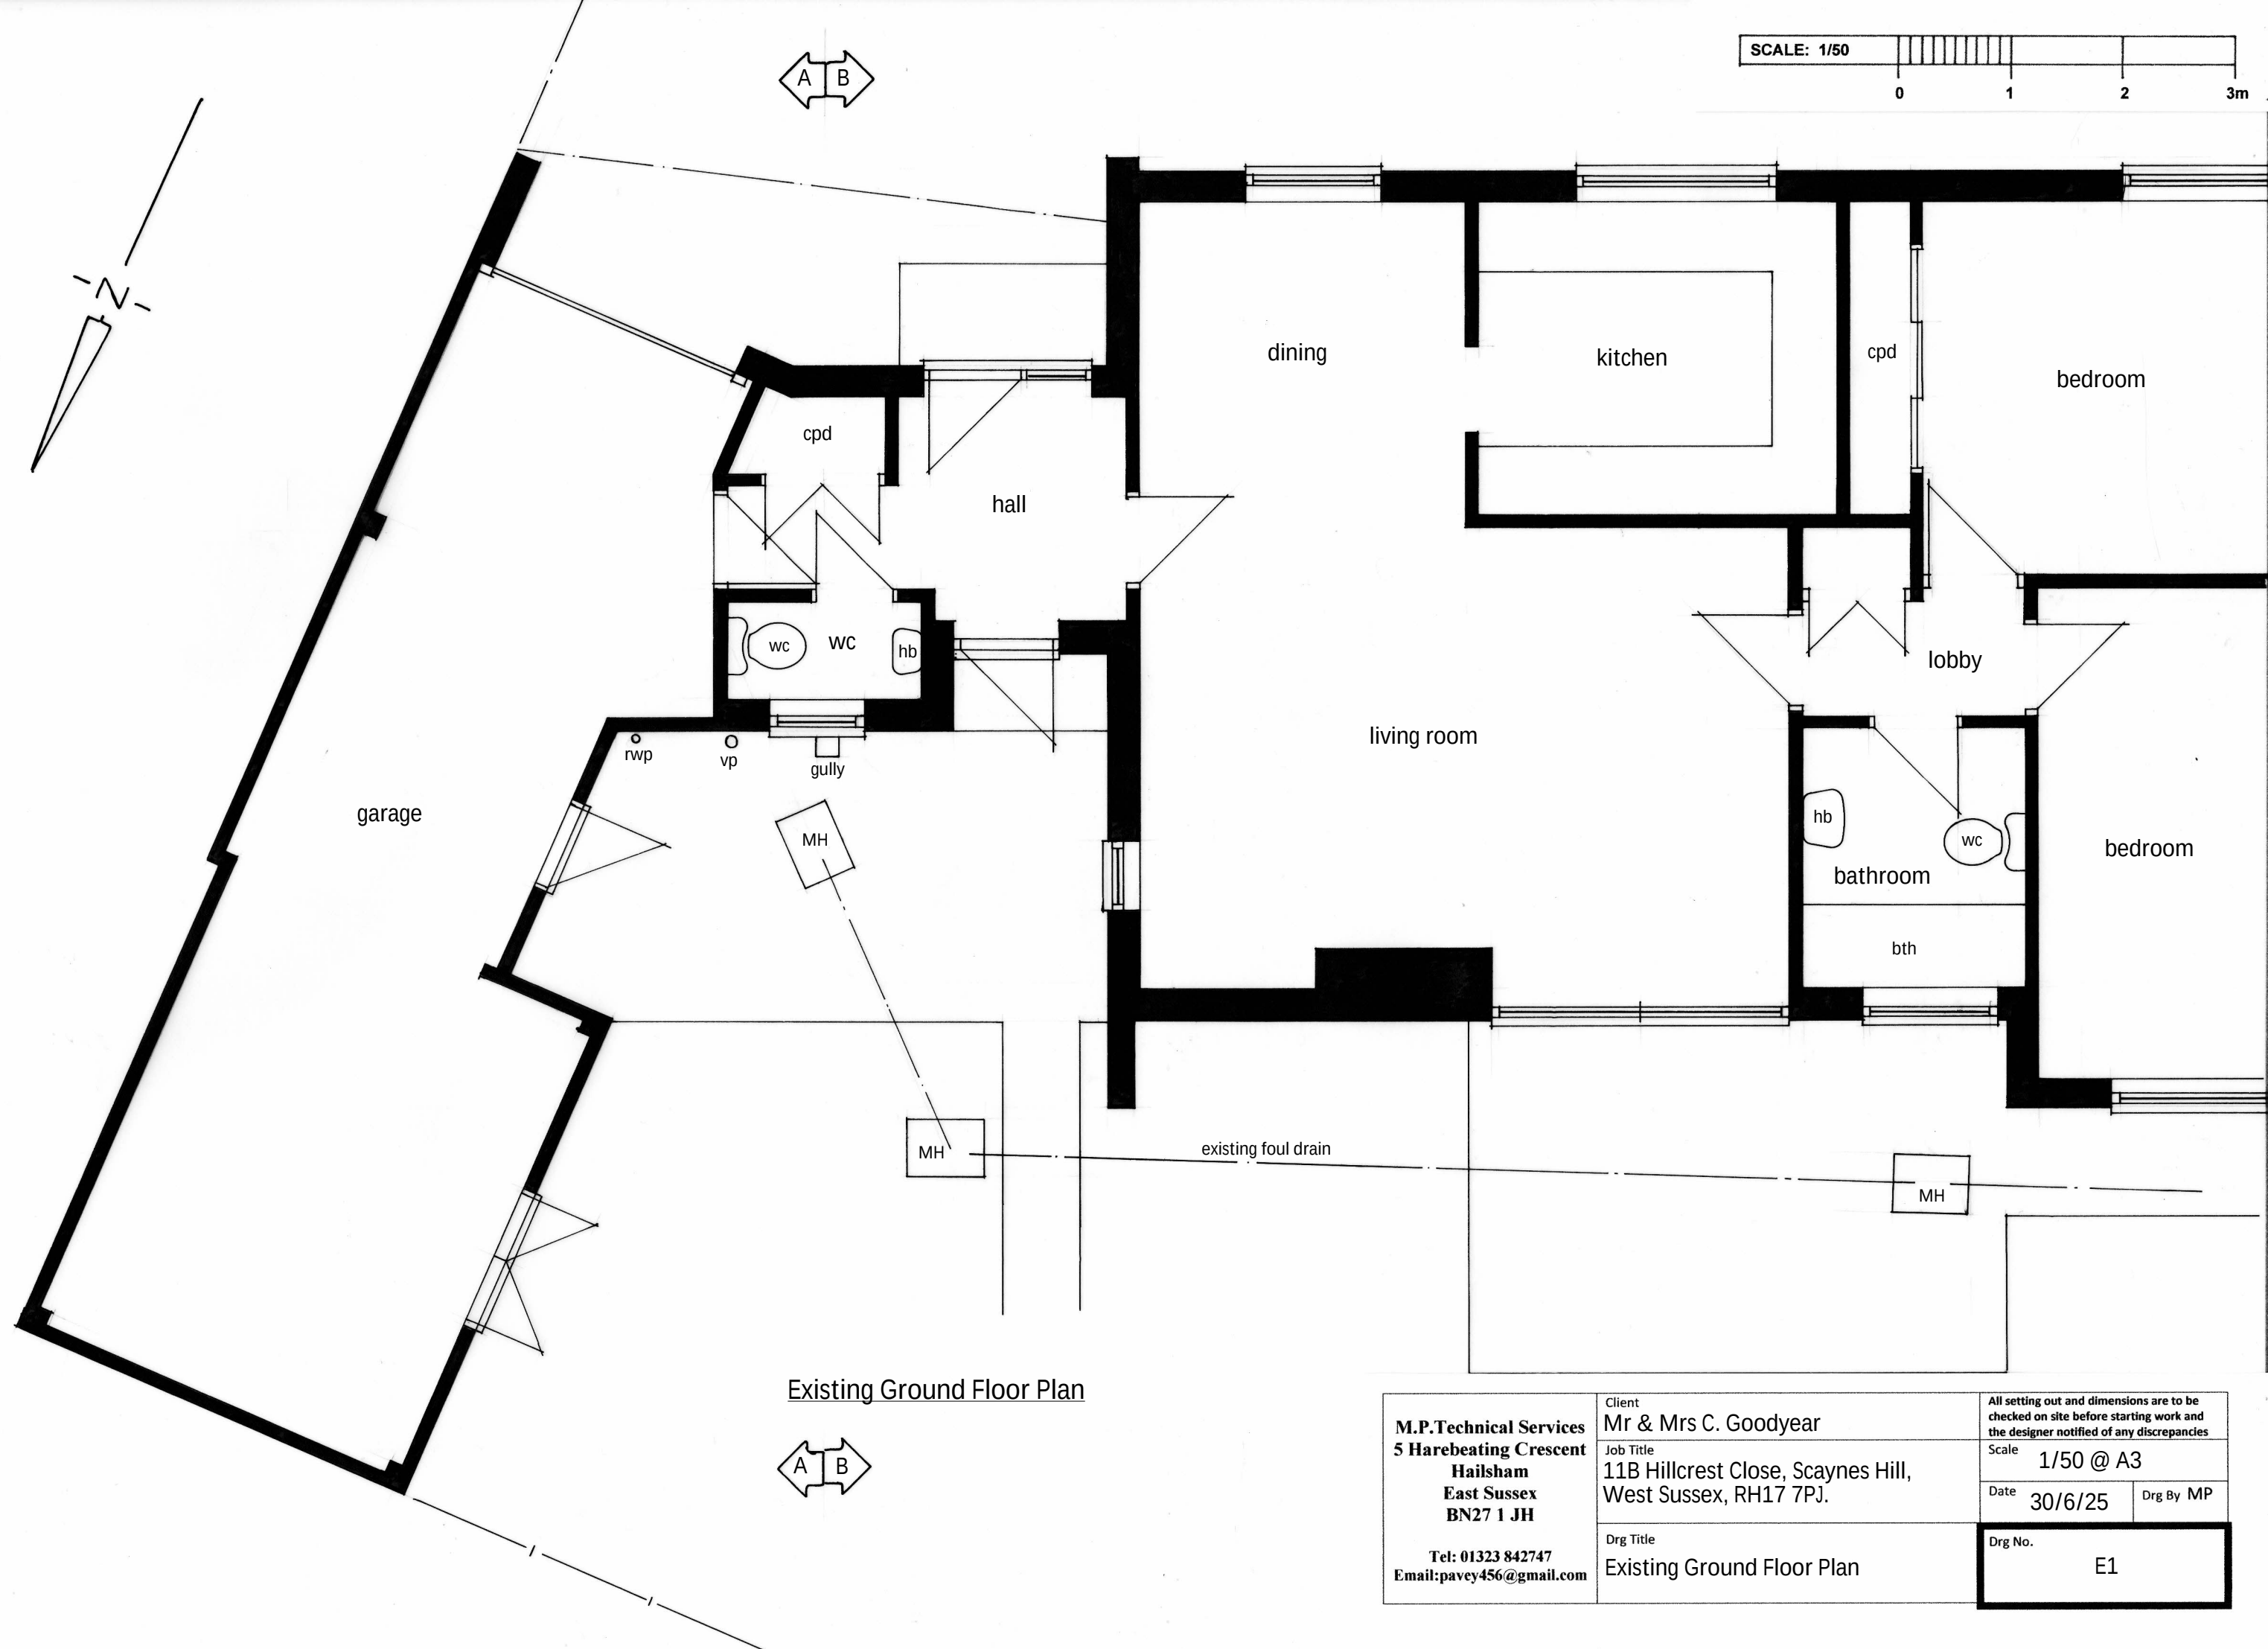

Existing Ground Floor Plan

M.P.Technical Services 5 Harebeating Crescent Hailsham East Sussex BN27 1 JH Tel: 01323 842747 Email:pavey456@gmail.com	Client	Mr & Mrs C. Goodyear		All setting out and dimensions are to be checked on site before starting work and the designer notified of any discrepancies			
	Job Title	11B Hillcrest Close, Scaynes Hill, West Sussex, RH17 7PJ.		Scale	1/50 @ A3		
				Date	30/6/25	Drg By	MP
	Drg Title	Existing Ground Floor Plan		Drg No. E1			