



Notes	
	Existing building
	Mid 19th C. Granary

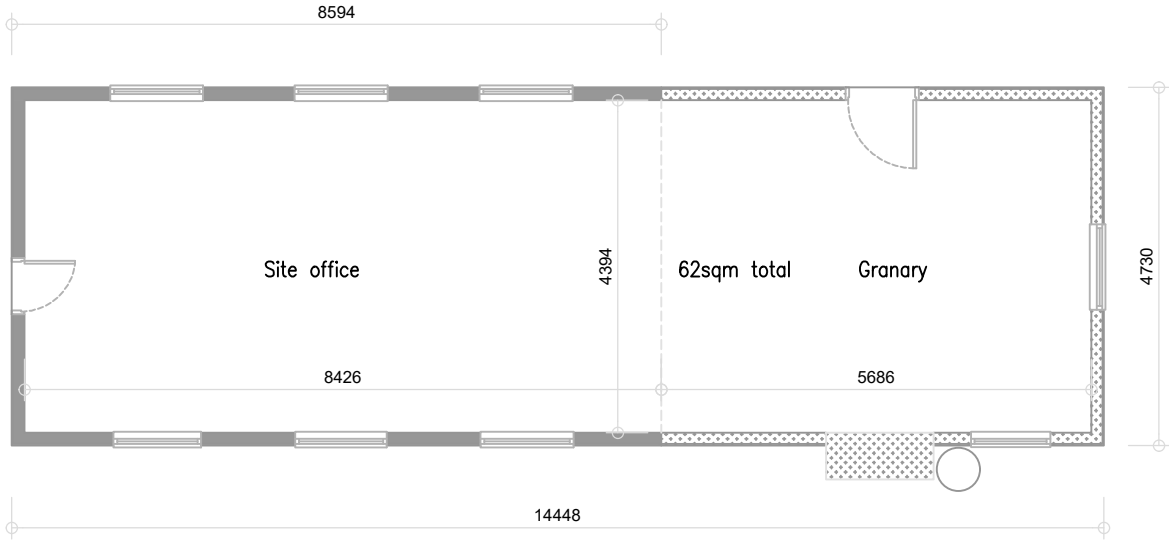


01 - Existing Floor Plan

1:100

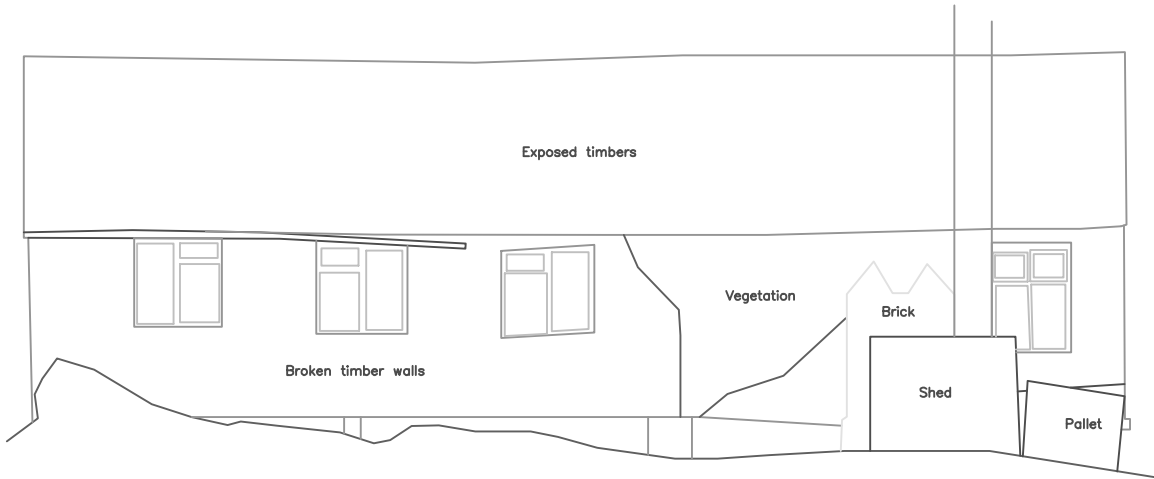


02 - Existing South Elevation

1:100

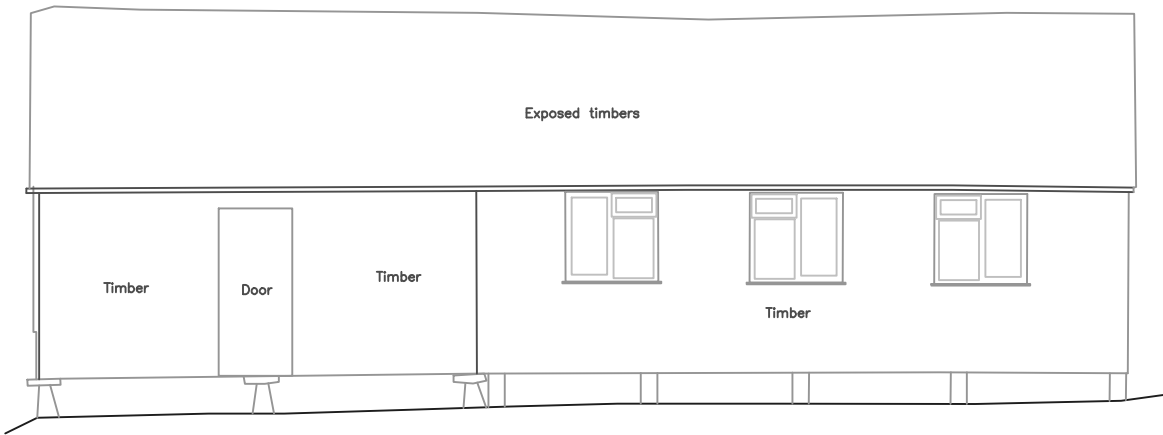


03 - Existing North Elevation

1:100

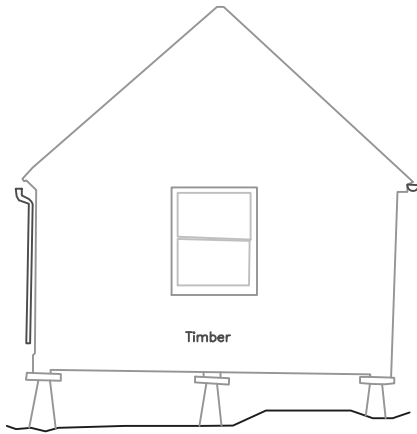

04 - Existing West Elevation

1:100

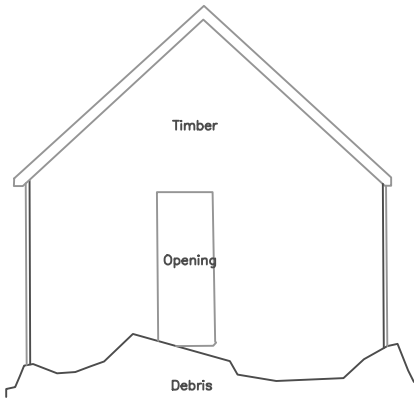

05 - Existing East Elevation

1:100

Rev	Date
-----	------



Gavin Jones Architecture

Project Details

Site Office Building
Crabbet Park
RH10 4SW

Drawing Details

Title:
Existing Plans and Elevations

Job no. 038 Drawing no. 010

Scale: 1:100 @ A3 Date: Feb '24

Status: Planning Rev: PL00

