



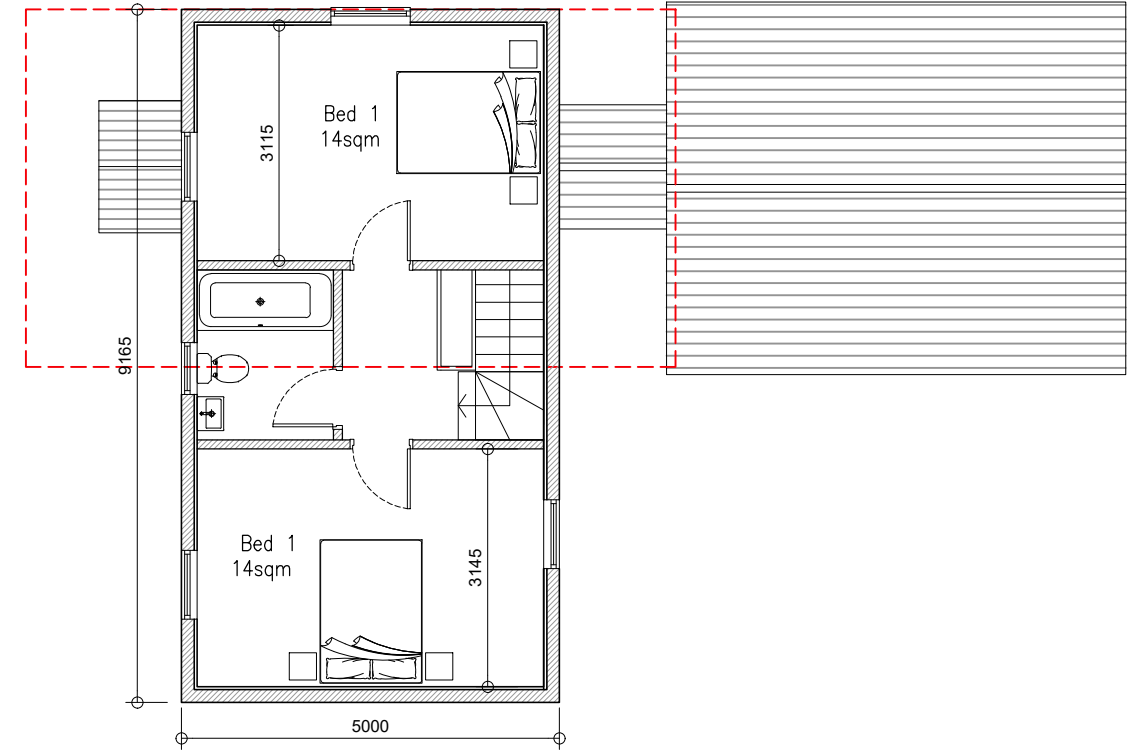

02 - Proposed First Floor Plan

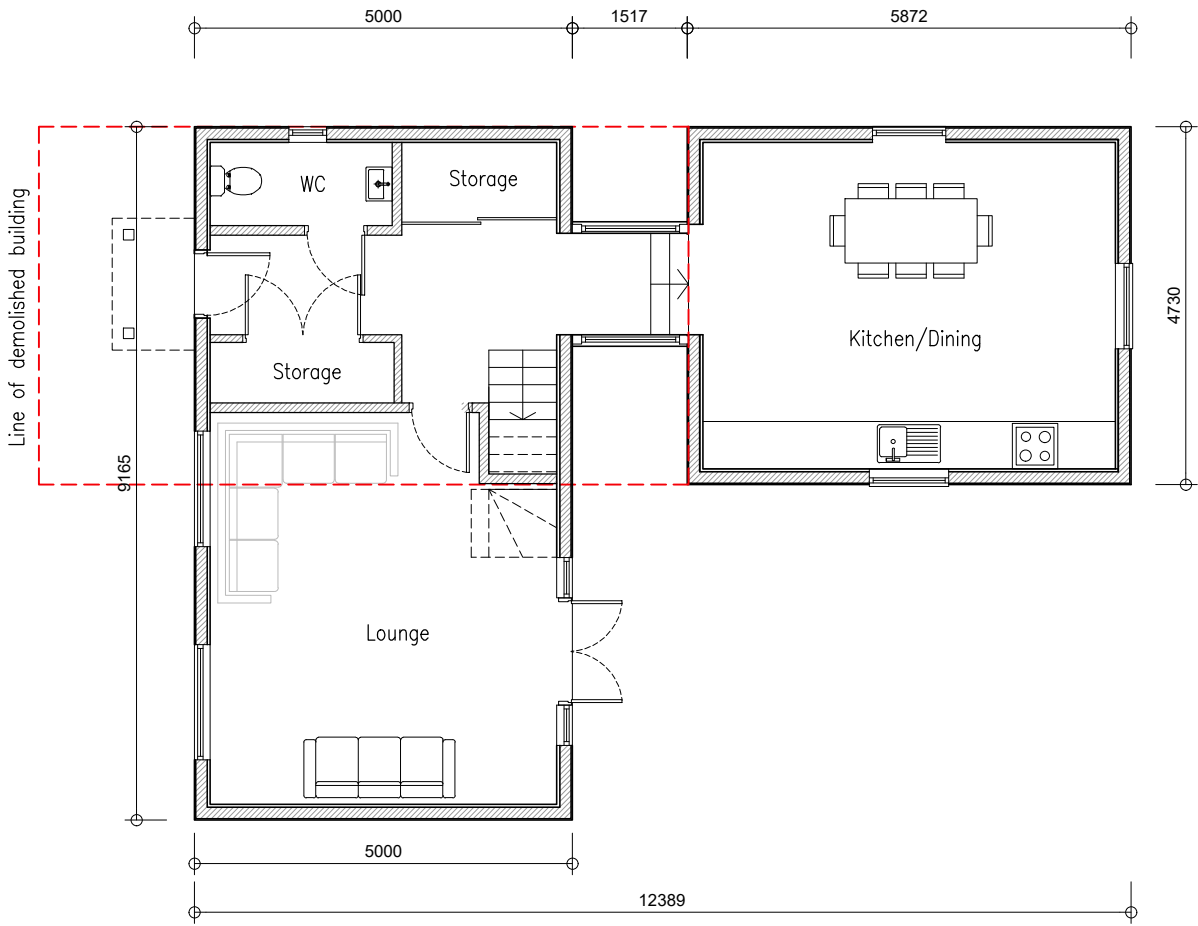

01 - Proposed Ground Floor Plan

Notes	
	Proposed Walls
	Existing building
	Mid 19th C. Granary
	Demolished

Rev		Date
Gavin Jones Architecture		
Project Details		
Site Office Building		
Crabbet Park		
RH10 4SW		
Drawing Details		
Title: Proposed Floor Plans		
Job no. 038	Drawing no. 020	
Scale: 1:100 @ A3	Date: Feb '24	
Status: Planning	Rev: PL00	

