



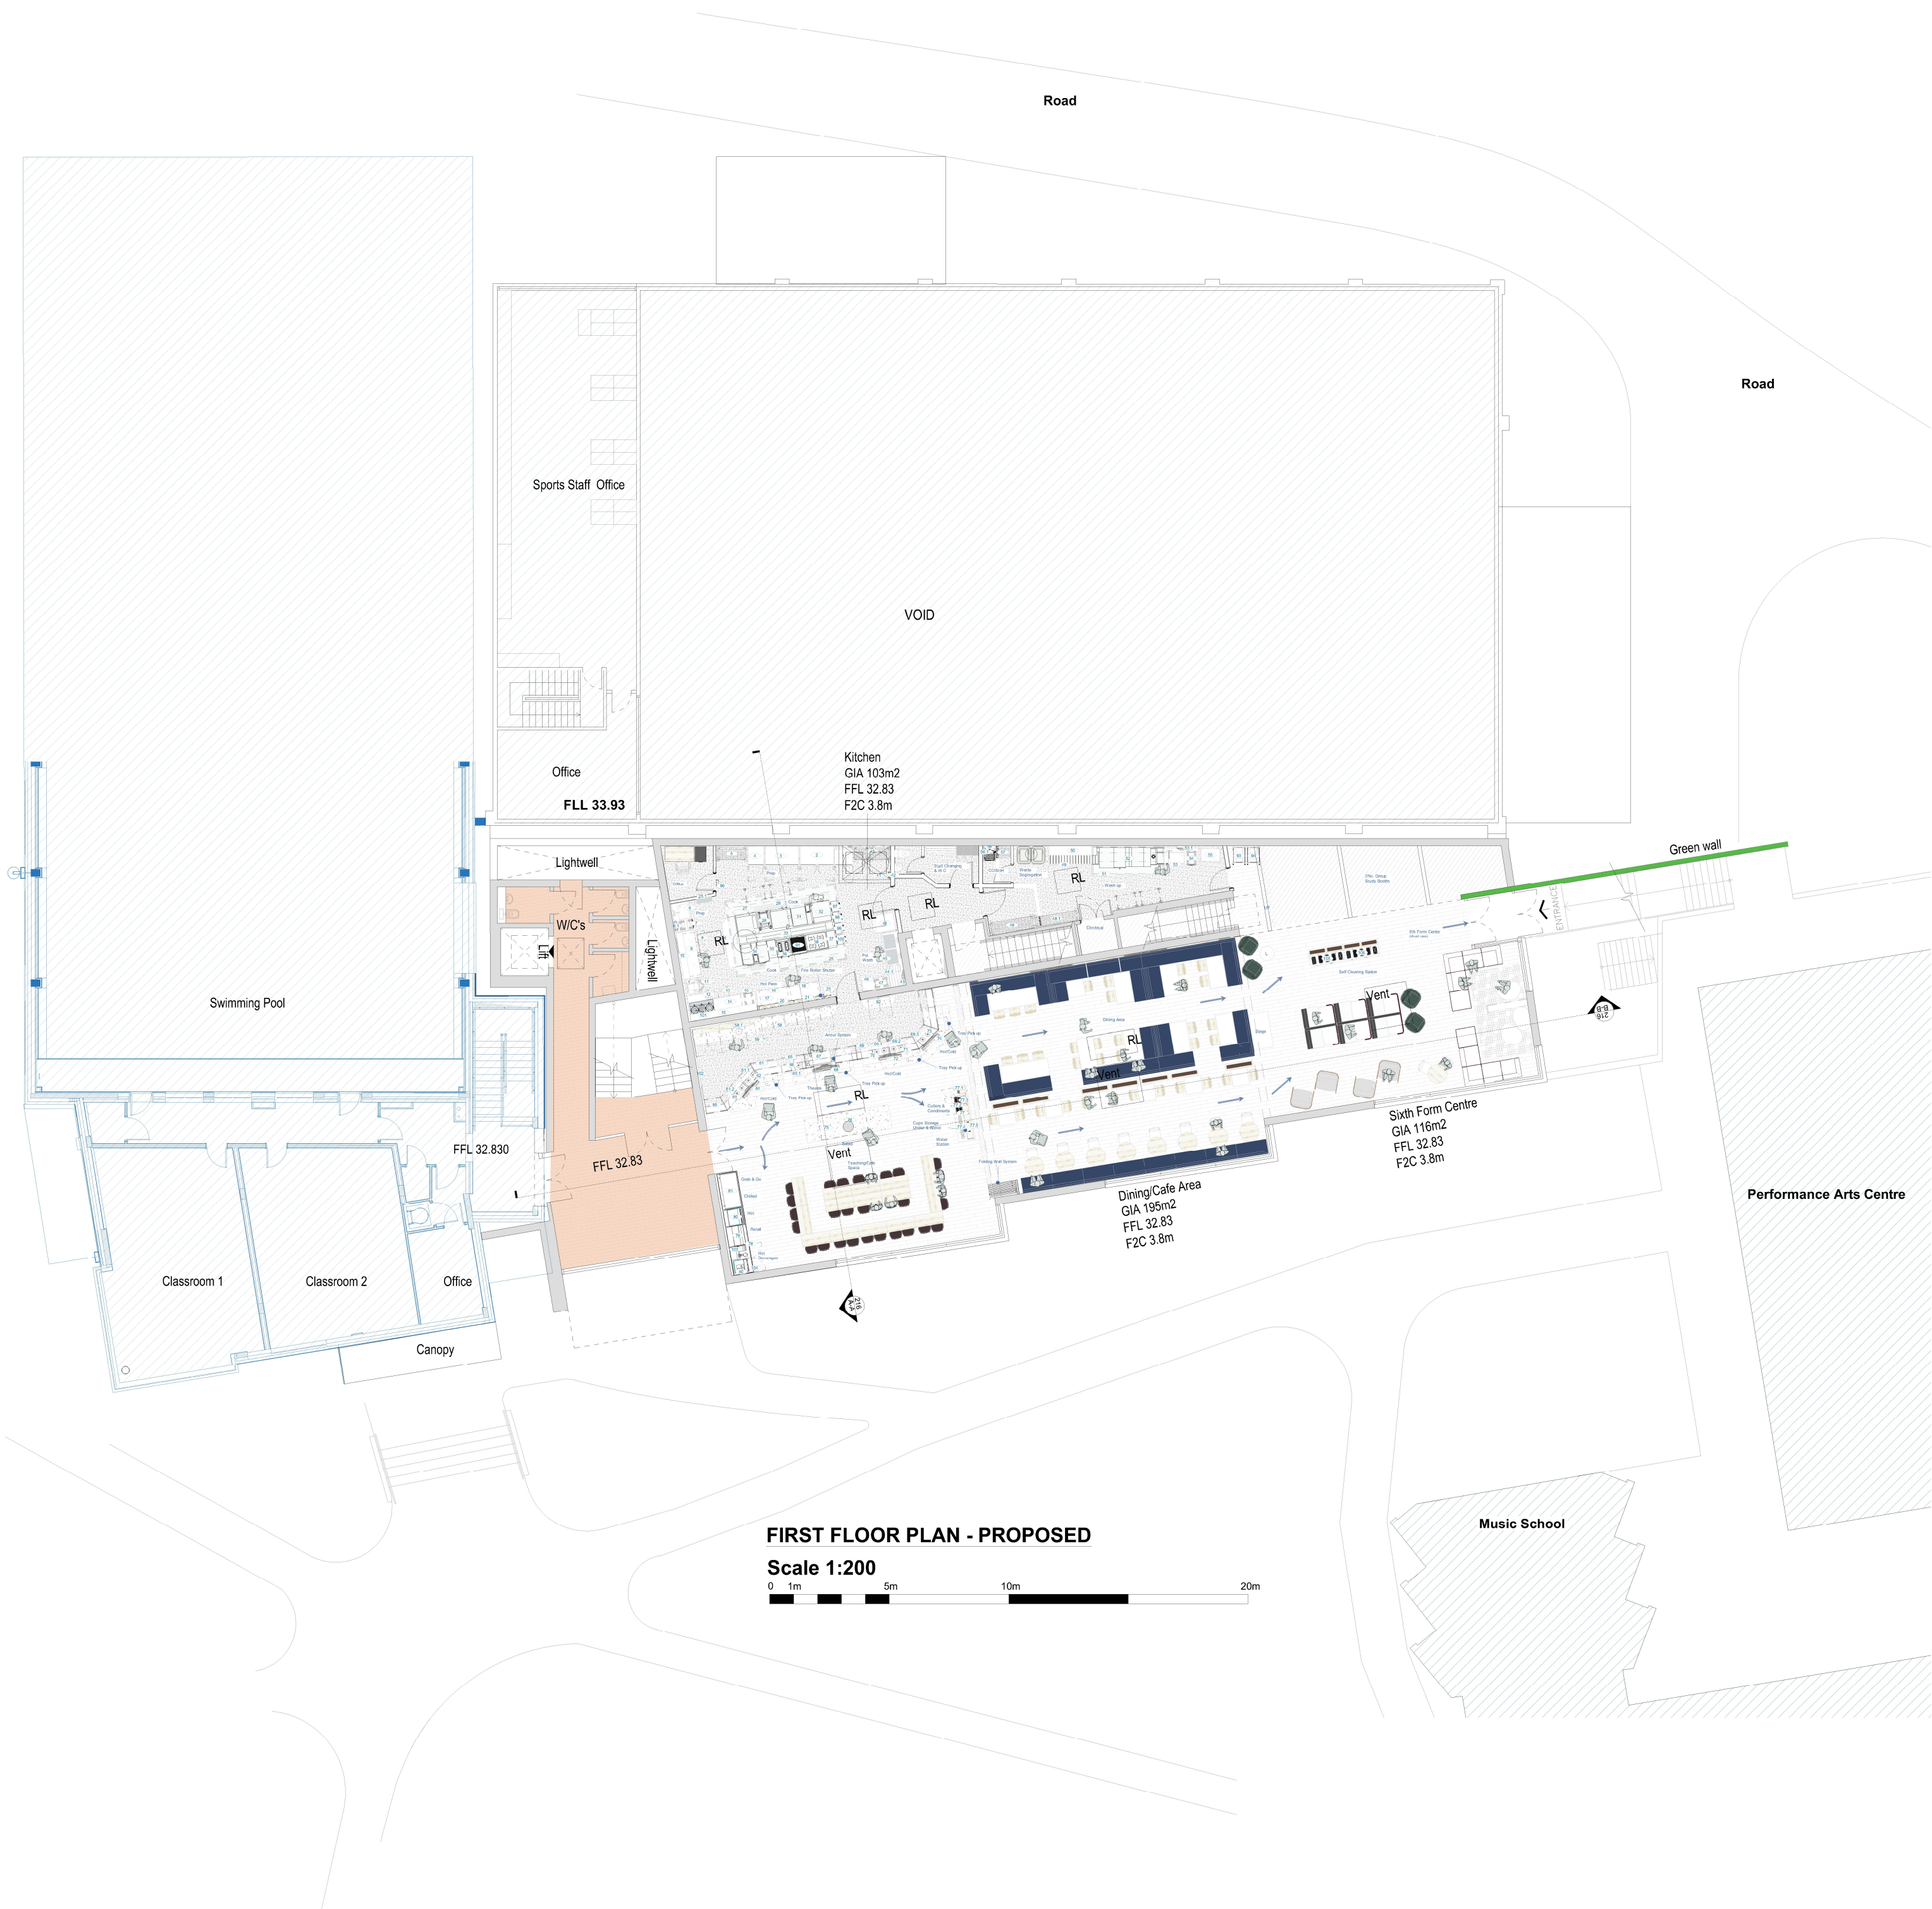

FIRST FLOOR PLAN - PROPOSED

Scale 1:200

 

Rev	DATE	NAME	NOTES
A	18/04/2025	DB	W/C FACILITIES ADDED
B	01/05/2025	DB	Update in accordance with client feedback
C	27/07/2025	DB	Update in accordance with client feedback
D	08/09/2025	DB	Update in accordance with client feedback
E	02/11/2025	DB	Client requested additional glazing
F	01/12/2025	DB	Planning Update

Notes:

Do not scale this drawing.

All levels and dimensions are to be checked on site.

This drawing is to be read in conjunction with all relevant consultants drawings and specifications, together with safety plan requirements.

Copyright: This drawing must not be copied, amended nor reproduced without the prior written agreement.

BUILDING SOLUTIONS CONSULTANTS LTD.

23 Titian road, Hove, BN3 5QR. Tel: 07834611763



PROJECT Phase 2, Hurstpierpoint College			
DRAWING FIRST FLOOR PLAN - PROPOSED			
STAGE Planning Application			JOB NO. : 712
			DATE : 07/04/2025
DWG NO. AL-213	SCALE 1:200 @A2	REVISION : F	DRAWN : DB
Do not scale: use figured dimensions only: check dimensions on site: notify BSC of any discrepancies: copyright BSC Ltd.			