















NOT FOR CONSTRUCTION

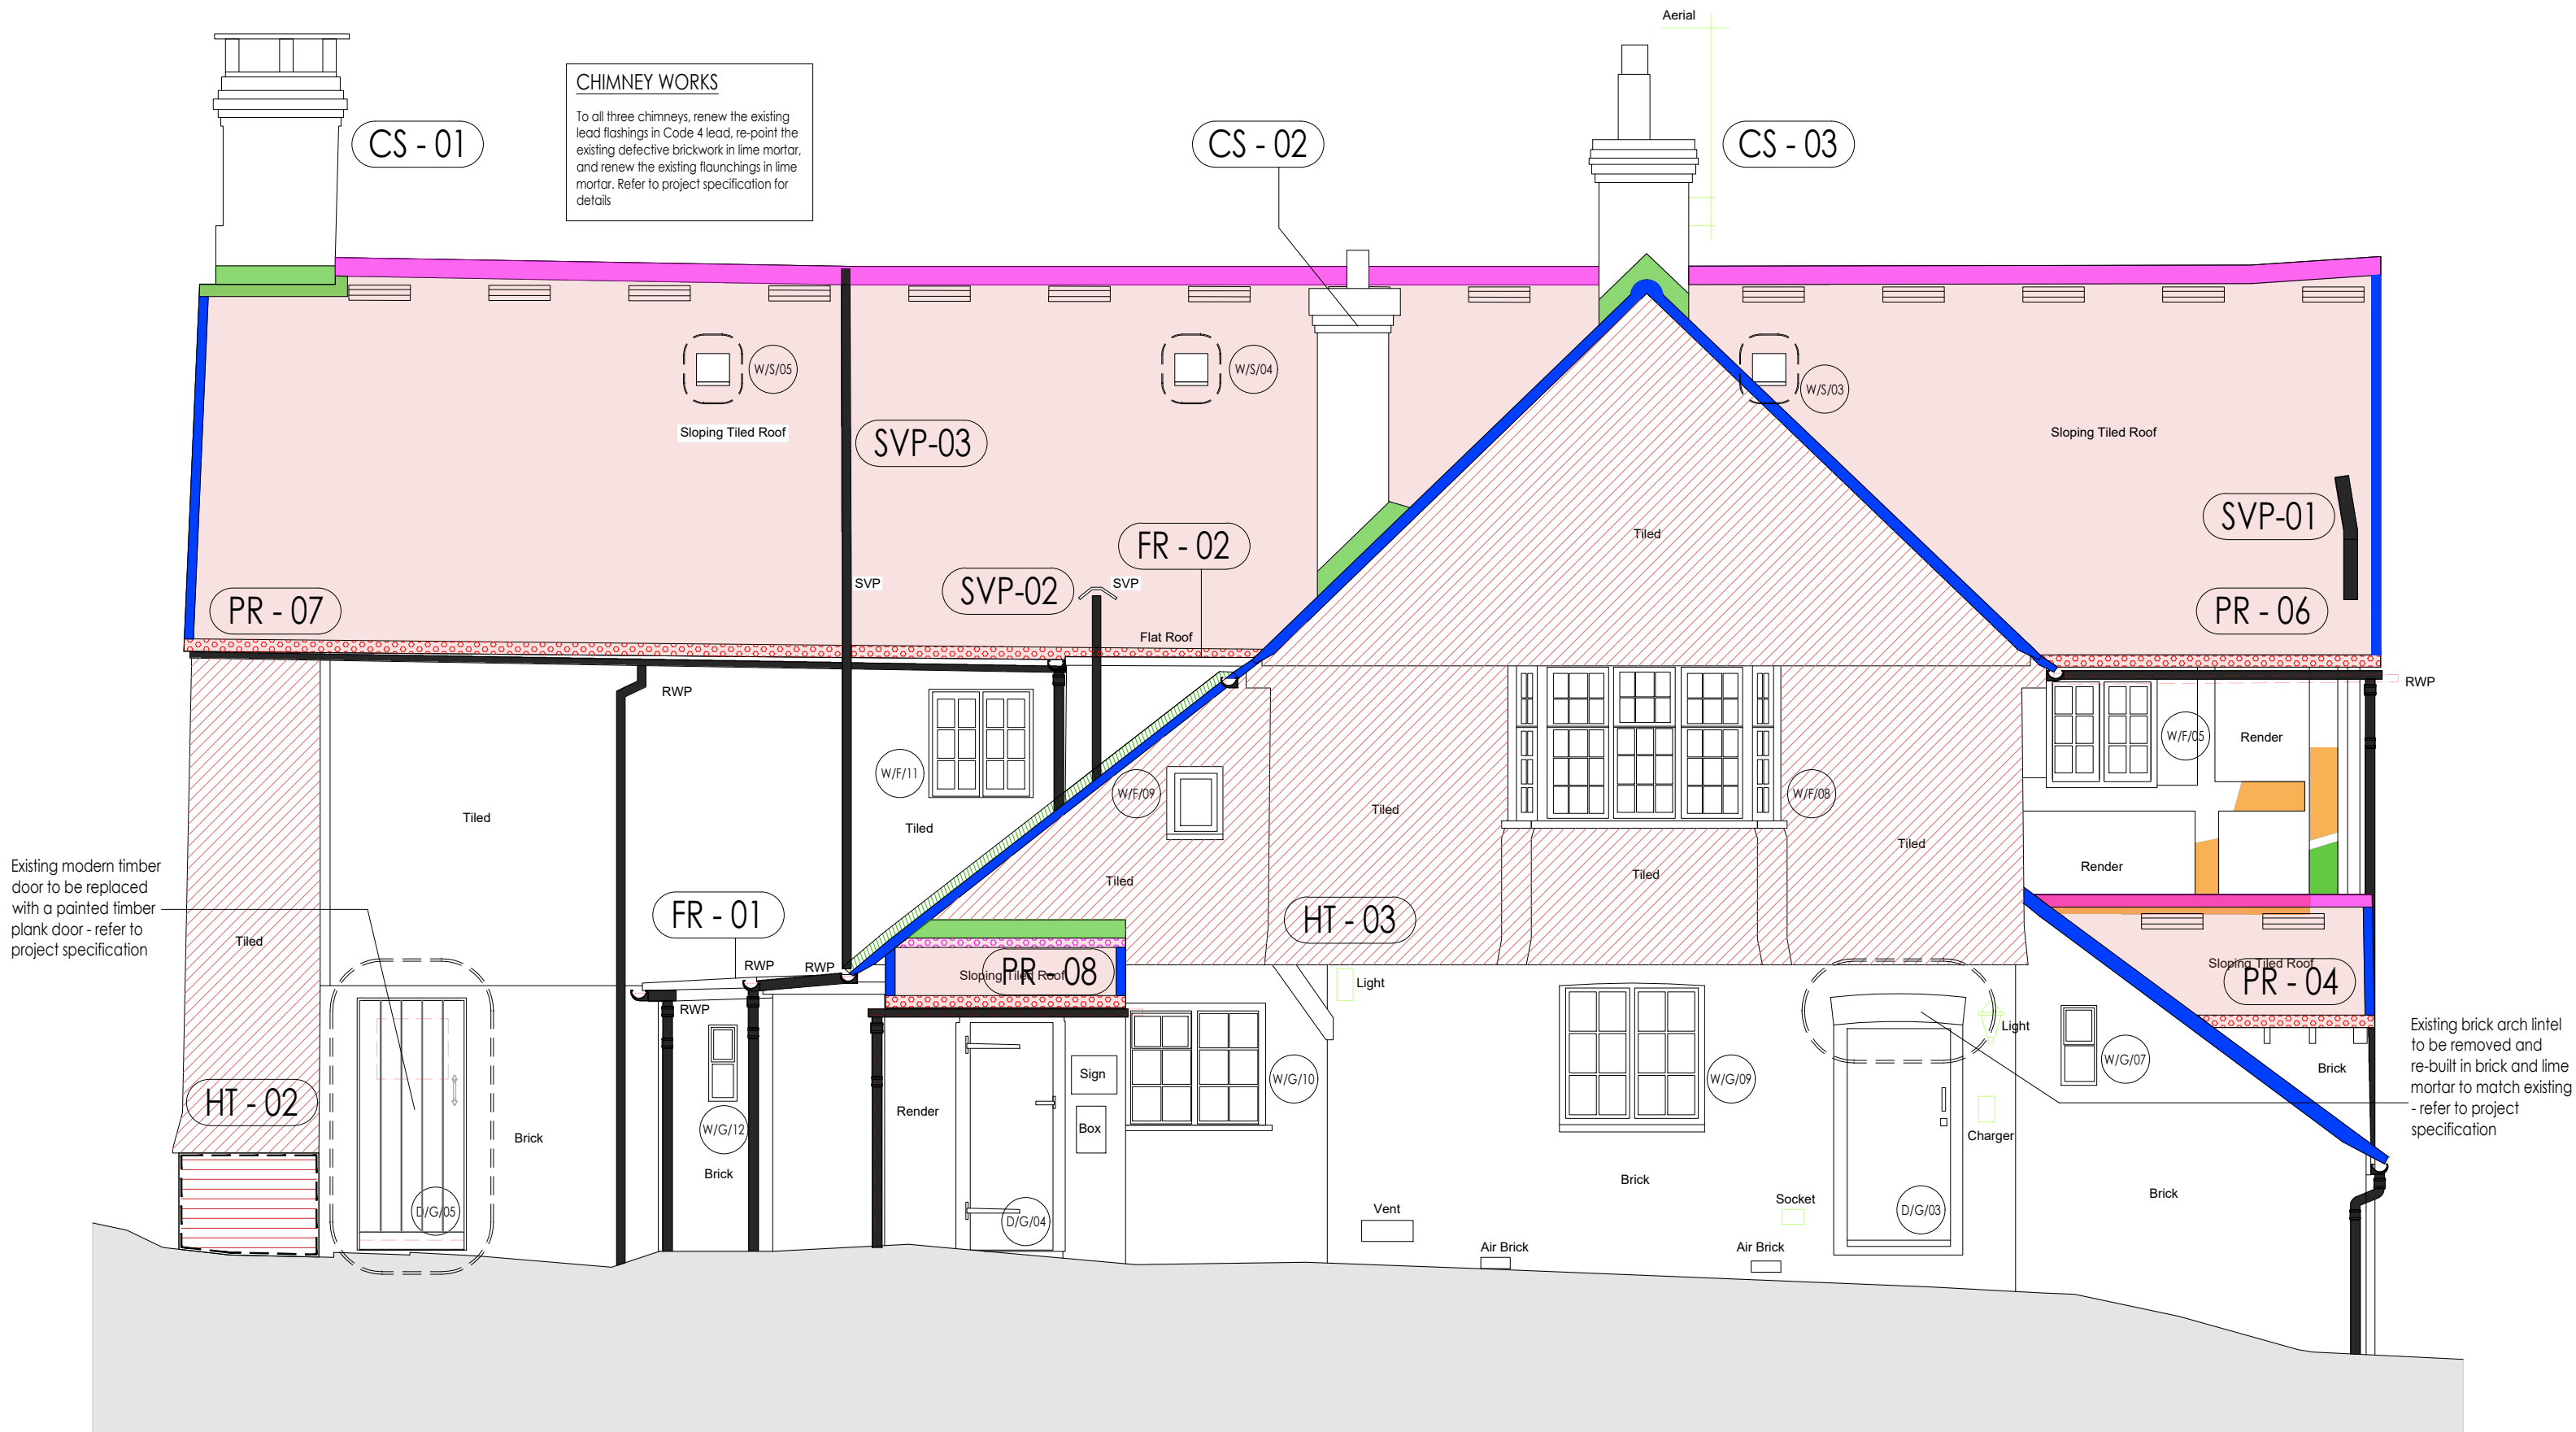

SOUTH EAST ELEVATION - AS PROPOSED
SCALE @ 1:50 ON AN A1 SHEET

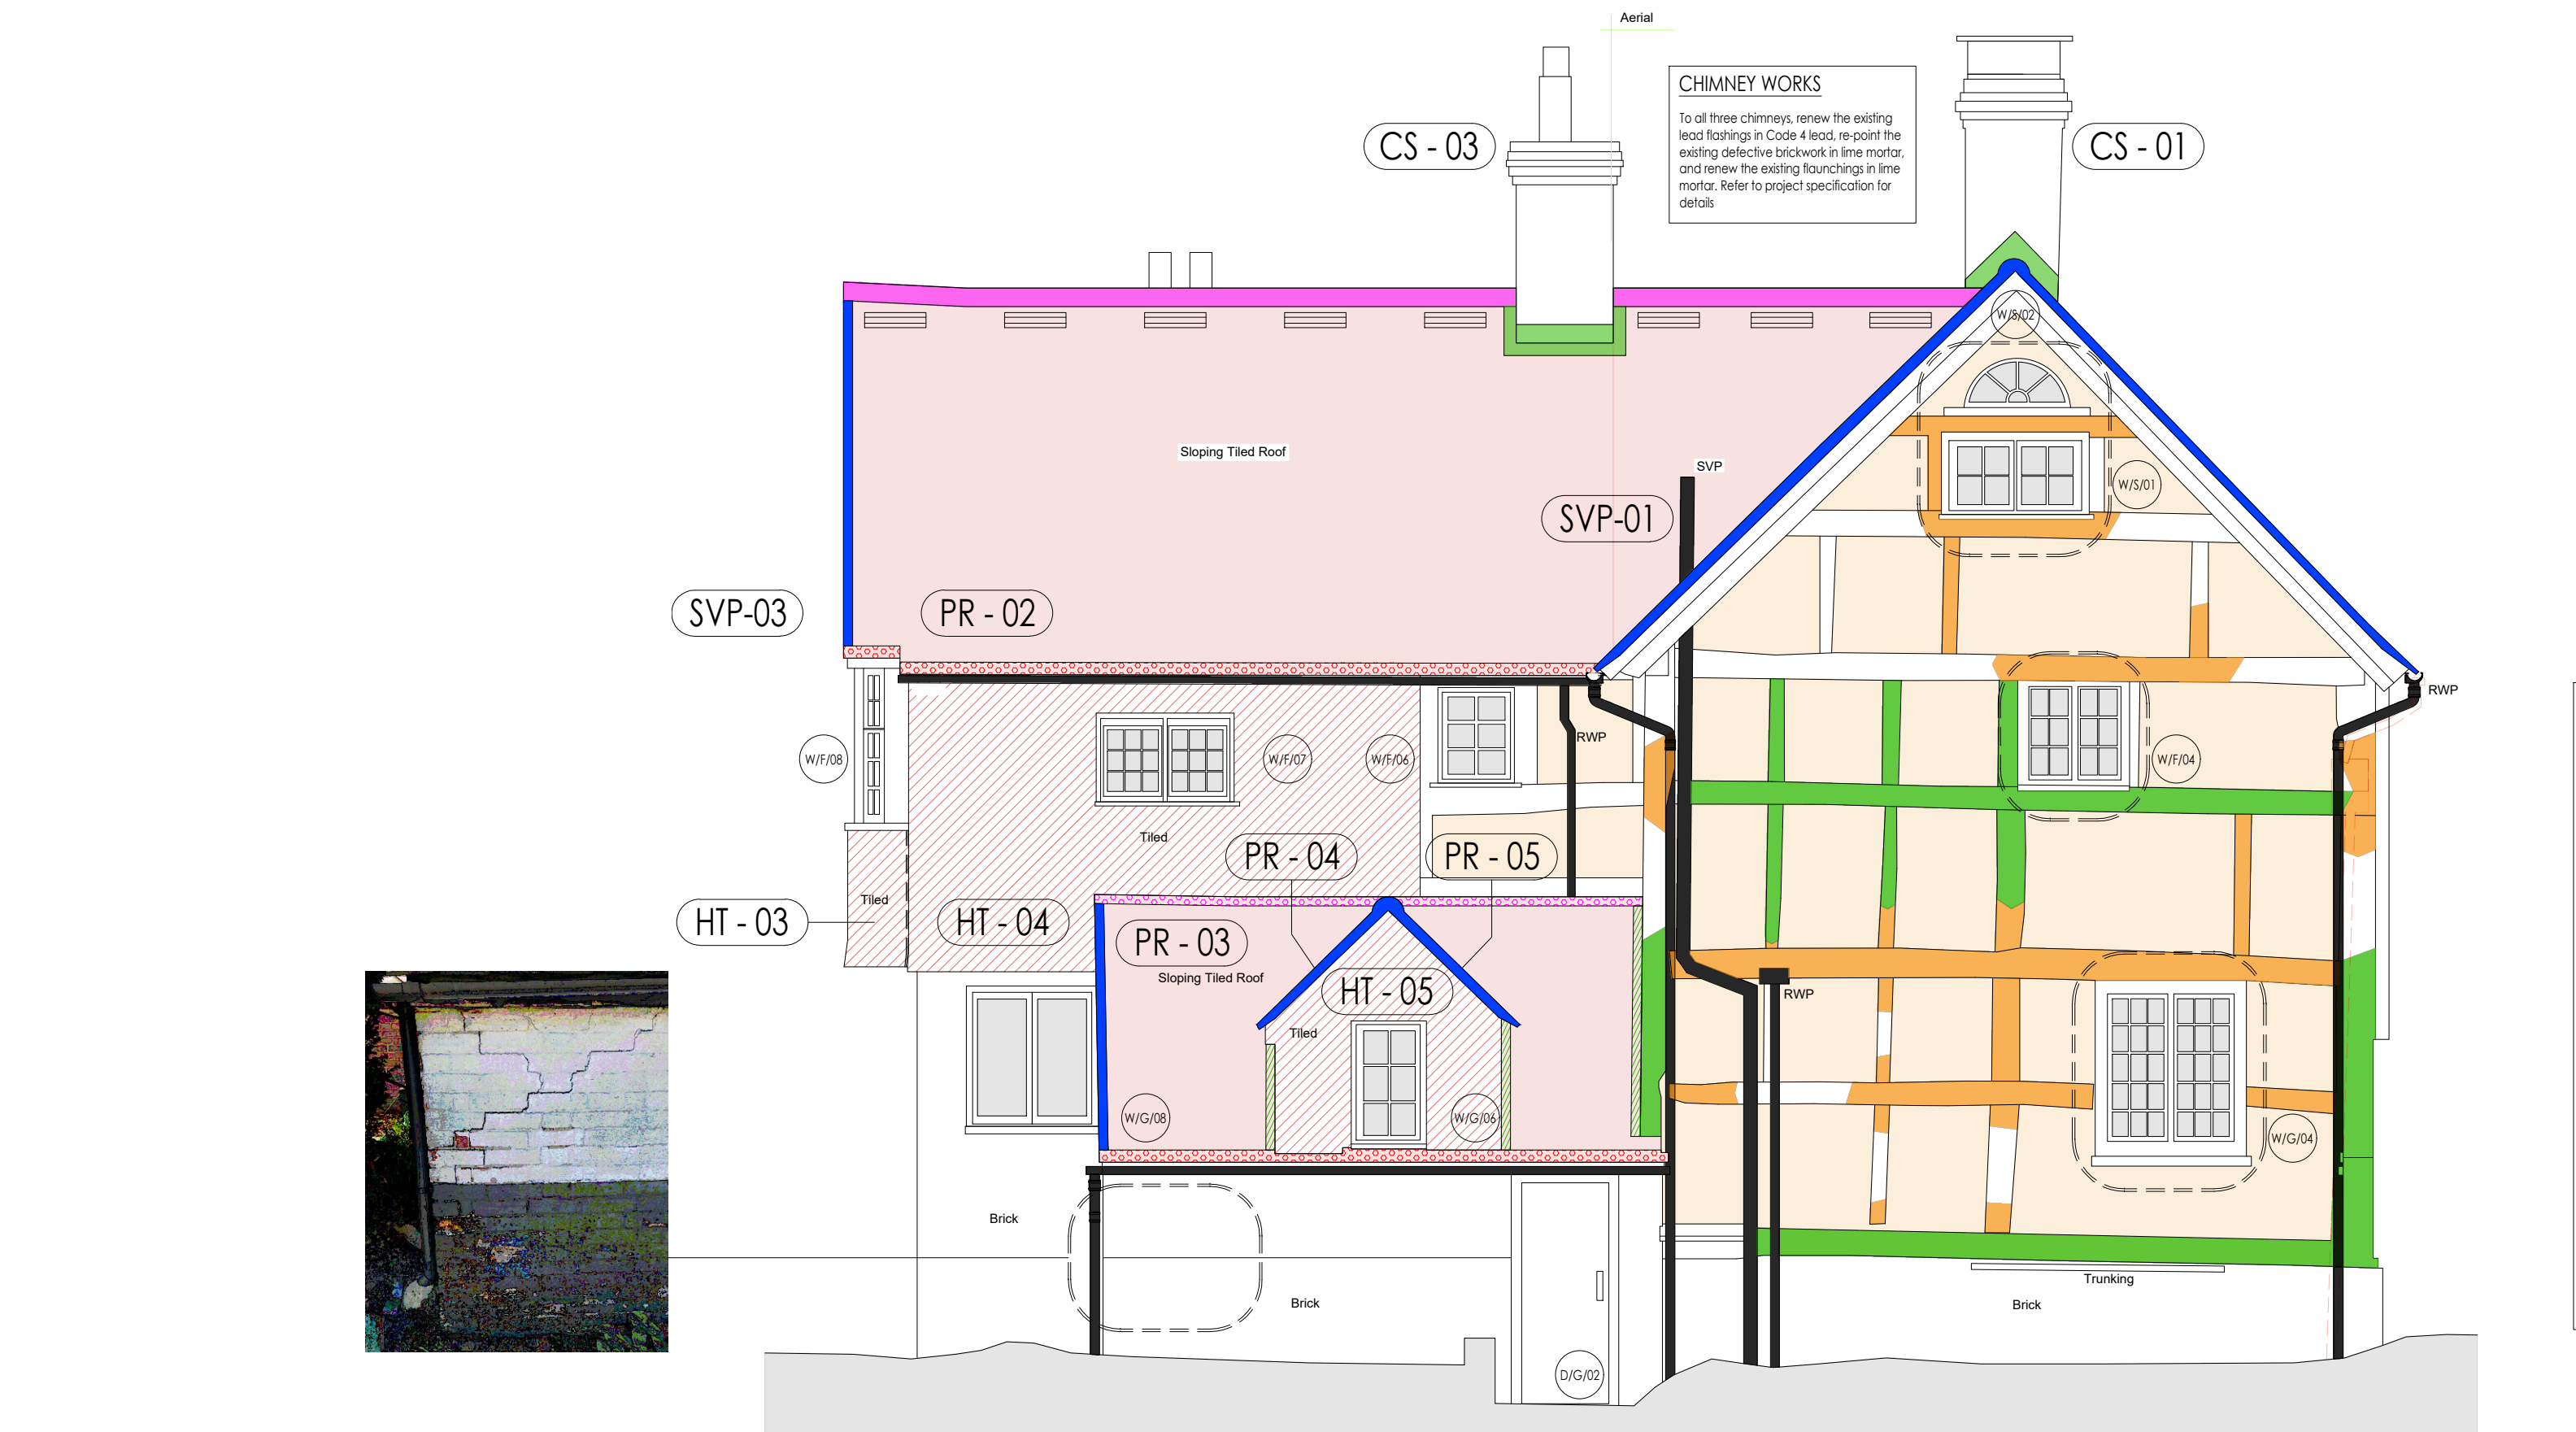

NORTH EAST ELEVATION - AS PROPOSED
SCALE @ 1:50 ON AN A1 SHEET

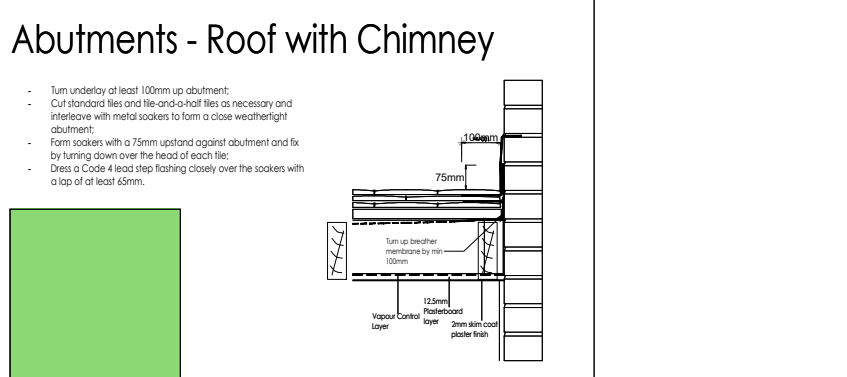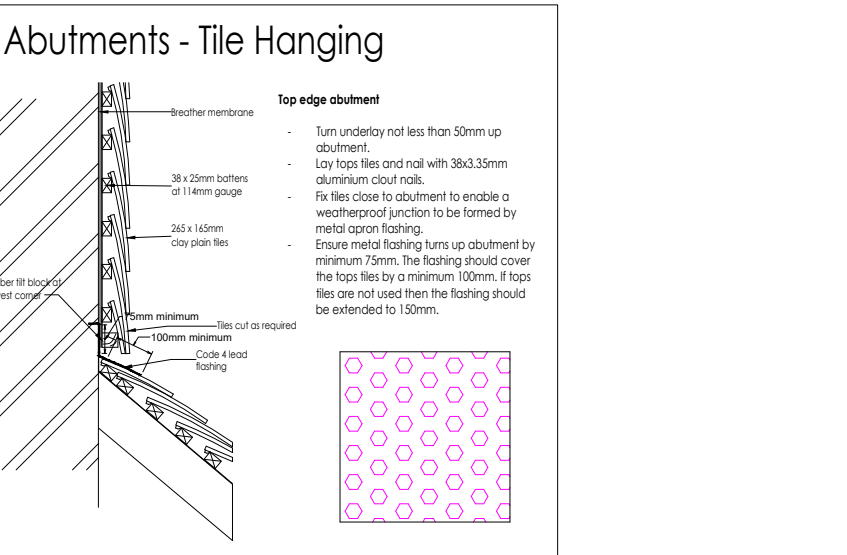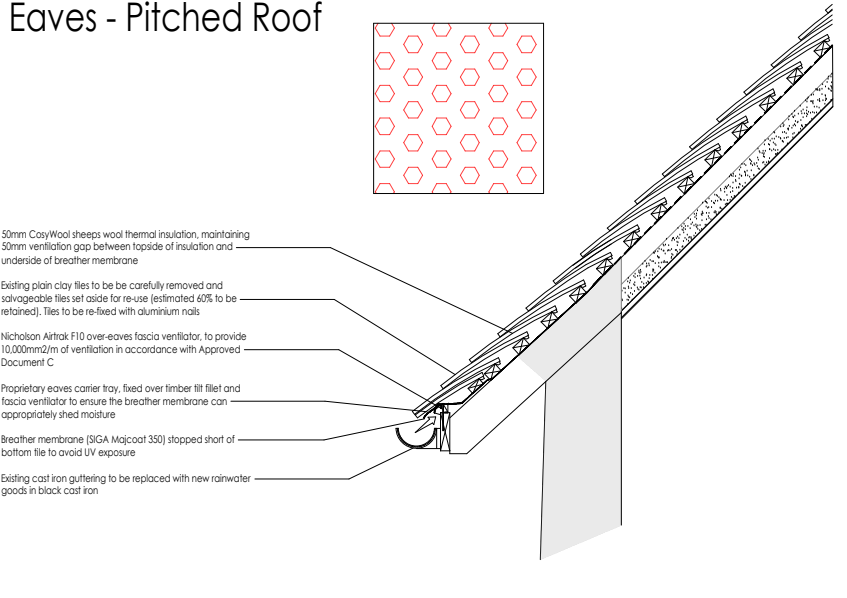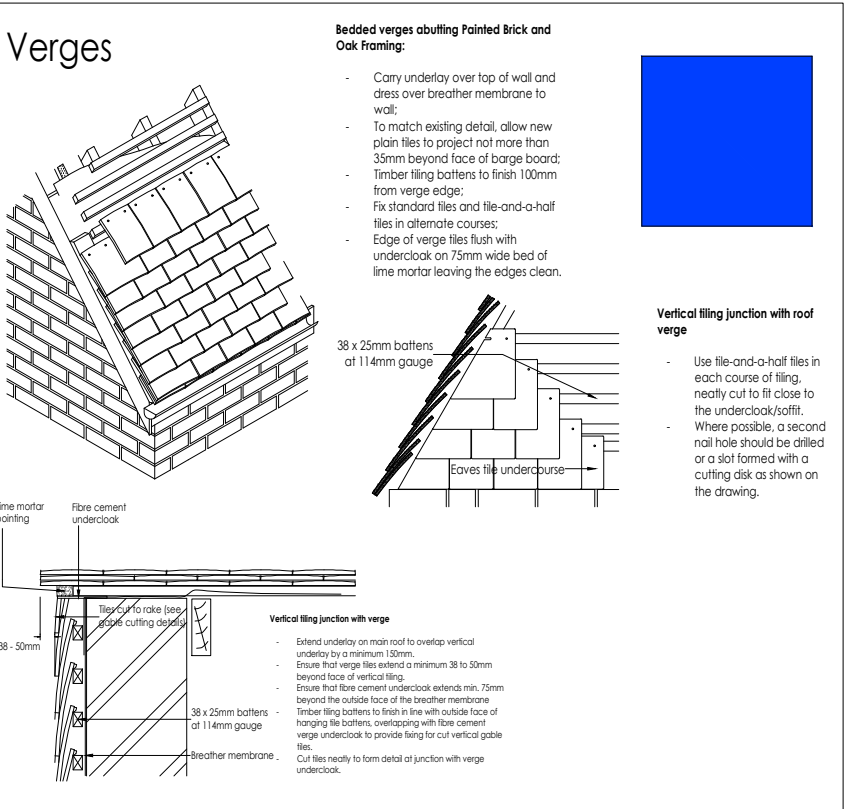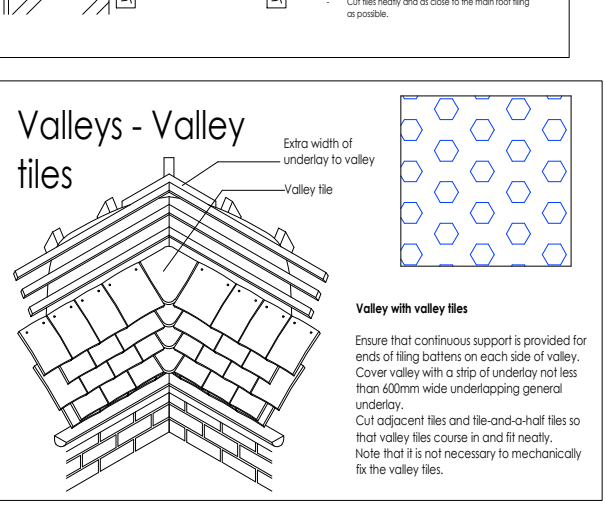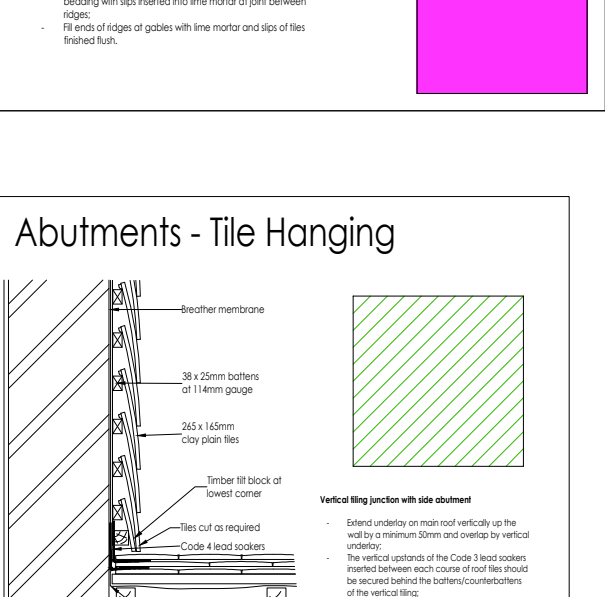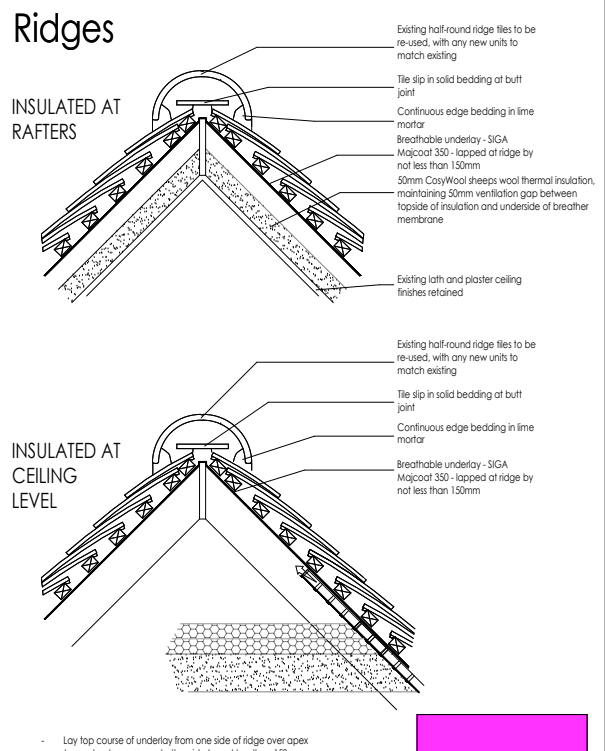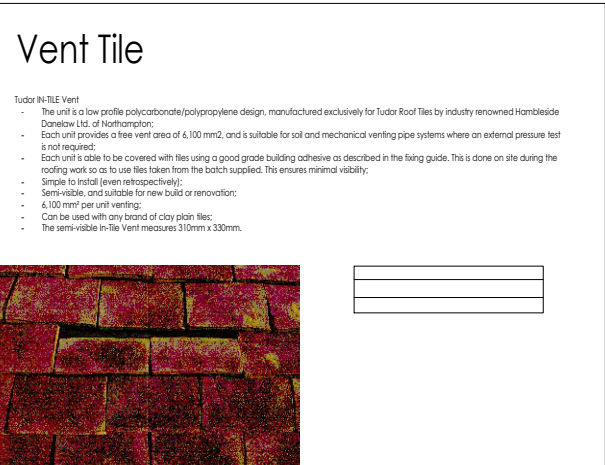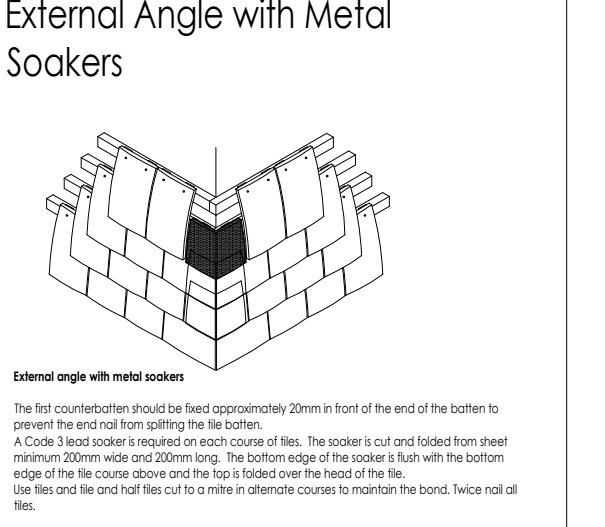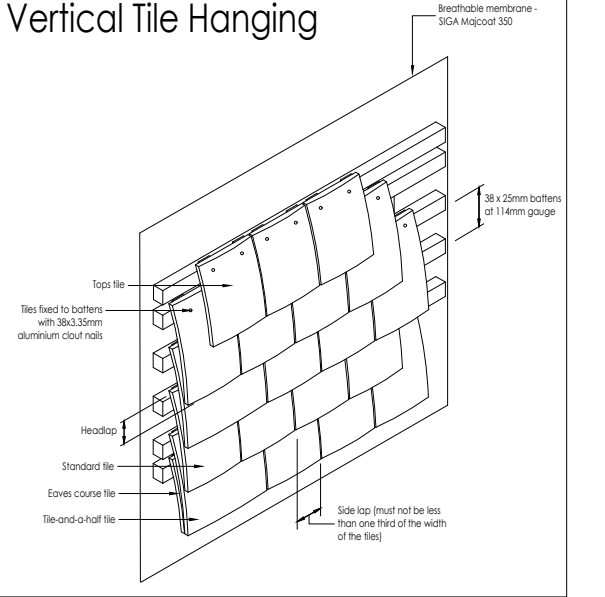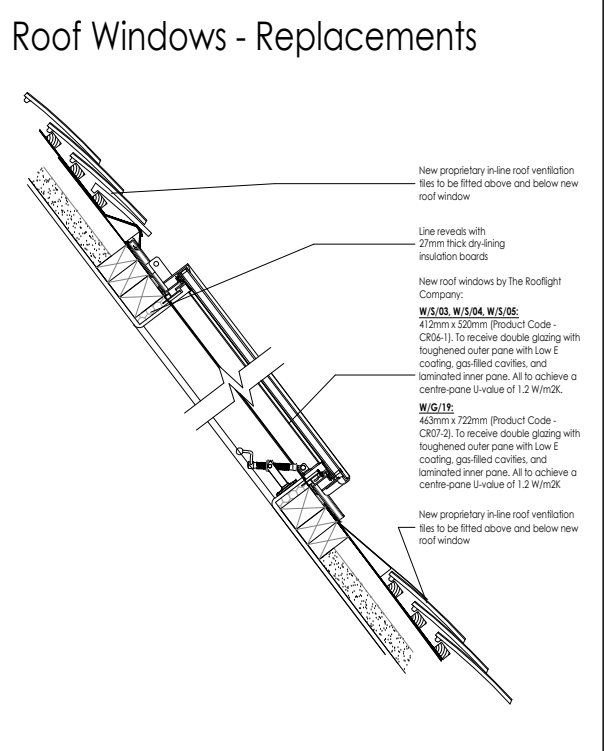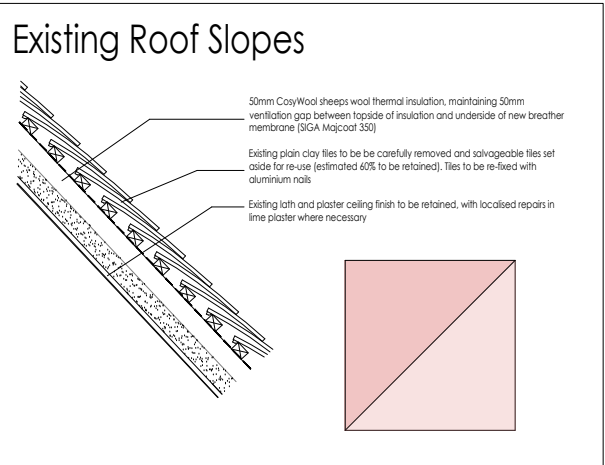

A	08.09.26	RH	Existing external door to South East elevation shown replaced	*
REV.	DATE.	BY.	AMENDMENT.	CHK.

LISTED BUILDING
CONSENT



2 Lucastes Mews, Paddockhall Road,
Haywards Heath,
West Sussex, RH16 1HE
(01444) 452604
hb@gouldbaxter.co.uk
www.gouldbaxter.co.uk

NOTES:
DO NOT SCALE OFF THIS DRAWING UNLESS FOR PLANNING PURPOSES.
CHECK ALL DIMENSIONS ON SITE BEFORE ANY WORK IS COMMENCED.
ALL GOODS MATERIALS AND WORKMANSHIP MUST CONFORM WITH
CURRENT BUILDING REGULATIONS, BRITISH STANDARDS AND CODES OF
PRACTICE.
COPYRIGHT OF THIS DRAWING IS RETAINED BY GOULD PROPERTY
CONSULTANTS LTD T/A GOULD BAXTER AND IT MUST NOT BE REPRODUCED
WITHOUT WRITTEN CONSENT.

CLIENT:
Great Walstead School

PROJECT:
Walstead House
East Mascalls Lane, Lindfield
West Sussex
RH16 2QJ

DRAWING:
South East and North East Elevations
As Proposed

DATE: 20.07.2026	SCALE AT A1: 1:50	DRAWN BY: RH CHECKED BY: MD
---------------------	----------------------	--------------------------------

JOB NO. GH1061	DRAWING NO. PL.103	REV. A
-------------------	-----------------------	-----------

