




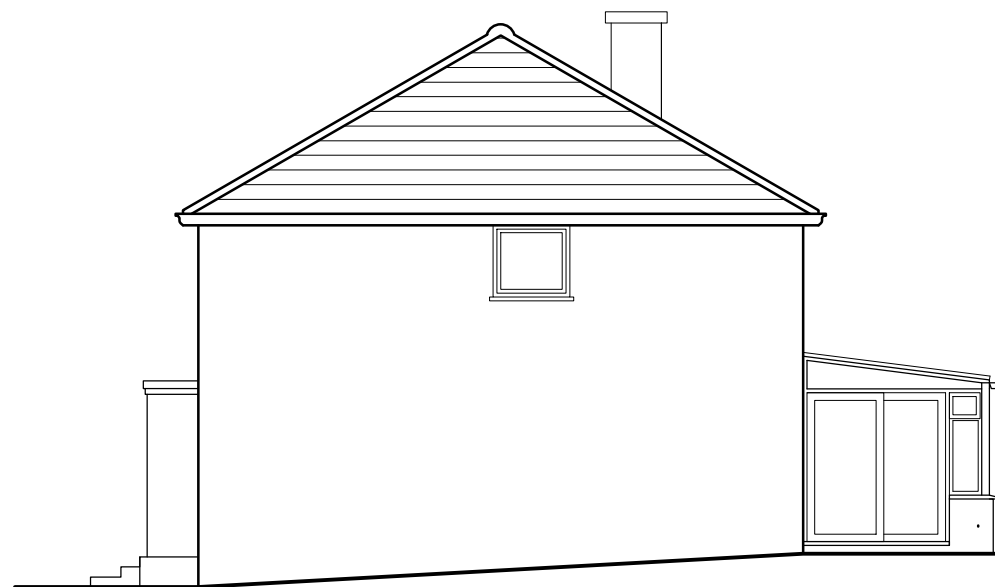


SOUTH ELEVATION

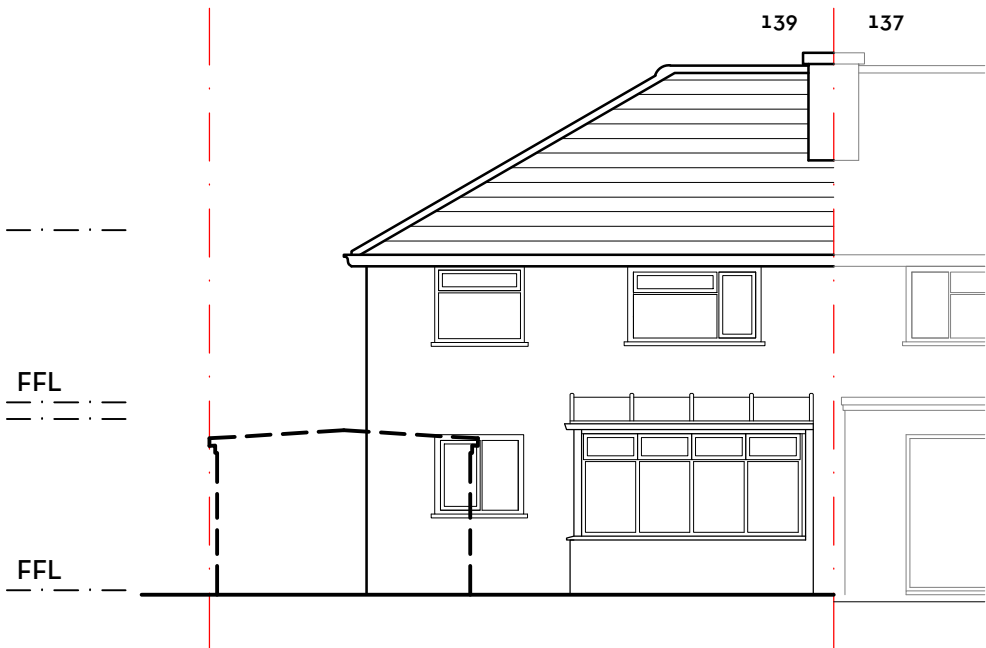

EAST ELEVATION

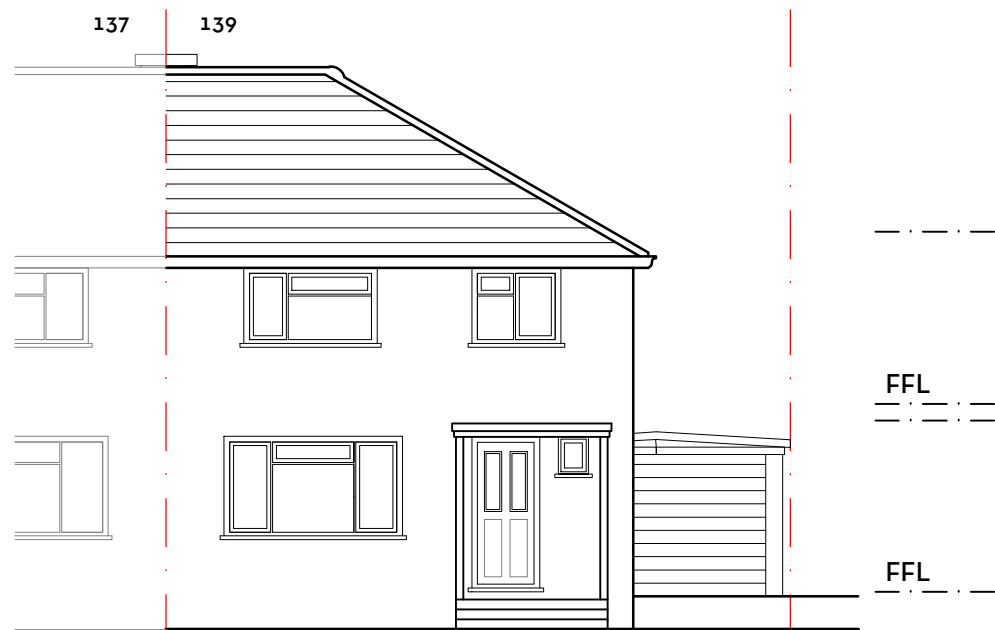

WEST ELEVATION

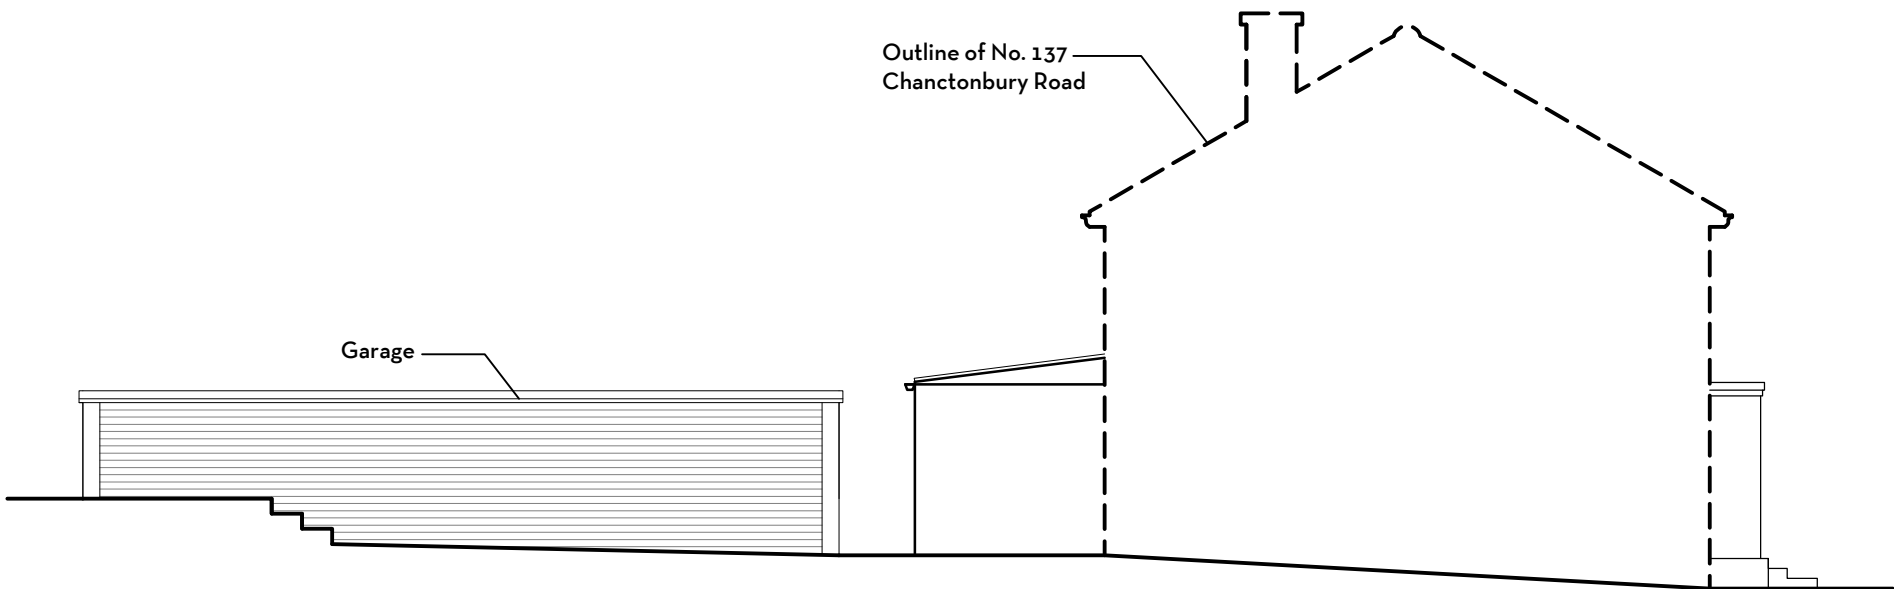

NORTH ELEVATION

REVISIONS

ref	date	drawn
-	-	-



DESIGN INTENT ONLY
NOTES FOR CONSTRUCTION:

1. Dimensions shall be checked and verified prior to work being commenced on site.
2. This drawing is issued for the sole and exclusive use of the named recipient. Distribution to any third party is on the strict understanding that no liability is accepted by KM Architecture for any discrepancies, errors or omissions that may be present and no guarantee is offered as to the accuracy of the information shown.

KM ARCHITECTURE
CHARTERED ARCHITECT

MARINE HOUSE
151 WESTERN ROAD
HAYWARDS HEATH
RH16 3LH

07862 093 254
kelly@kmarchitecture.co.uk
www.kmarchitecture.co.uk

job

139 CHANCTONBURY ROAD
BURGUSS HILL
WEST SUSSEX
RH15 9HE

PLANNING
DRAWING

title

ELEVATIONS AS EXISTING

scale 1:100 @ A3

date 08/01/26

drawn KMM

drawing number 2103_00_04

revision -