




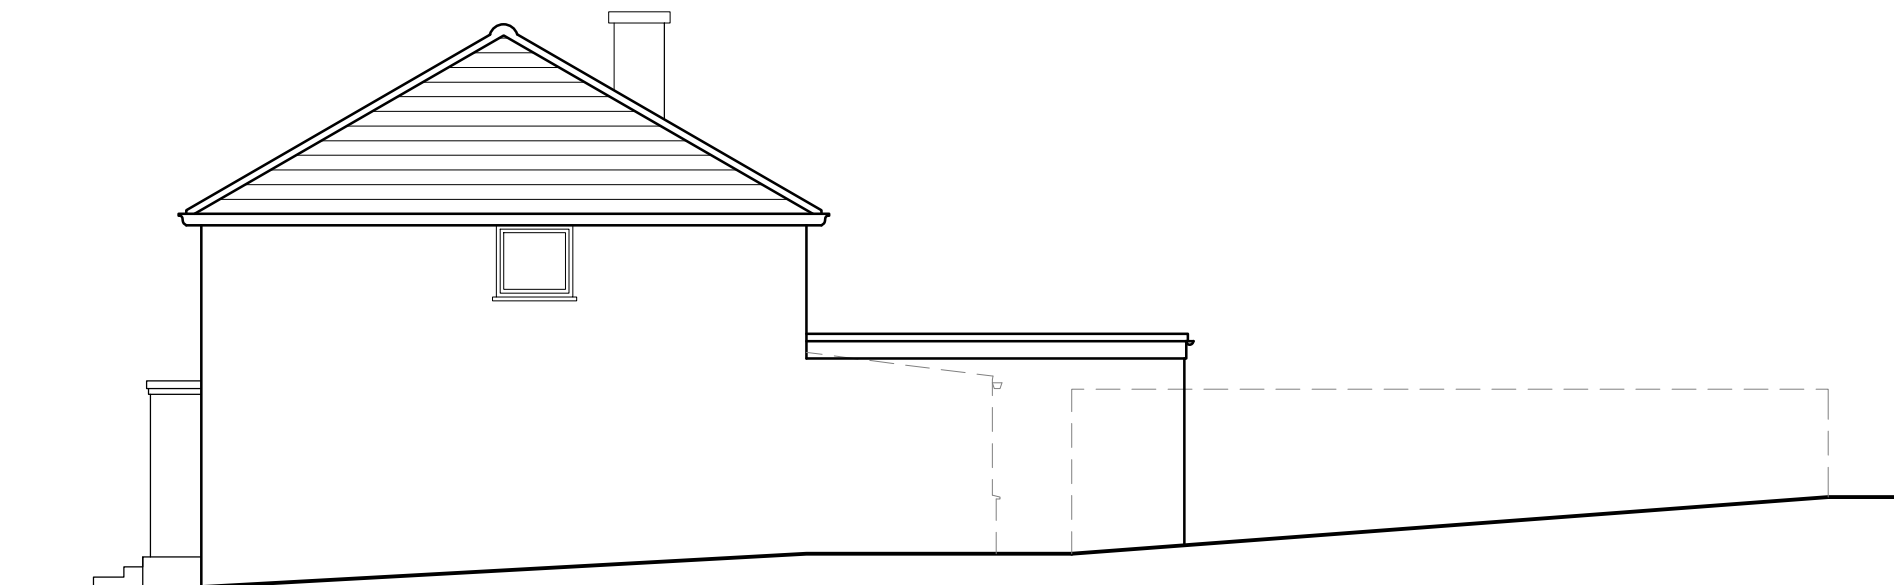


SOUTH ELEVATION

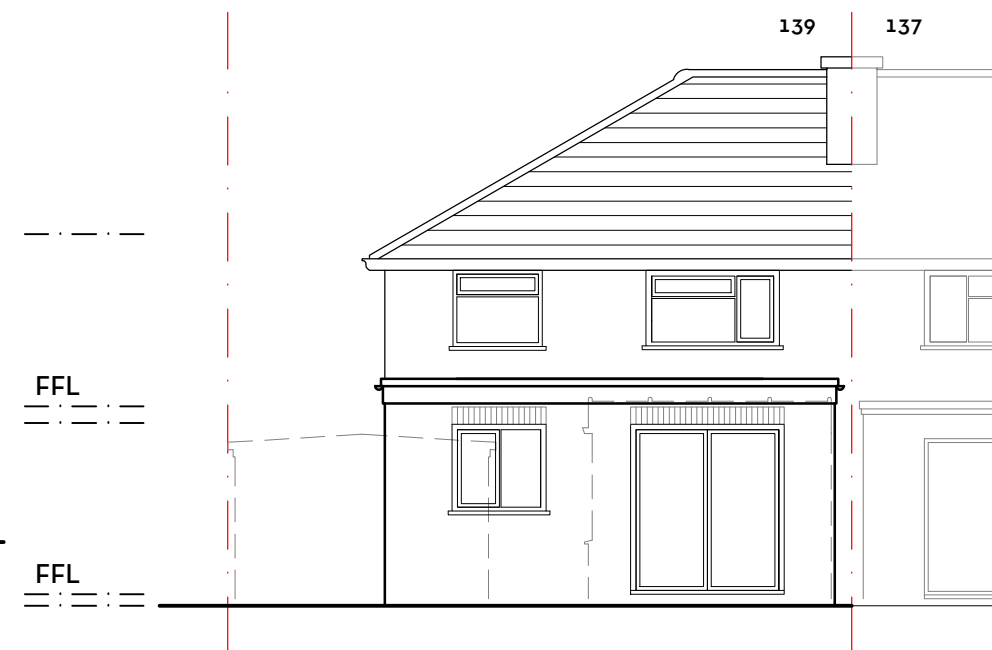

EAST ELEVATION

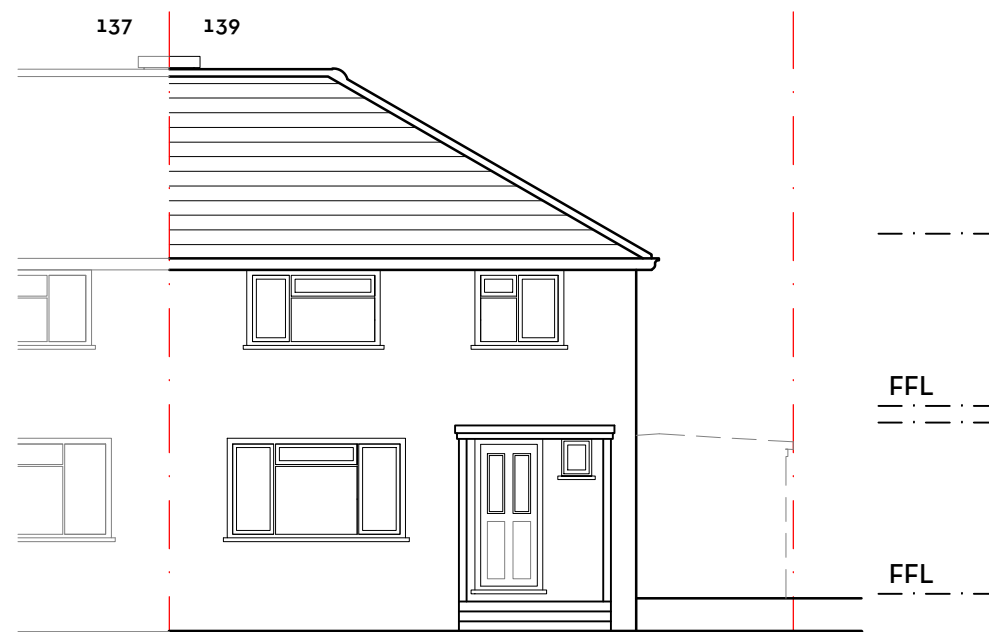

WEST ELEVATION

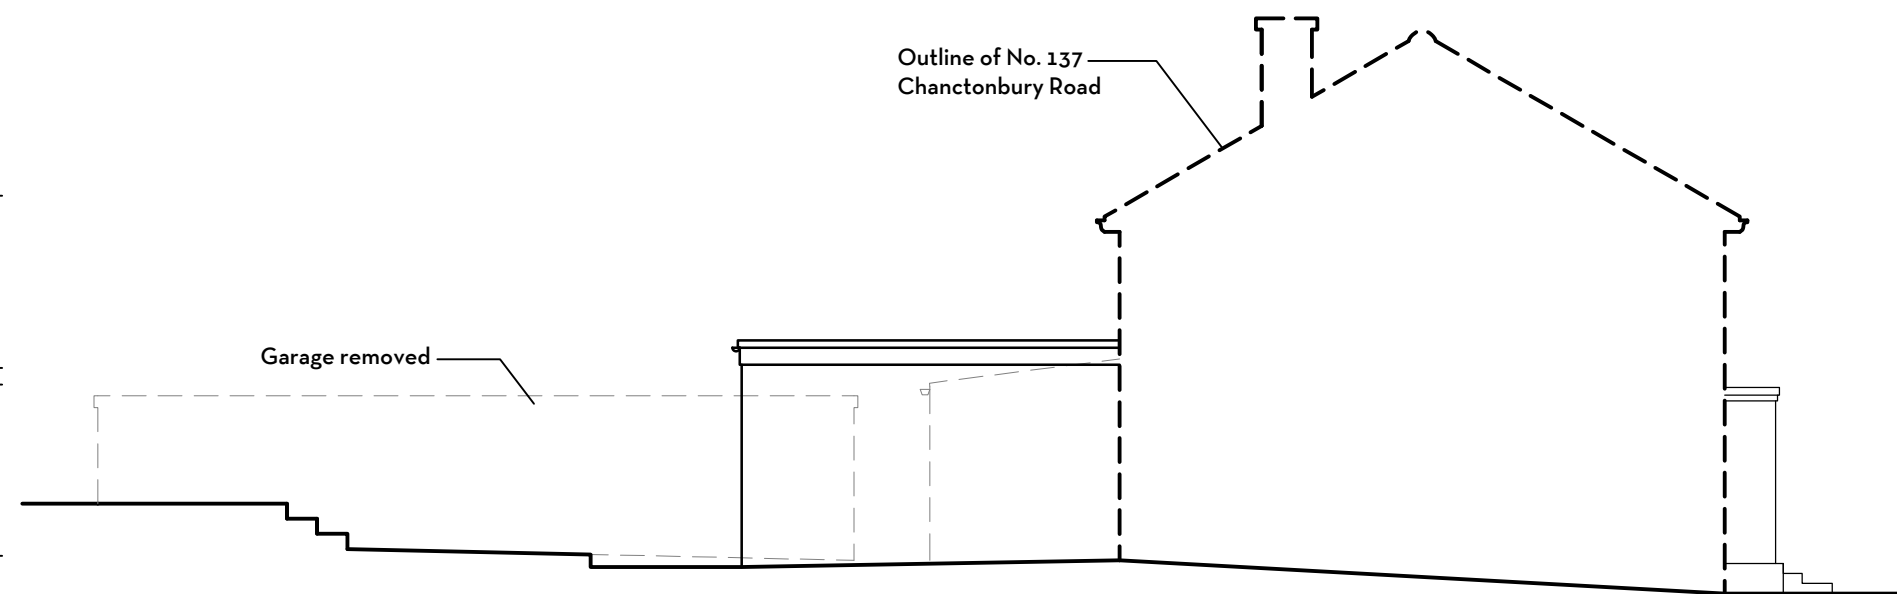

NORTH ELEVATION

REVISIONS				DESIGN INTENT ONLY NOTES FOR CONSTRUCTION:		KM ARCHITECTURE CHARTERED ARCHITECT		job 139 CHANCTONBURY ROAD BURGESS HILL WEST SUSSEX RH15 9HE		title ELEVATIONS AS PROPOSED	
ref	date		drawn								
-	-	-	-	1. Dimensions shall be checked and verified prior to work being commenced on site. 2. This drawing is issued for the sole and exclusive use of the named recipient. Distribution to any third party is on the strict understanding that no liability is accepted by KM Architecture for any discrepancies, errors or omissions that may be present and no guarantee is offered as to the accuracy of the information shown.		MARINE HOUSE 151 WESTERN ROAD HAYWARDS HEATH RH16 3LH		PLANNING DRAWING		scale	1:100 @ A3
										date	16/01/26
Metres 01 02 03 04 05 SCALE 1:100				07862 093 254 kelly@kmarchitecture.co.uk www.kmarchitecture.co.uk						drawn	KMM
										drawing number	2103_00_14
										revision	-